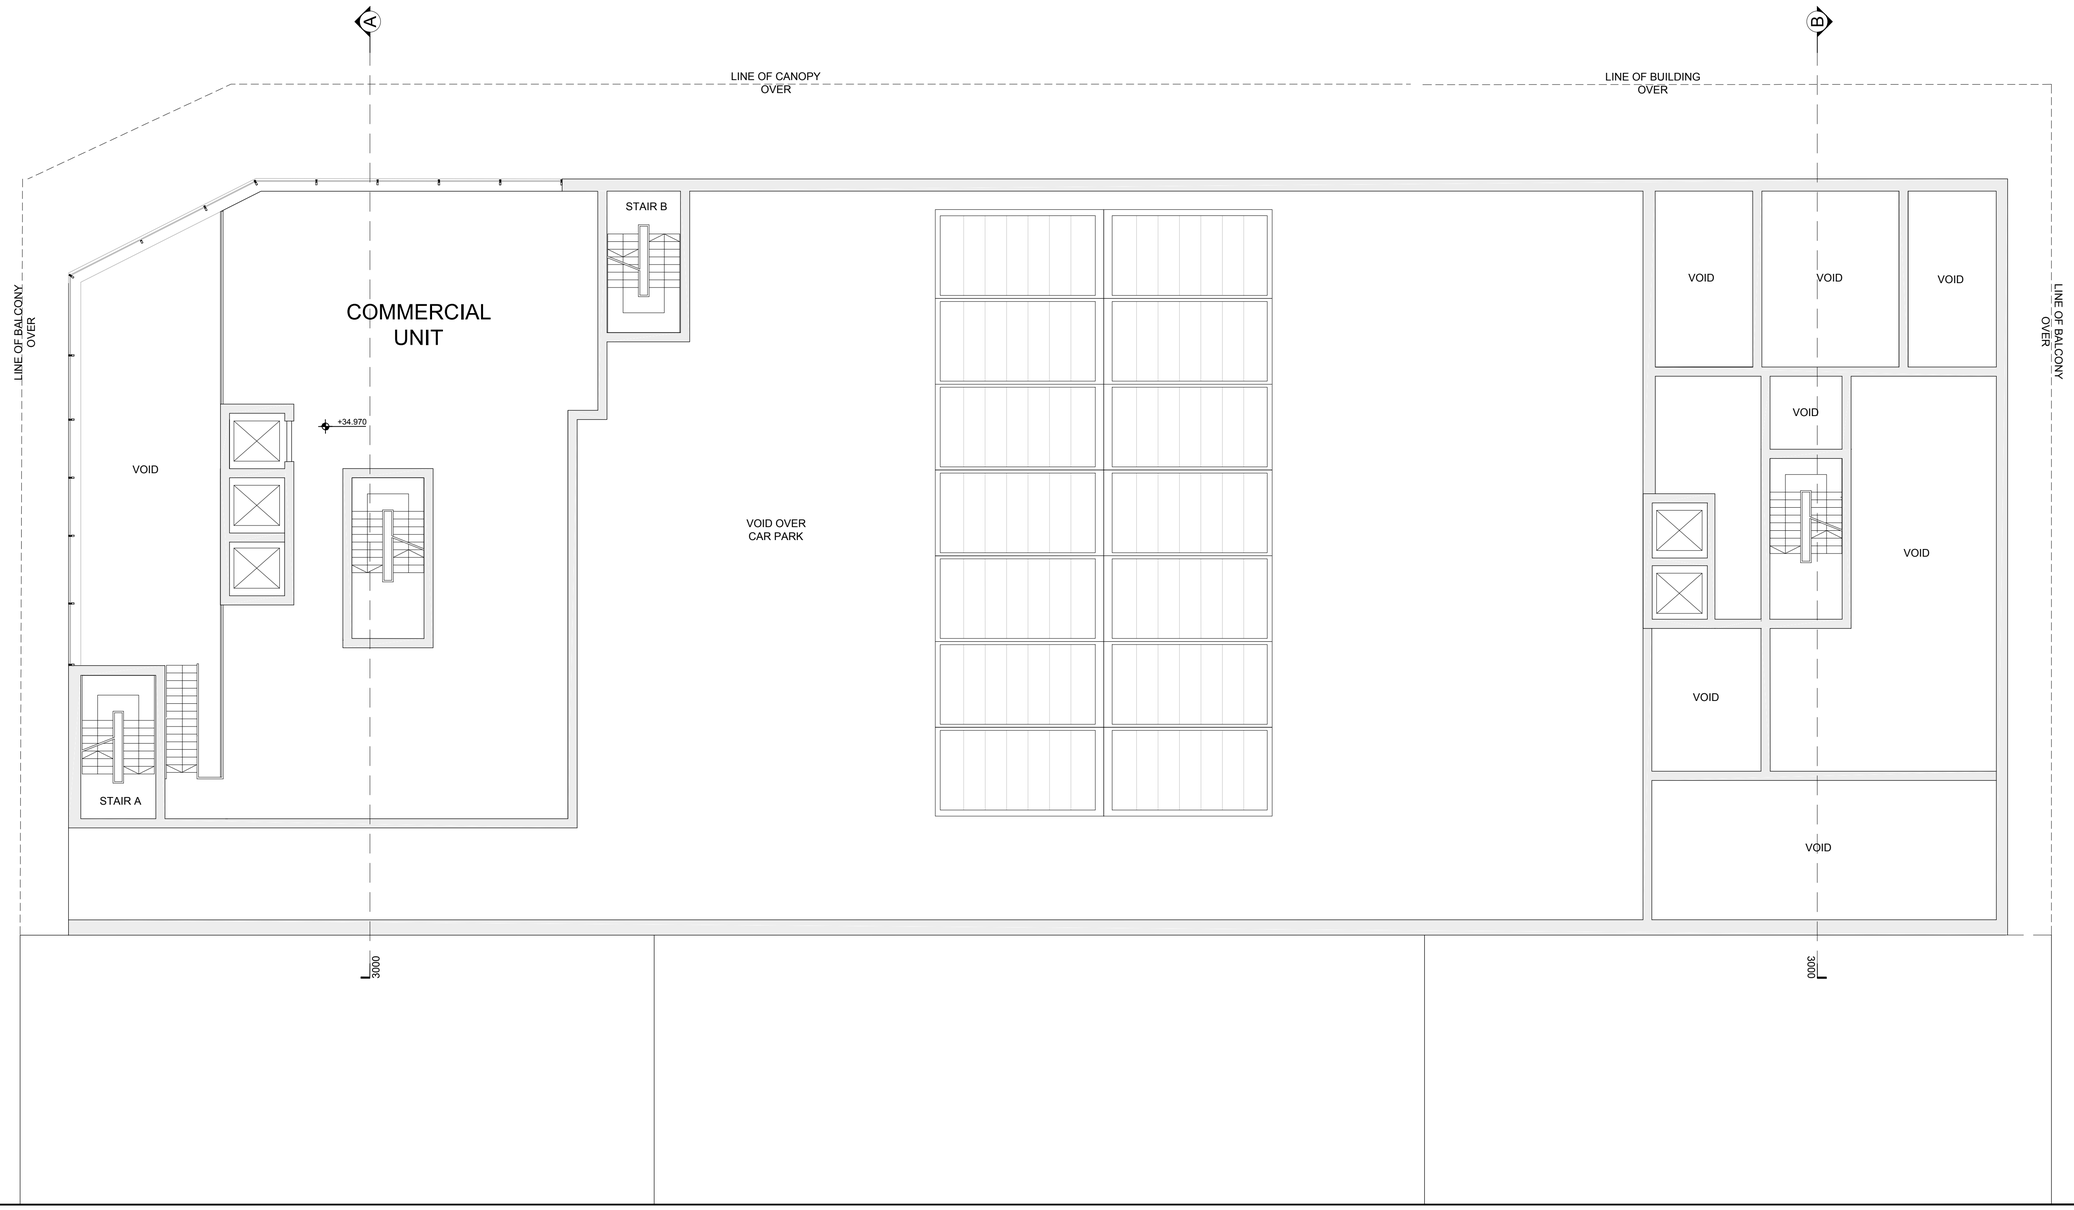

notes

Copyright : the copyright of this drawing is vested in Fraser Brown MacKenna Architects ltd. It shall not be used without permission by anyone for any purpose.
Do not scale drawings - use figured dimensions only.
All dimensions to be verified and checked on site.
Read the drawing in conjunction with all related drawings and specifications. Notify architect immediately of any discrepancy found therein.

drawing notes

Future context indicative only
Source: Greater London Authority's SA5 Wider Masterplan Study- Updated Draft June 2016

0 1m 2m 3m 4m 5m 10m
1:100

N

REV	BY	CHKD	DATE	AMENDMENT DETAILS

REV	BY	CHKD	DATE	AMENDMENT DETAILS

project
3 Viveash Close, Hayes

client
General Food Trading Inc.

FraserBrownMacKennaArchitects
15-18 Featherstone St. London EC1Y 8SL www.fbmarchitects.com
T:020 7251 0543

drawing title
Proposed Mezzanine Floor Plan Plan

PLANNING

scale	drawn by	checked by	date
1:100@A1	DG	JM	12/04/2017

DRAWING NUMBER	project	status	revision
	897	P	1011

A1LH
0