



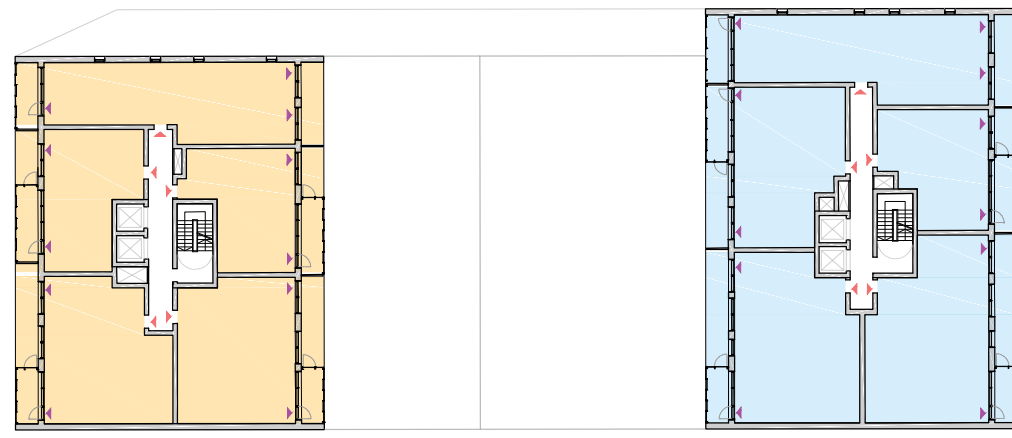


04 Fourth Floor

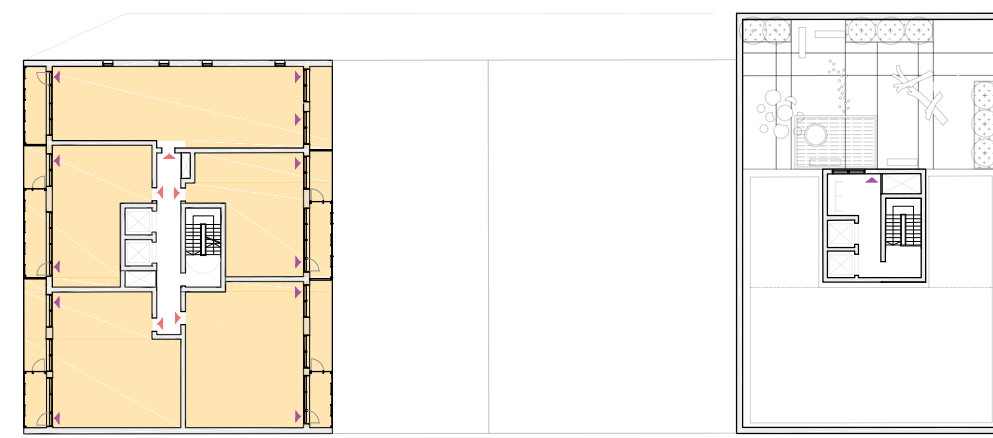


08 Eighth Floor



12 Twelfth Floor

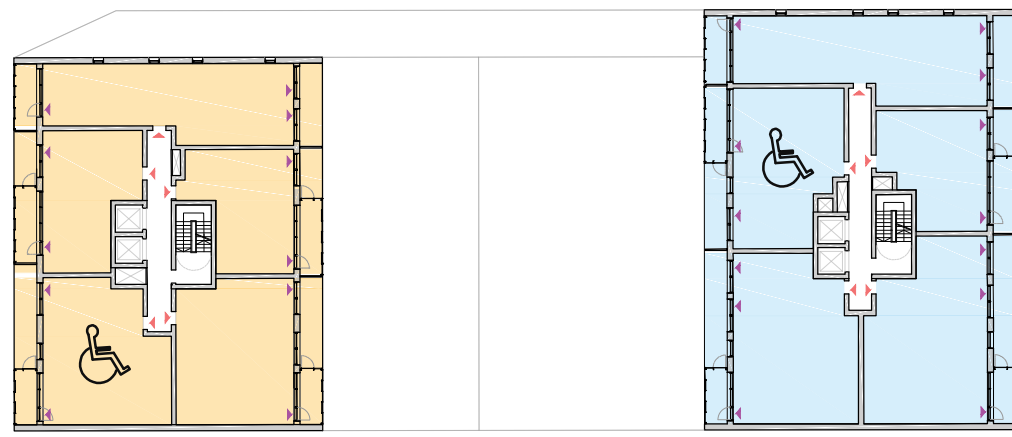

03 Third Floor

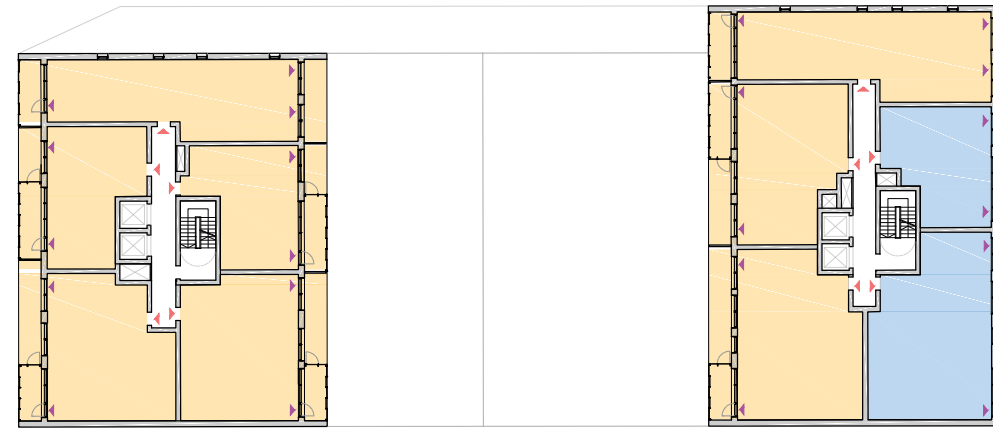


07 Seventh Floor




11 Eleventh Floor




02 Second Floor

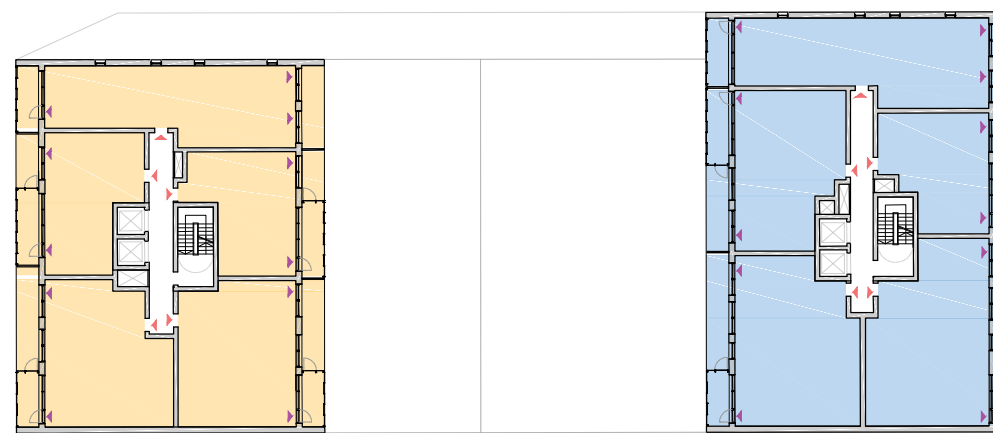


06 Sixth Floor

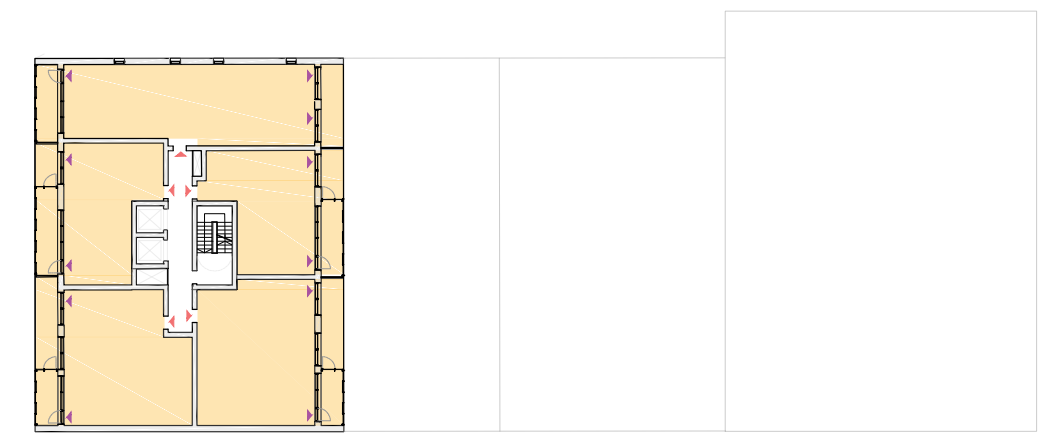


10 Tenth Floor

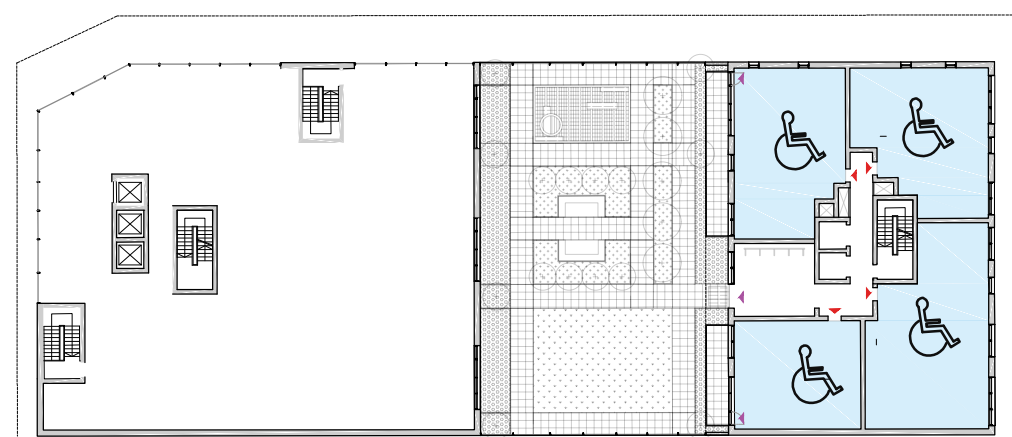

01 First Floor

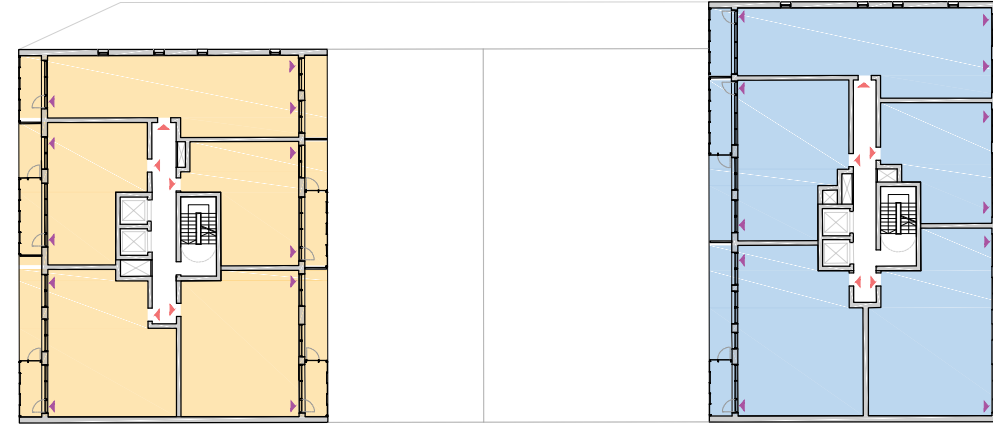


05 Fifth Floor

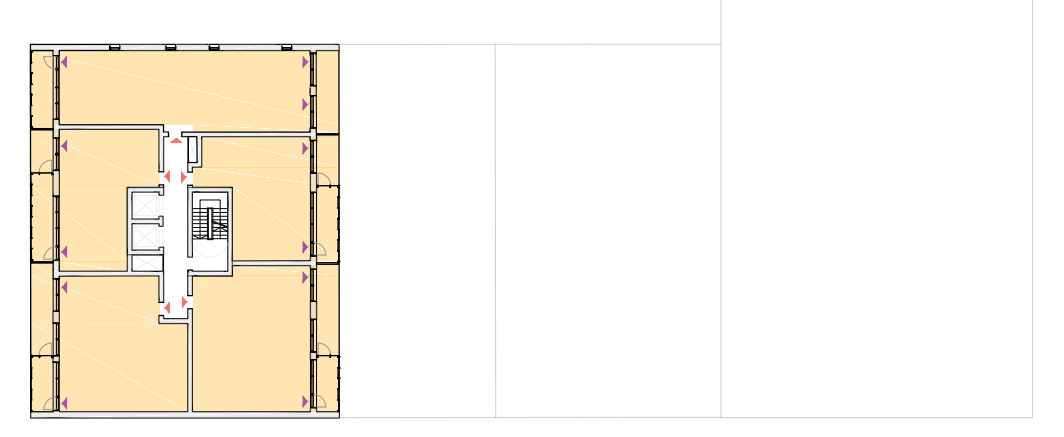


09 Ninth Floor

notes
Copyright : the copyright of this drawing is vested in Fraser Brown MacKenna Architects Ltd. It shall not be used without permission by anyone for any purpose. Do not scale drawings - use figured dimensions only. All dimensions to be verified and checked on site. Read the drawing in conjunction with all related drawings and specifications. Notify architect immediately of any discrepancy found therein.

drawing notes

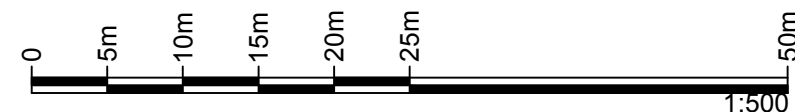

- KEY
- Private Sale
 - Affordable Rented
 - Shared Ownership
 - Wheelchair adaptable units

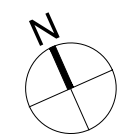

REV | BY | CHKD | DATE | AMENDMENT DETAILS

REV | BY | CHKD | DATE | AMENDMENT DETAILS

project
3 Viveash Close, Hayes

client
General Food Trading Inc.

FraserBrownMacKennaArchitects
15-18 Featherstone St. London EC1Y 8SL www.fbmacarchitects.com
T:020 7251 0543

drawing title
Tenure Plans

PLANNING

scale 1:500@A1	drawn by DG	checked by JM	date 12/04/2017
DRAWING NUMBER	project 897	status P	revision 1030