

LIFT OVERRUN
T.O.P. +63.420

RESIDENTS GARDEN
F.F.L. +59.870

SEVENTH FLOOR
F.F.L. +56.670

SIXTH FLOOR
F.F.L. +53.670

FIFTH FLOOR
F.F.L. +50.670

FOURTH FLOOR
F.F.L. +47.670

THIRD FLOOR
F.F.L. +44.670

SECOND FLOOR
F.F.L. +41.670

FIRST FLOOR
F.F.L. +38.070

GROUND FLOOR
F.F.L. +32.370

LIFT OVERRUN
+78.420

T.O.P. +77.470

RESIDENTS GARDEN
F.F.L. +74.870

TWELTH FLOOR
F.F.L. +71.670

ELEVENTH FLOOR
F.F.L. +68.670

TENTH FLOOR
F.F.L. +65.670

NINTH FLOOR
F.F.L. +62.670

EIGHTH FLOOR
F.F.L. +59.670

SEVENTH FLOOR
F.F.L. +56.670

SIXTH FLOOR
F.F.L. +53.670

FIFTH FLOOR
F.F.L. +50.670

FOURTH FLOOR
F.F.L. +47.670

THIRD FLOOR
F.F.L. +44.670

SECOND FLOOR
F.F.L. +41.670

FIRST FLOOR
F.F.L. +38.070



MEZZANINE
F.F.L. +34.970

GROUND FLOOR
F.F.L. +32.370

C-C South Long Section
1:100

notes
Copyright : the copyright of this drawing is vested in Fraser Brown MacKenna Architects Ltd. It shall not be used without permission by anyone for any purpose. Do not scale drawings - use figured dimensions only. All dimensions to be verified and checked on site. Read the drawing in conjunction with all related drawings and specifications. Notify architect immediately of any discrepancy found therein.

drawing notes

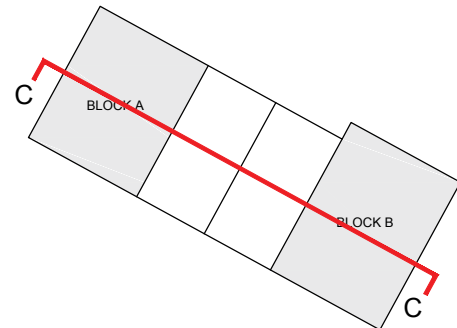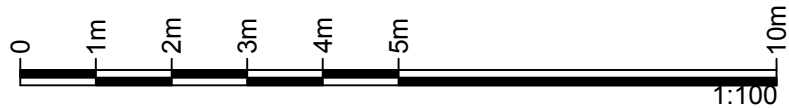

REV | BY | CHKD | DATE | AMENDMENT DETAILS

REV | BY | CHKD | DATE | AMENDMENT DETAILS

project
3 Viveash Close, Hayes

client
General Food Trading Inc.



15-18 Featherstone St. London EC1Y 8SL www.fbmarchitects.com
T:020 7251 0543

drawing title
Proposed Sections
C-C

PLANNING

scale 1:100@A1	drawn by LH	checked by JM	date 12/04/2017
DRAWING NUMBER	project 897	status P	revision 3001