


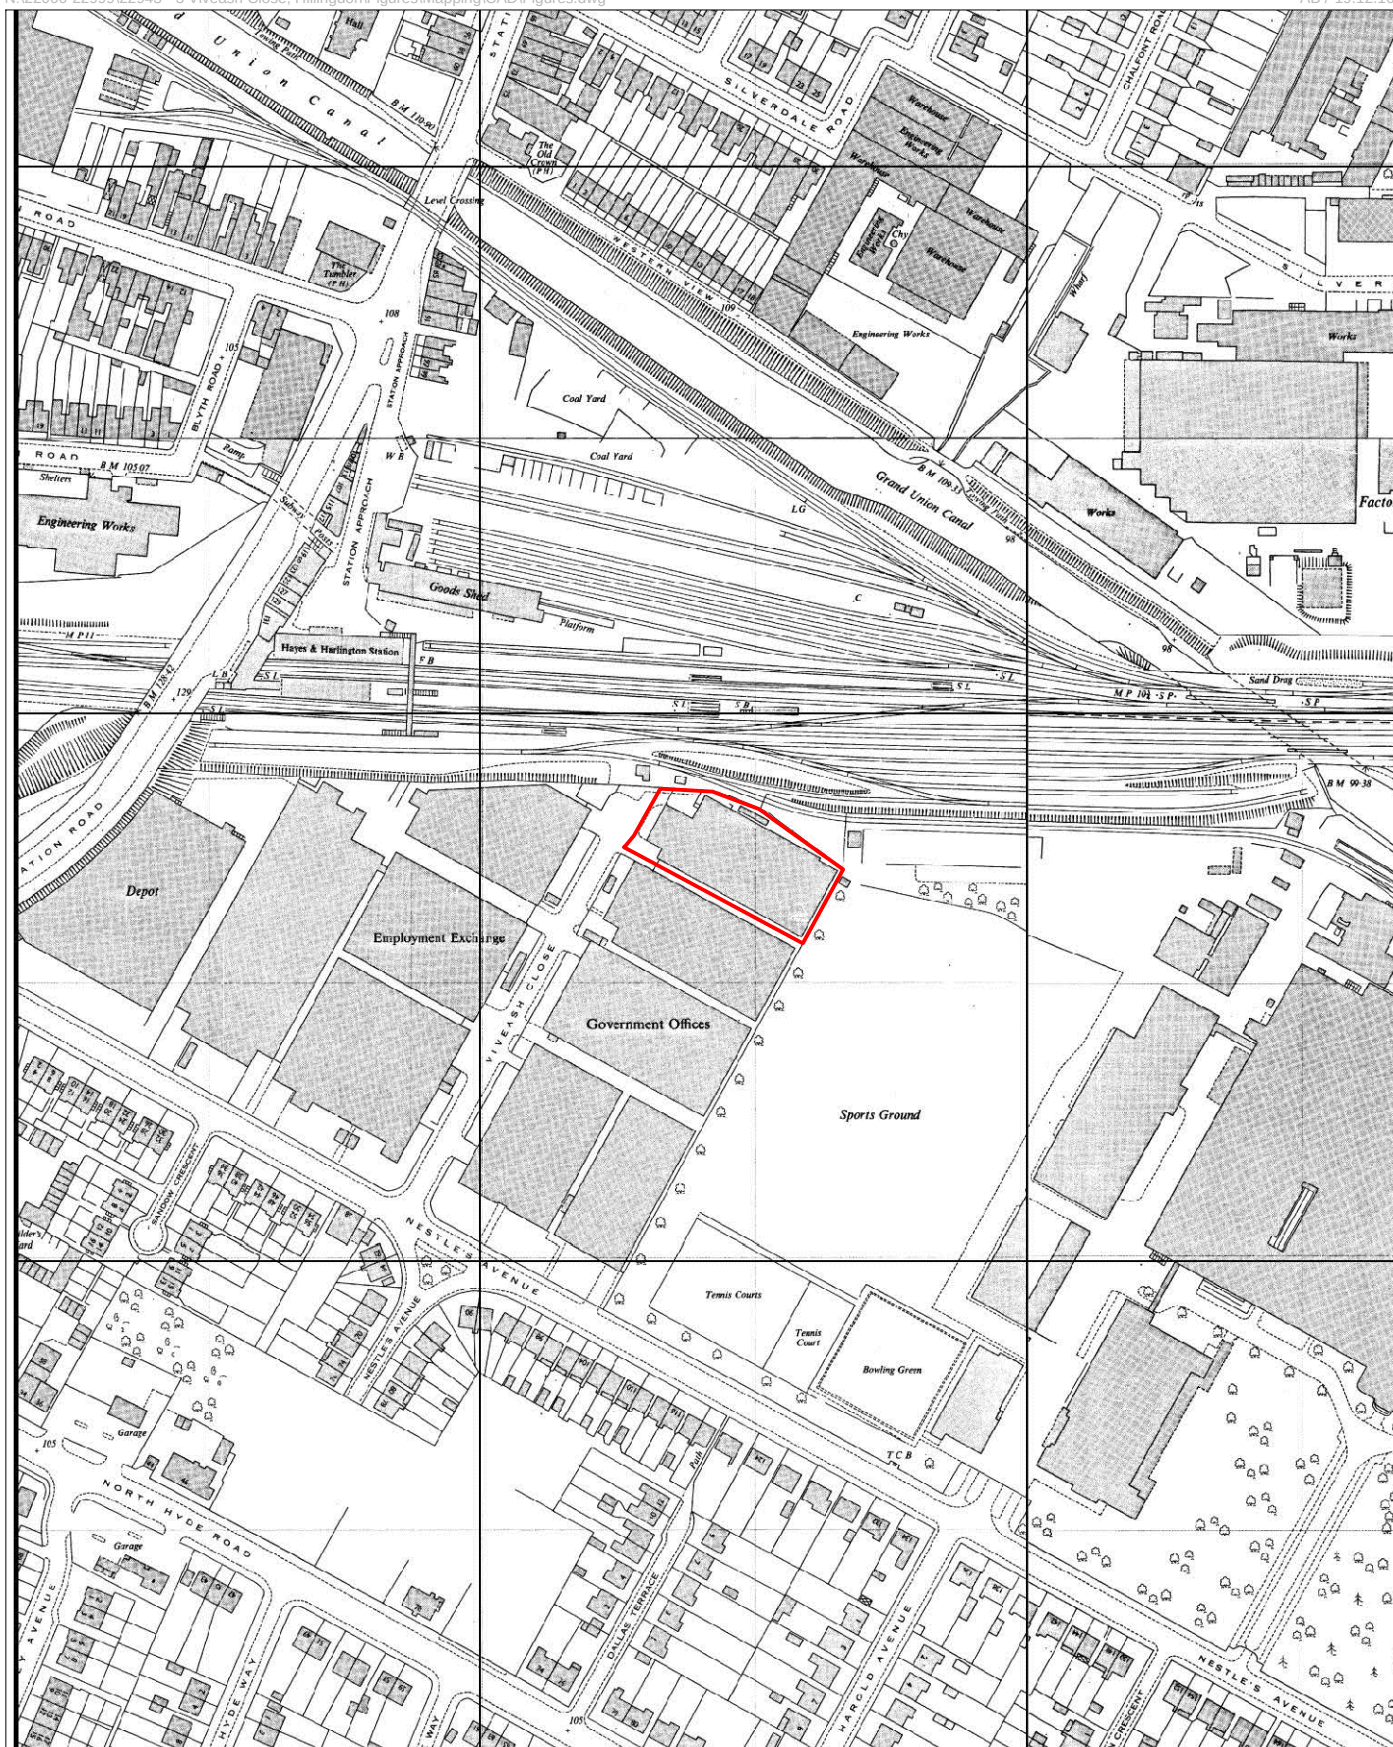

 Site Boundary



Not to Scale:
Illustrative Only

Figure 13:
1974-75 Ordnance Survey



 Site Boundary



Not to Scale:
Illustrative Only

Figure 14:
1999 Aerial Photograph




 Site Boundary



Not to Scale:
Illustrative Only

Figure 15:
2016 Aerial Photograph

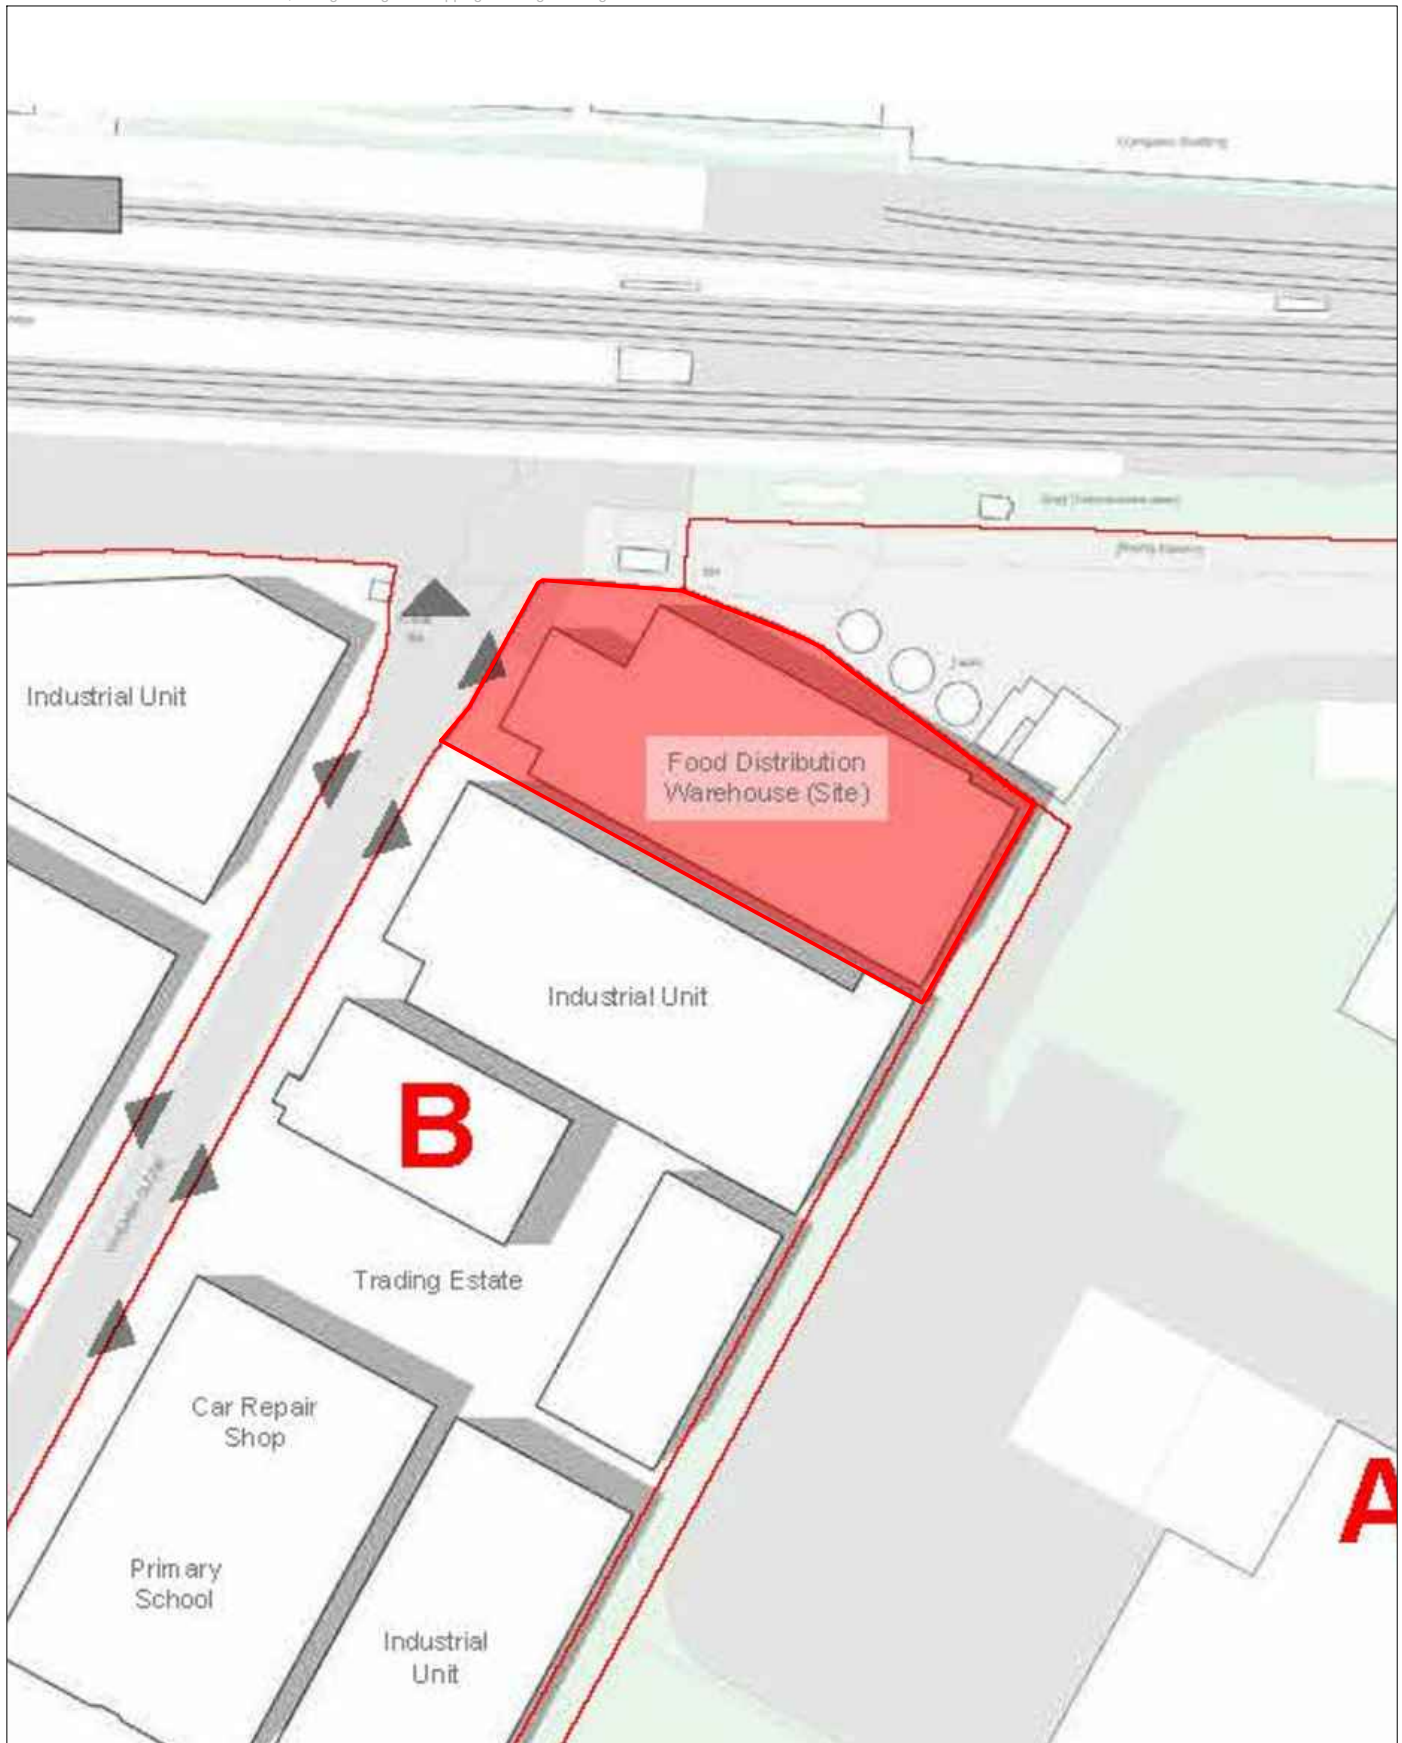

 Site Boundary



Planning • Heritage
www.cgms.co.uk

Not to Scale:
Illustrative Only

Figure 16:
Site as existing

Site Boundary



Not to Scale:
Illustrative Only

Figure 17:
Proposed Development -
Ground and Lower Ground
Level

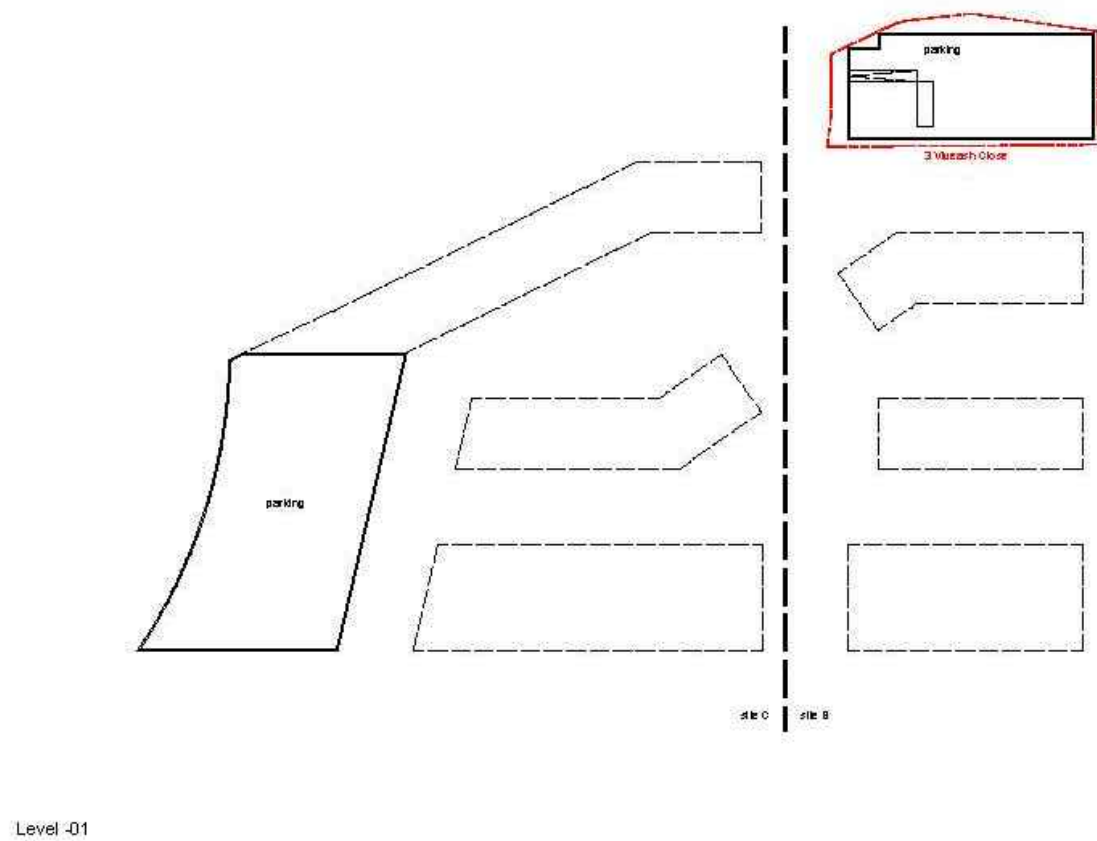




Plate 1: View of study site from Viveash Close, facing southeast

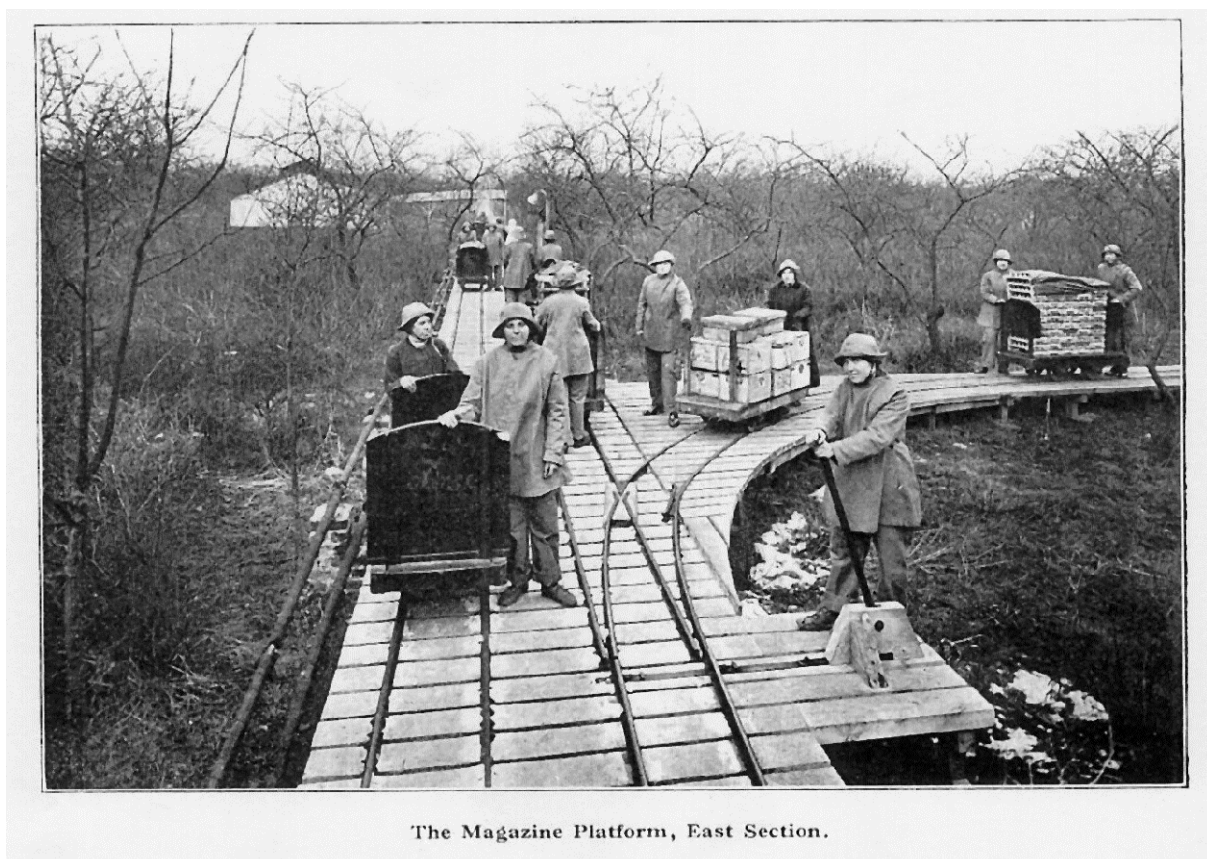


Plate 2: Raised walkways of the WWI National Filling Factory

Cgms

www.cgms.co.uk