
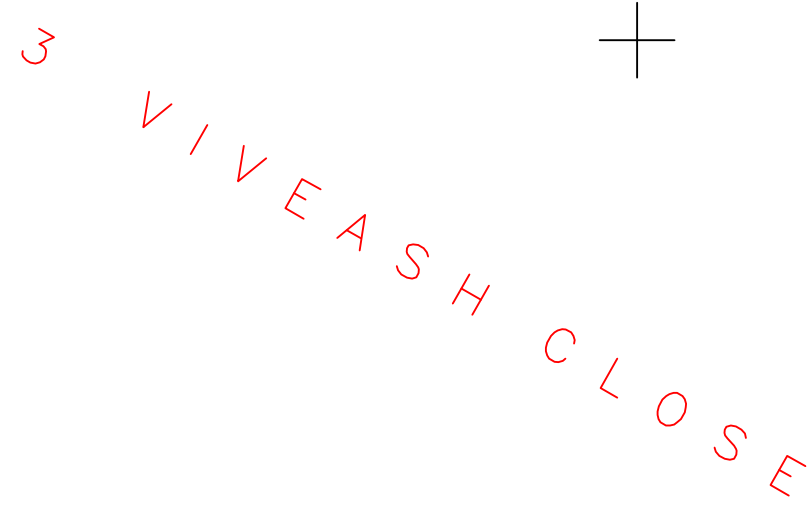


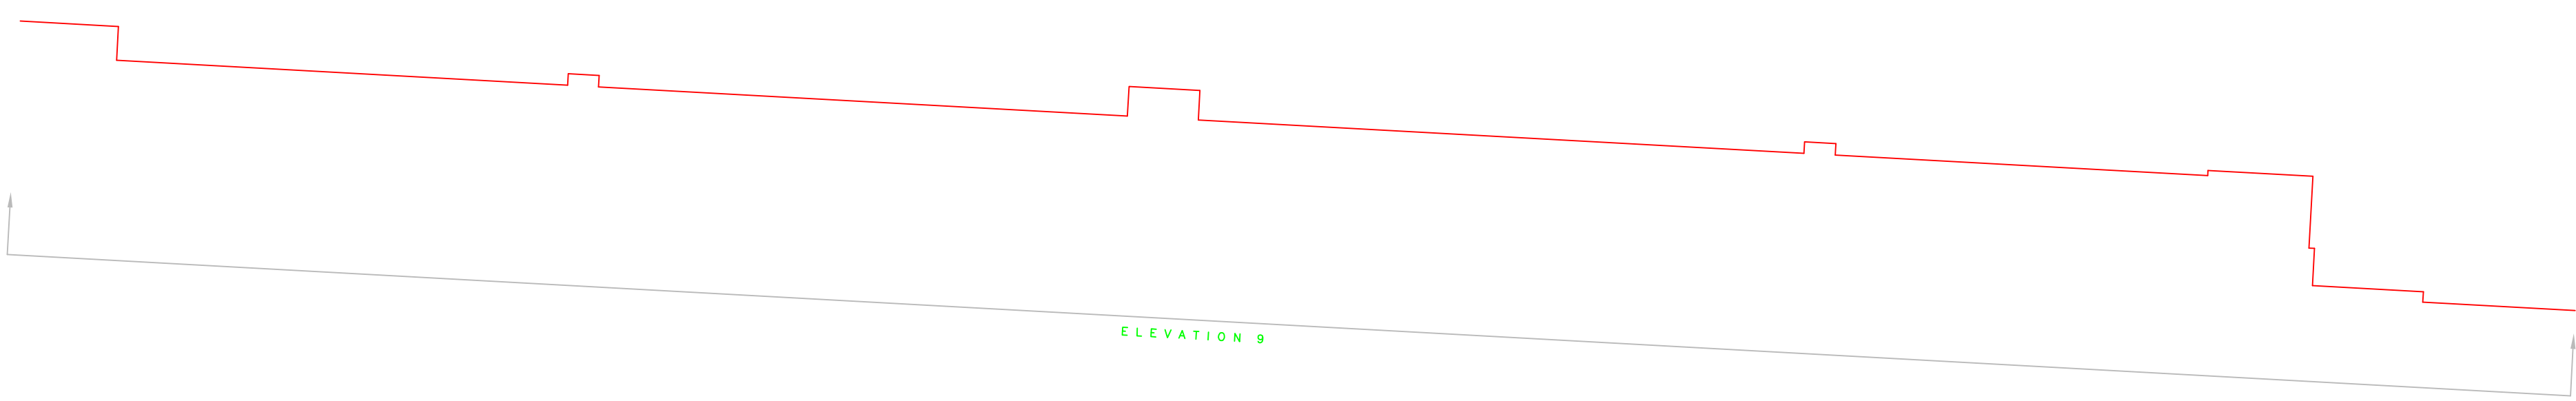


179450.000 N

179400.000 N

B Floor to Beam Height in cms
C Floor to Ceiling Height in cms
Cr. Floor to Crown Height in cms
D Floor to Door Head Height in cms
FC Floor to False Ceiling Height in cms
FF False Floor Level
H Floor to Head Height in cms
S Floor to Sill Height in cms
Spr. Floor to Springer Height in cms

NOTE:

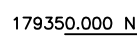

TOPOGRAPHICAL SURVEY
UNDERGROUND SERVICE TRACE
GPR SURVEY

NO	DATE	REVISION		
		DRAWING NO	L 7882/1 3D	REV
		SCALE	1 : 200 @ A0	
		SEE ALSO DWG NOS	L 7882/2 - 5	
		SHEET	1 of 2	
		REF NO	L 7882	