

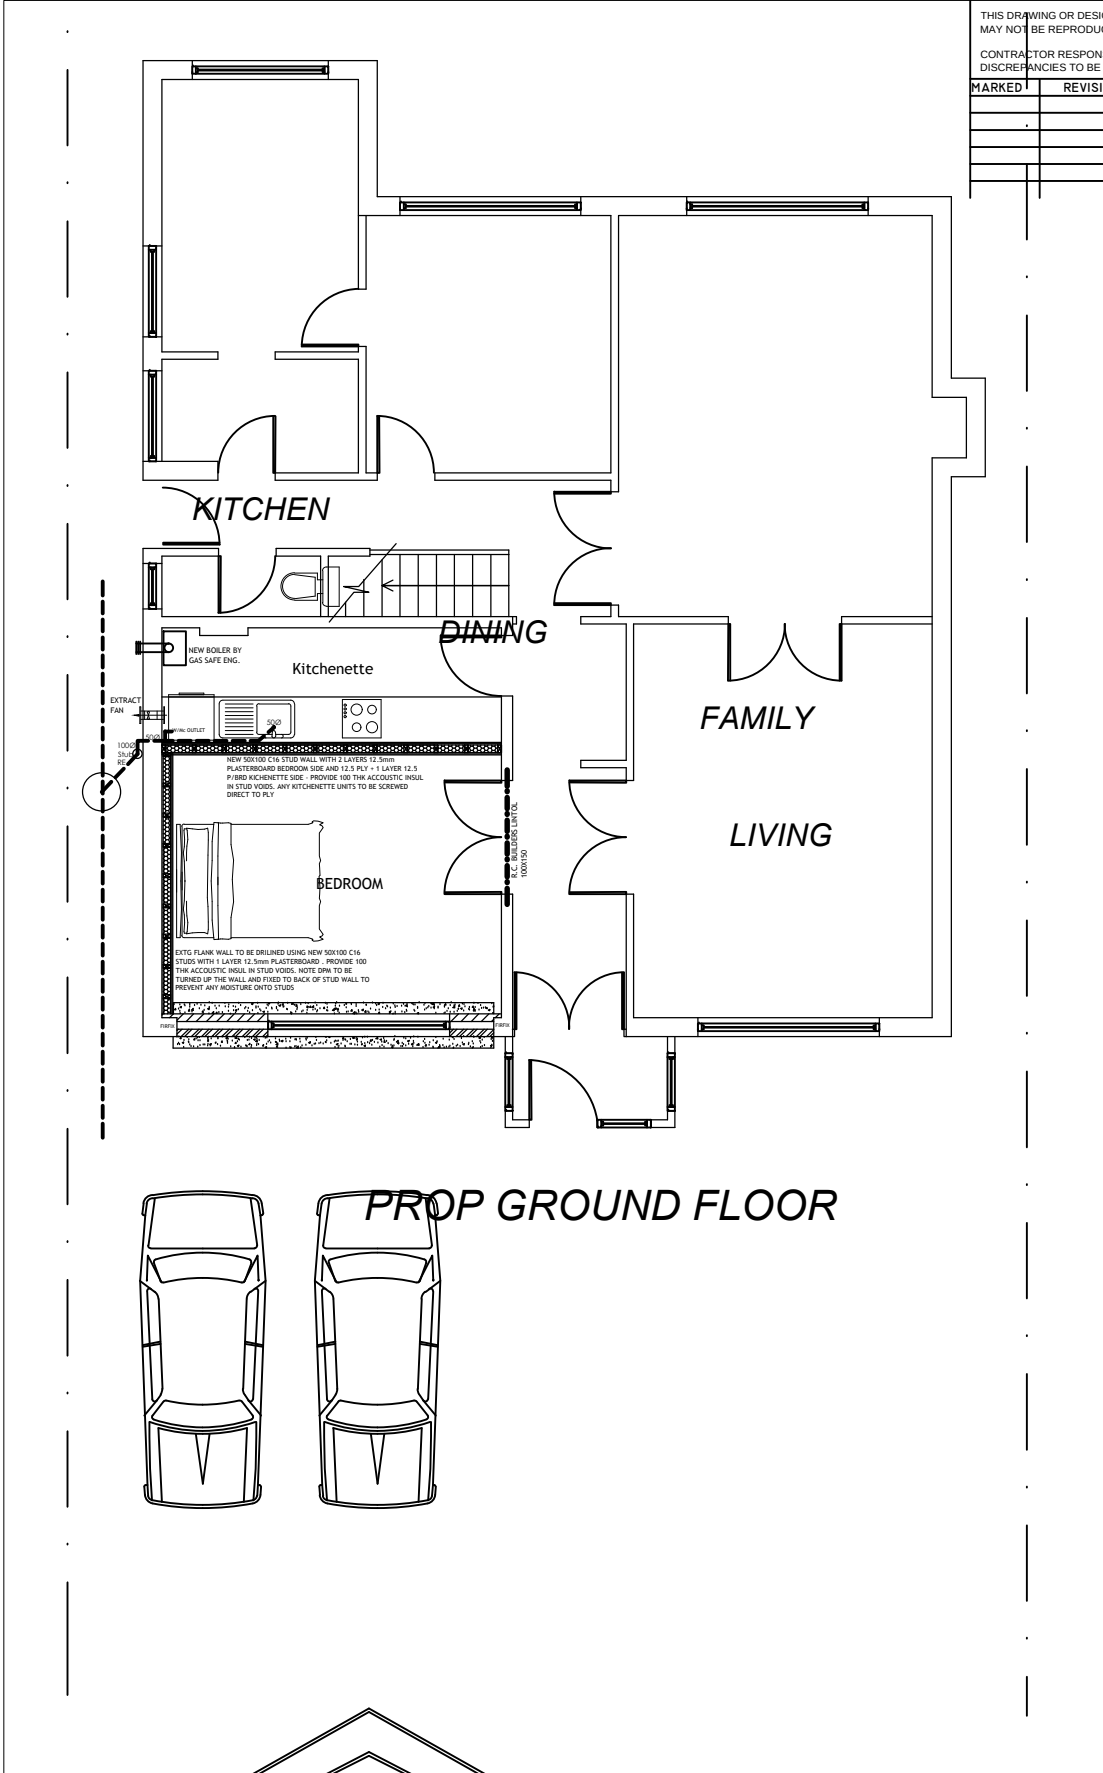


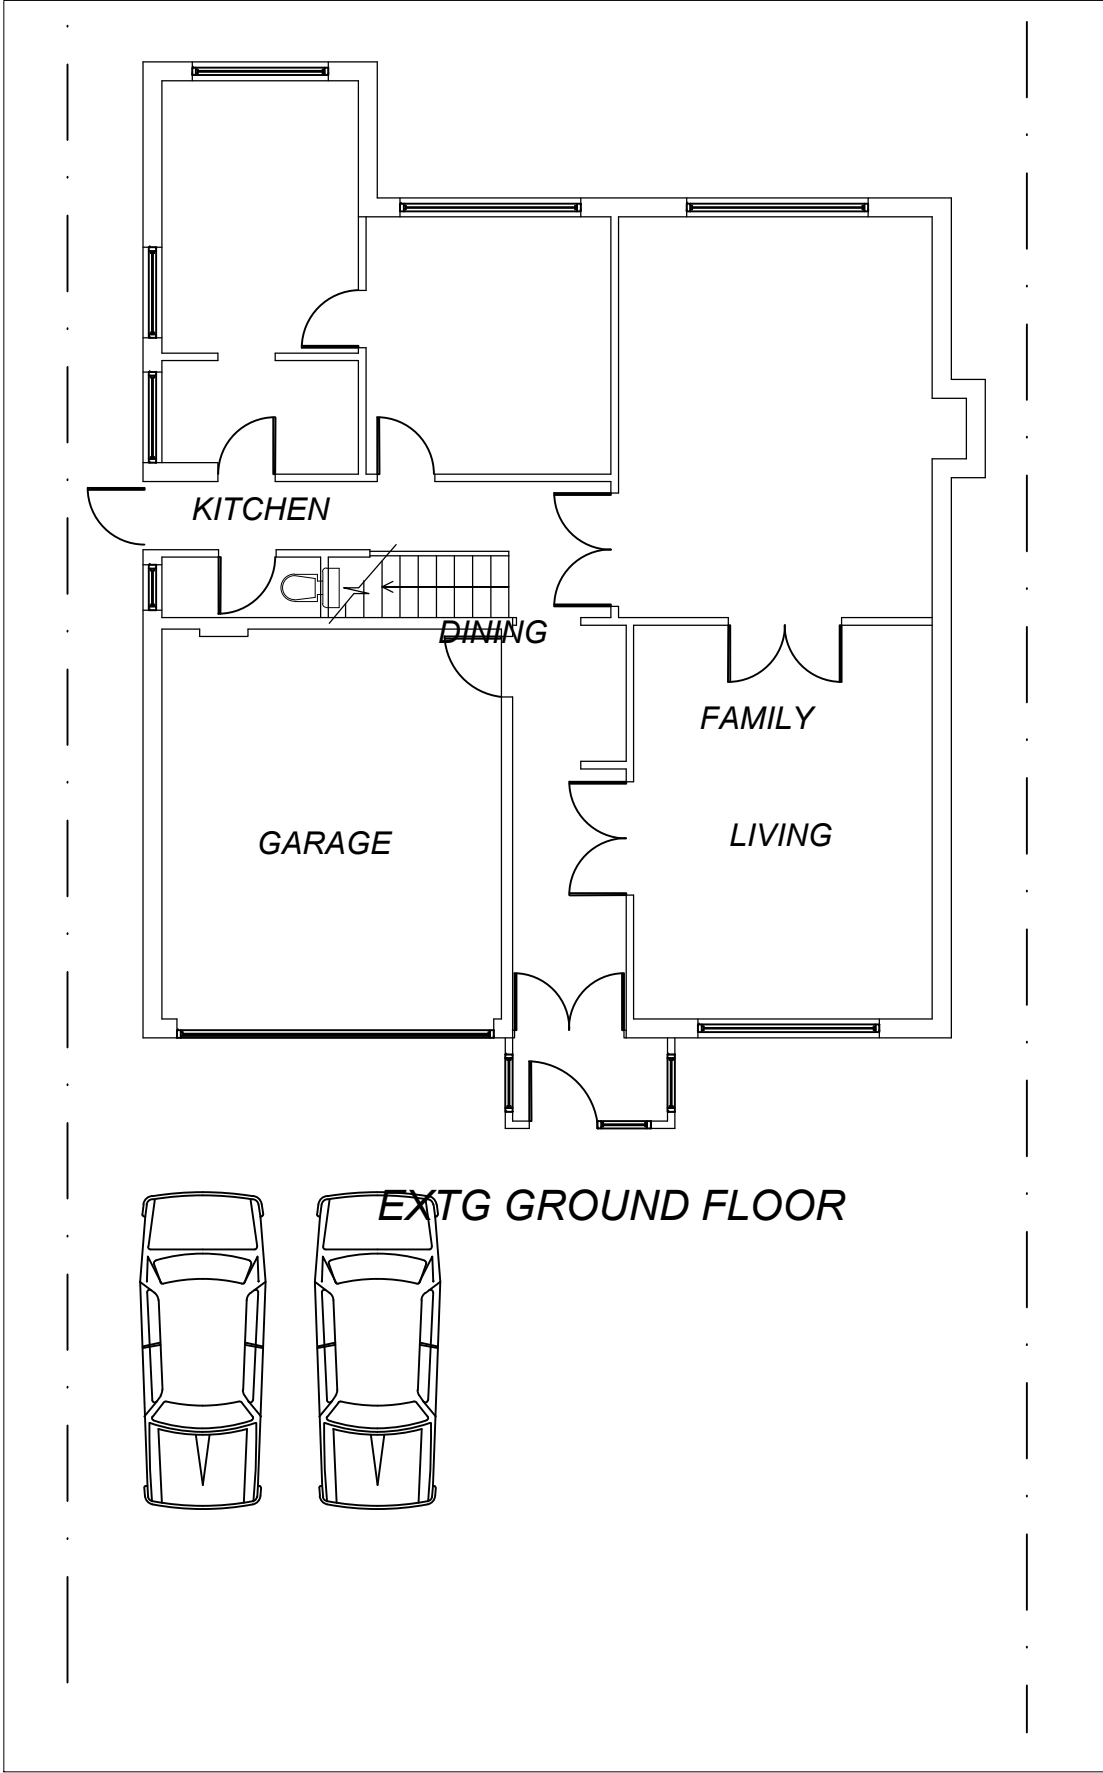

COPYRIGHT DO NOT SCALE FROM THIS DRAWING. CONTRACTOR MUST CONFIRM SITE DIMENSIONS BEFORE COMMENCEMENT OF WORK.		
THIS DRAWING OR DESIGN IS THE COPYRIGHT OF 'DESIGN 169' AND MAY NOT BE REPRODUCED WITHOUT WRITTEN CONSENT.		
CONTRACTOR RESPONSIBLE FOR CORRECT SETTING OUT ON SITE. ANY DISCREPANCIES TO BE NOTED TO THE DESIGNER IMMEDIATELY.		
MARKED	REVISION	DATE

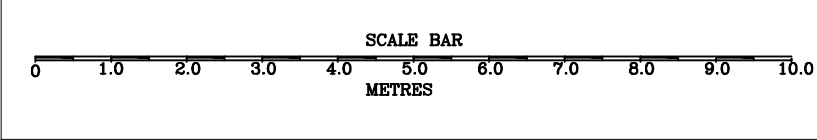

PROJECT:
LABURNUMS
WOOD LANE
RUISLIP HA4 6EY

DESIGN
169N[®]
ARCHITECTURAL AND STRUCTURAL
DESIGN CONSULTANTS



169 TORBAY ROAD
HARROW
MIDDLESEX
HA2 9QF
TEL : 07958 373 002
FAX: 0208 248 9225

DRAWING TITLE:
EXTG & PROP
GROUND FLOOR

CHECKED:	DATE: JUN 14
DRAWN: PARRY	SCALE: 1/100
DRAWING NUMBER: 1415/10	