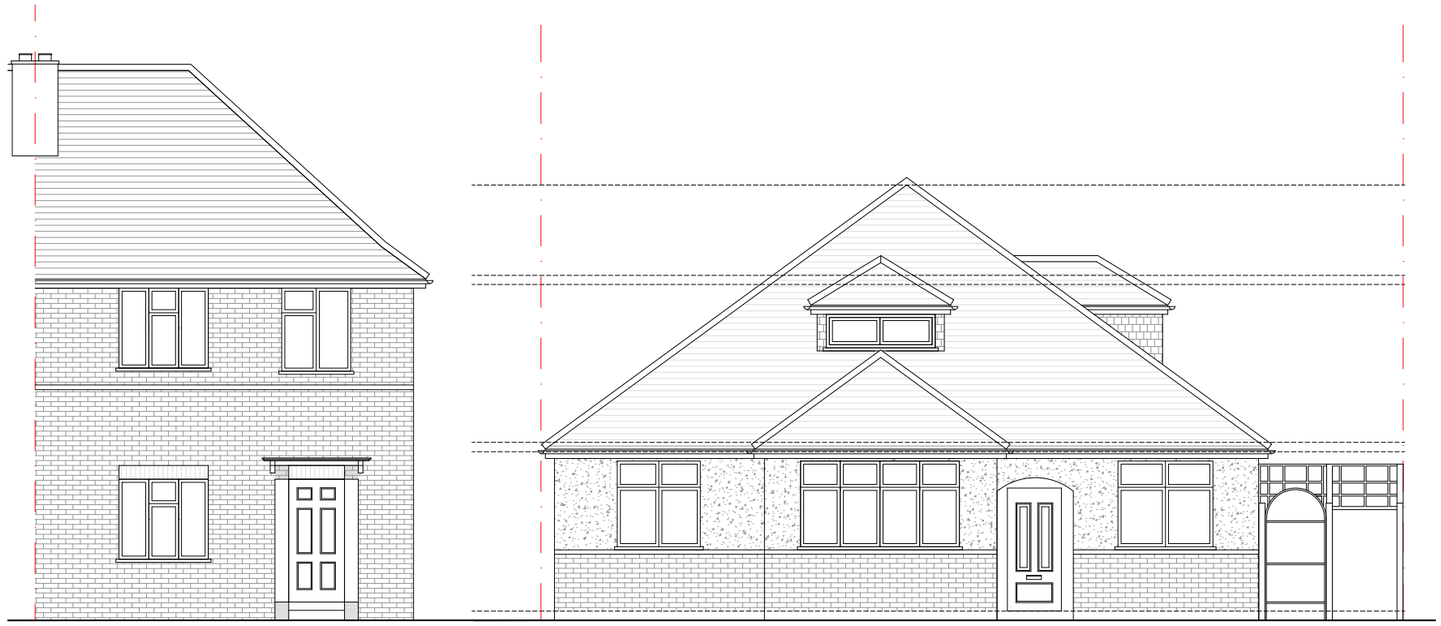

EXISTING FRONT ELEVATION

No. 12

EXISTING REAR ELEVATION

EXISTING SIDE ELEVATION

EXISTING SIDE ELEVATION

1:100

2m 0 2m 4m 6m 8m 10m

Client	MR YOGESH MORZARIA
	LONDON INTERIORS UNIT 8 BOWMAN TRADING ESTATE WESTMORELAND ROAD LONDON NW9 9RL
Project	10 OAKWOOD ROAD NORTHWOOD HA5 3UE
Drawing Title	EXISTING ELEVATIONS
Drawing Title	PR21-009b Rev.

Drawn By:	Scale:	Date:
C PATEL	1/100	28/04/2022