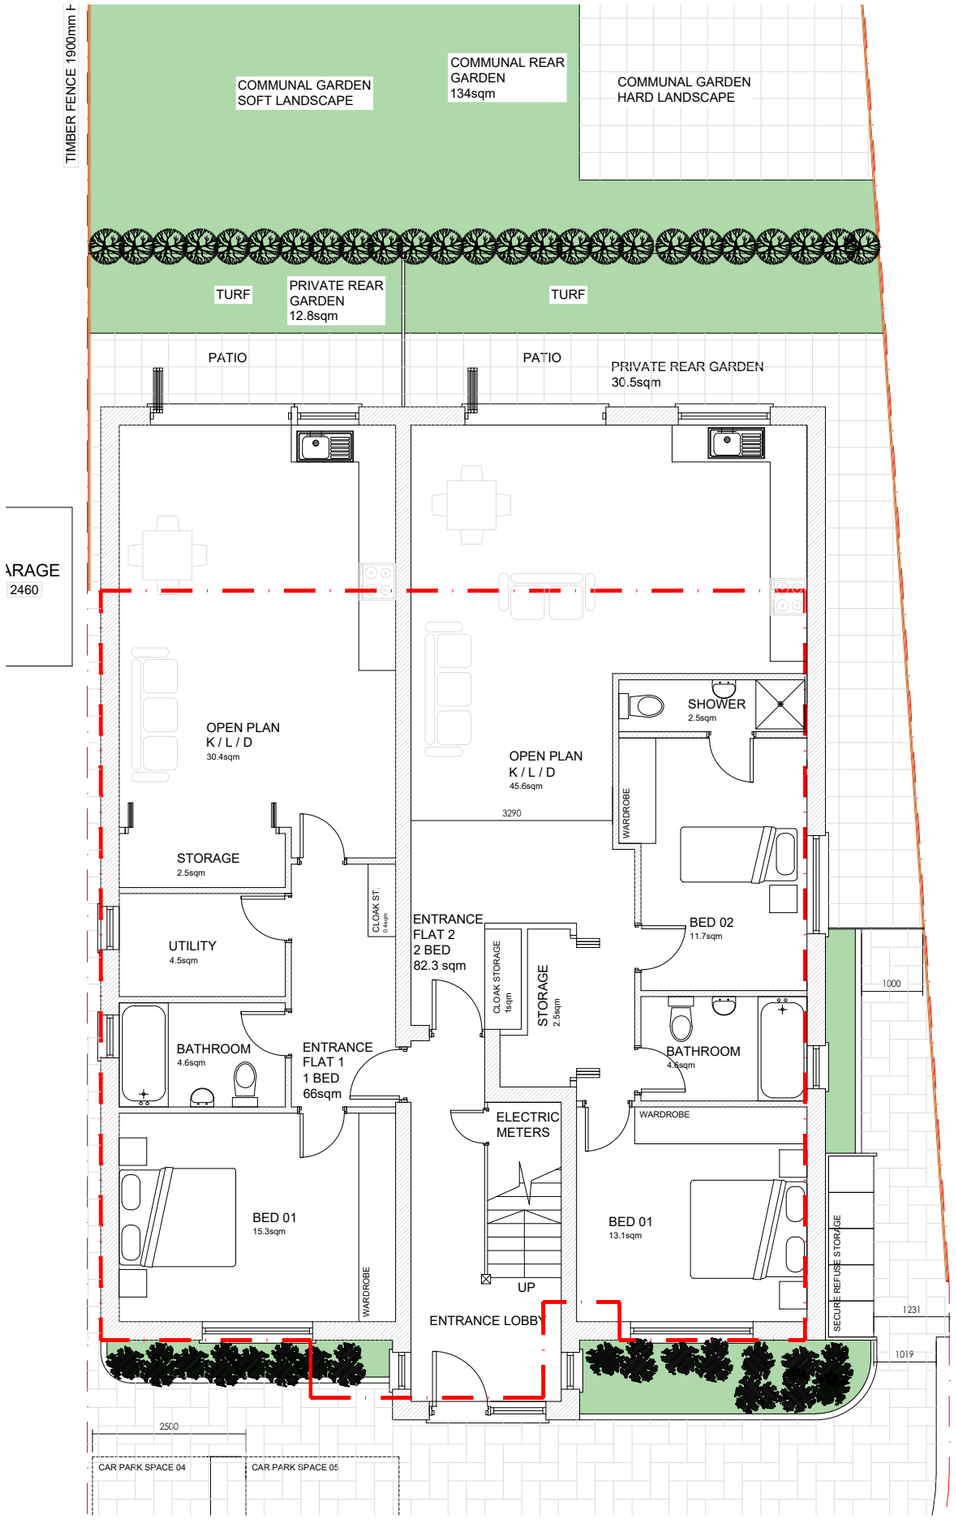

PROPOSED GROUND FLOOR PLAN

SCALE 1:100

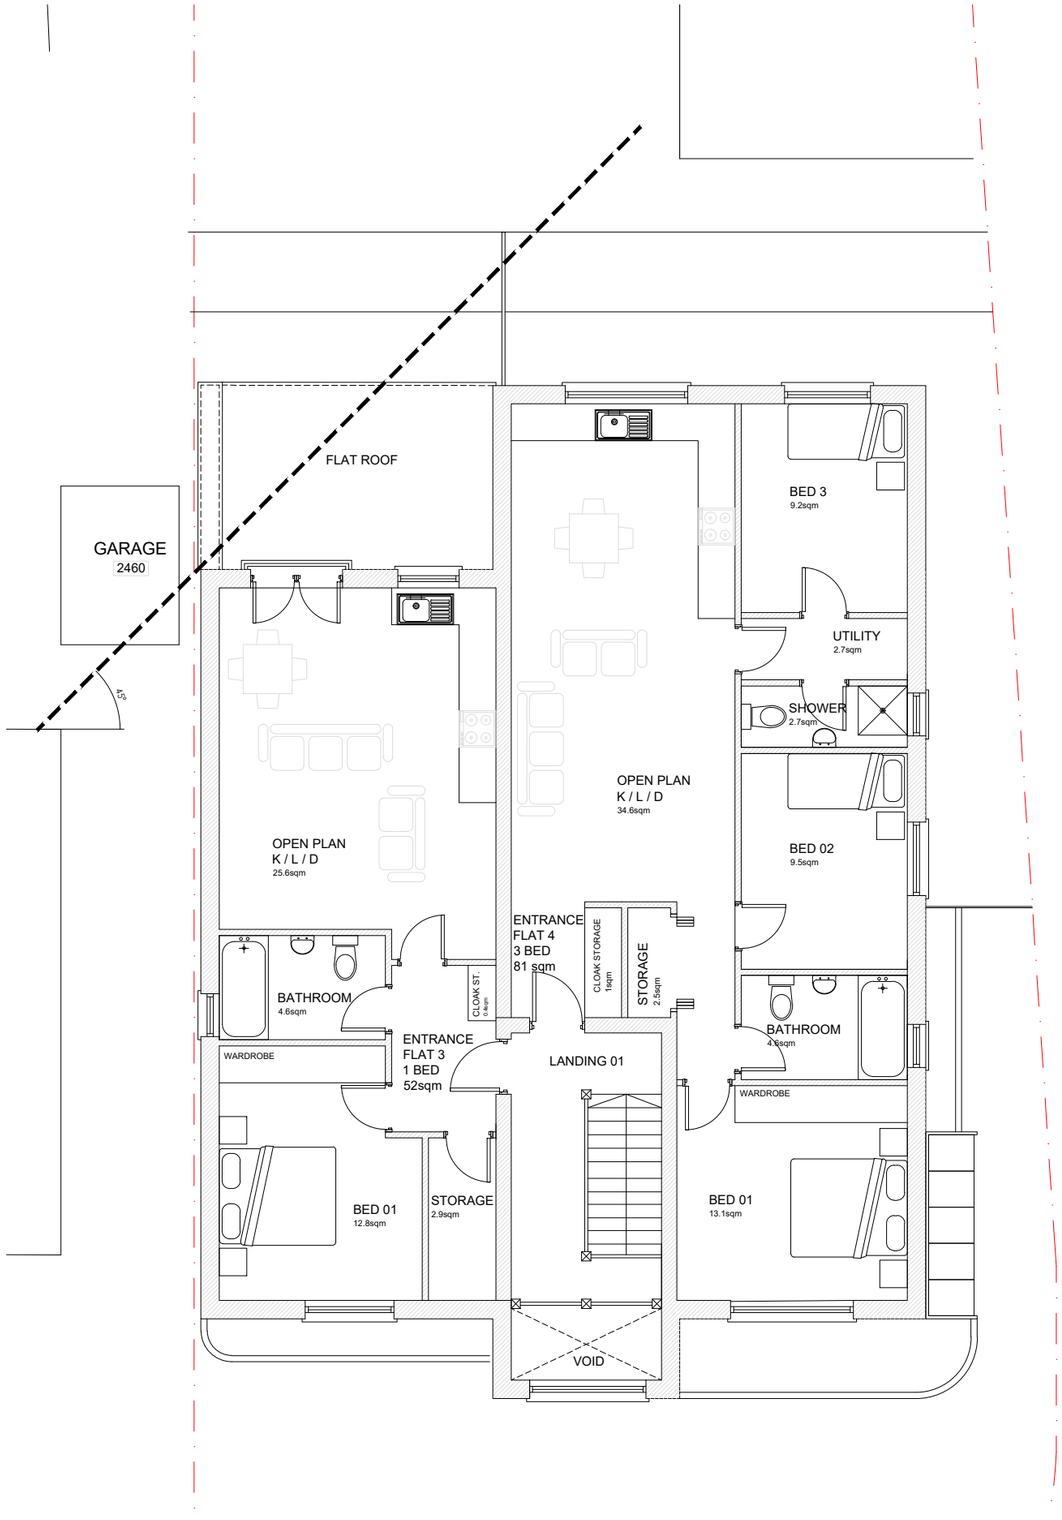

PROPOSED FIRST FLOOR PLAN

SCALE 1:100

KEY:

FLAT 1:
66sqm | 1 BED | 2 PERSONS

FLAT 2:
82sqm | 2 BED | 4 PERSONS

FLAT 3:
52sqm | 1 BED | 2 PERSONS

FLAT 4:
81sqm | 3 BED | 4 PERSONS

DEMOLITION OUTLINE OF EXISTING HOUSE

EXISTING WALLS

PROPOSED NEW WALLS

1:100

2m 0 2m 4m 6m 8m 10m

Client	MR YOGESH MORZARIA
	LONDON INTERIORS **UNIT 8** **BOWMAN TRADING ESTATE** **WESTMORELAND ROAD** **LONDON NW9 9RL**
Project	**10 OAKWOOD ROAD** **NORTHWOOD** **HA5 3UE**
Drawing Title	**PROPOSED FLOOR PLANS**
Drawing Title	**PR21-009c** Rev.

Drawn By:	Scale:	Date:
C PATEL	**1/100**	**01/02/2022**