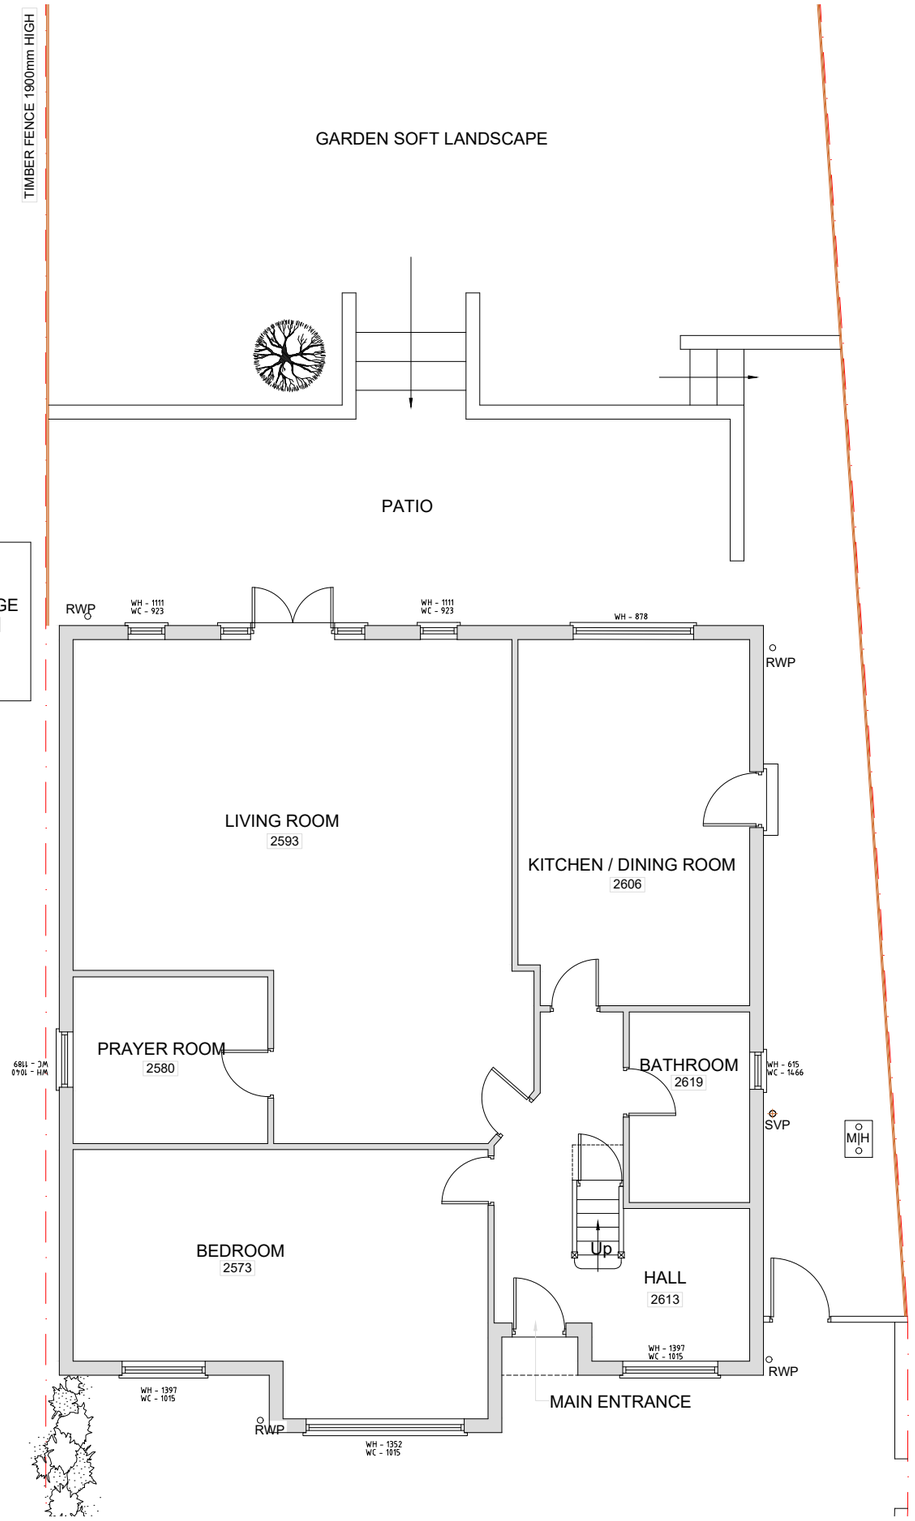

EXISTING GROUND FLOOR PLAN

SCALE 1:100

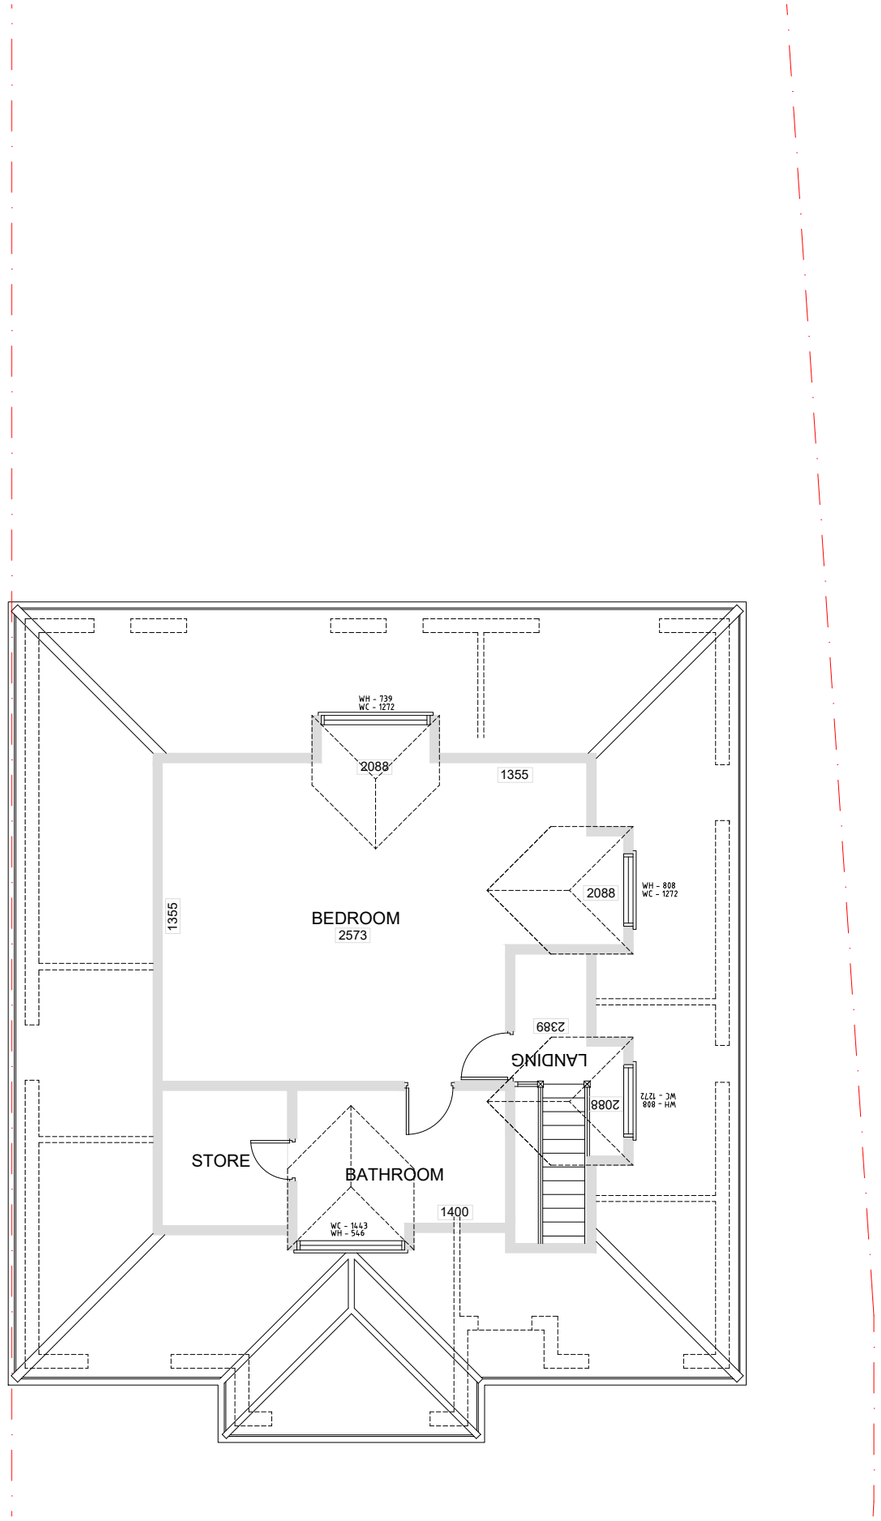

EXISTING FIRST FLOOR PLAN

SCALE 1:100

1:100

2m 0 2m 4m 6m 8m 10m

Client	MR YOGESH MORZARIA
	LONDON INTERIORS UNIT 8 BOWMAN TRADING ESTATE WESTMORELAND ROAD LONDON NW9 9RL
Project	10 OAKWOOD ROAD NORTHWOOD HA5 3UE
Drawing Title	EXISTING FLOORPLANS
Drawing Title	PR23-071a Rev.

Drawn By:	Scale:	Date:
C PATEL	1/100	28/06/2023