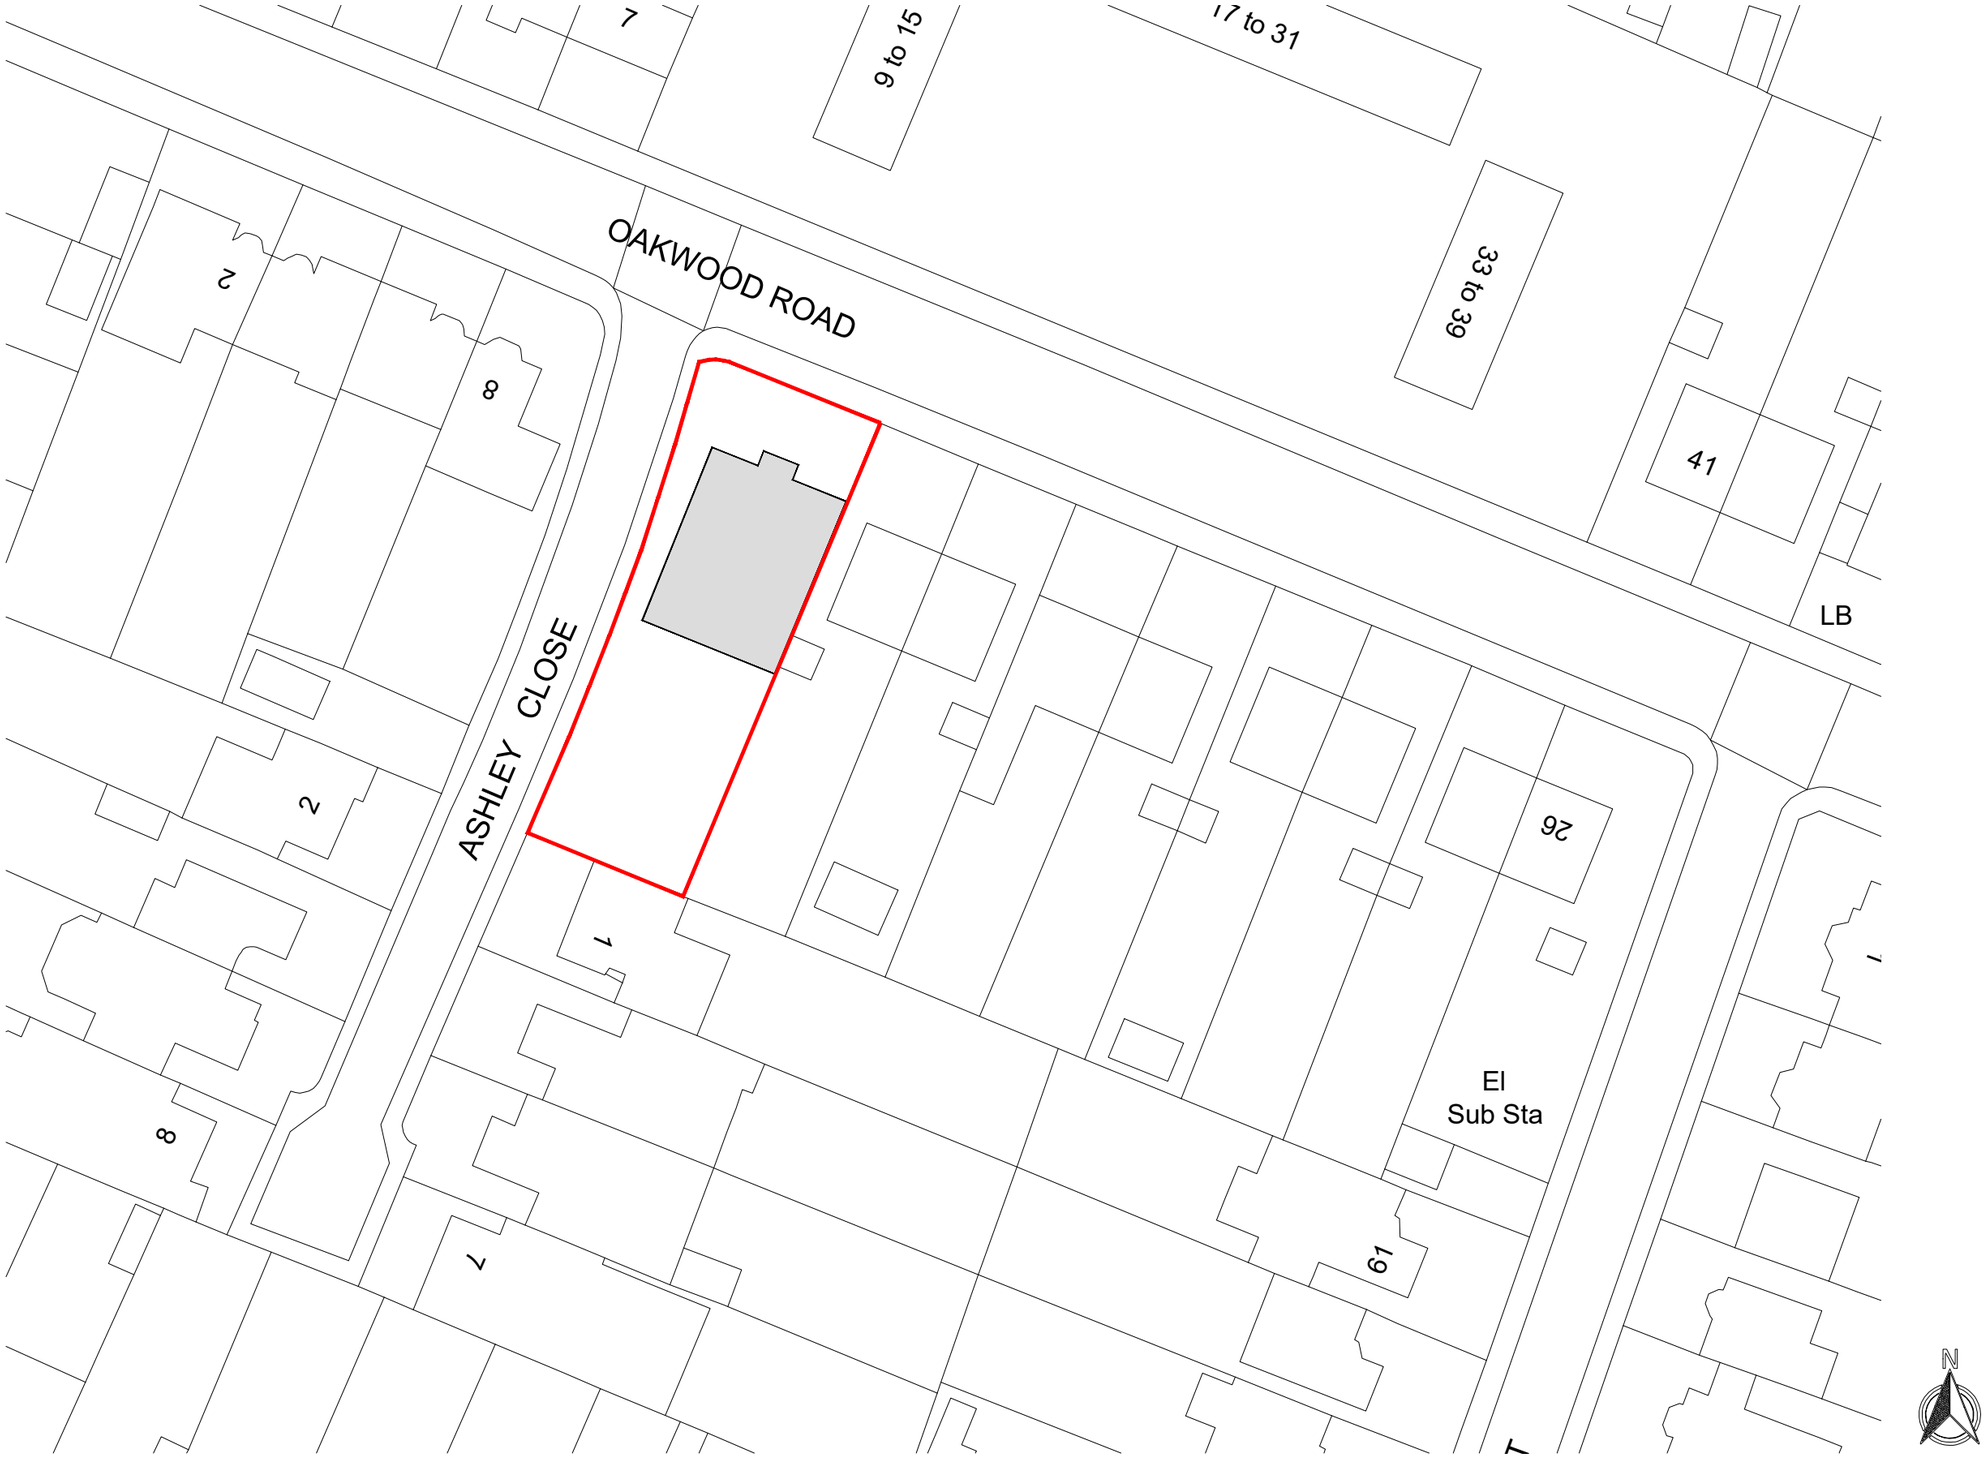

PROPOSED BLOCK PLAN

SCALE 1:500

1:500

10m 0 10m 20m 30m 40m 50m

Client	MR YOGESH MORZARIA
	LONDON INTERIORS UNIT 8 BOWMAN TRADING ESTATE WESTMORELAND ROAD LONDON NW9 9RL
Project	10 OAKWOOD ROAD NORTHWOOD HA5 3UE
Drawing Title	PROPOSED BLOCK PLAN
Drawing Title	PR23-071f — Rev.

Drawn By:	Scale:	Date:
C PATEL	1/500	28/06/2023