

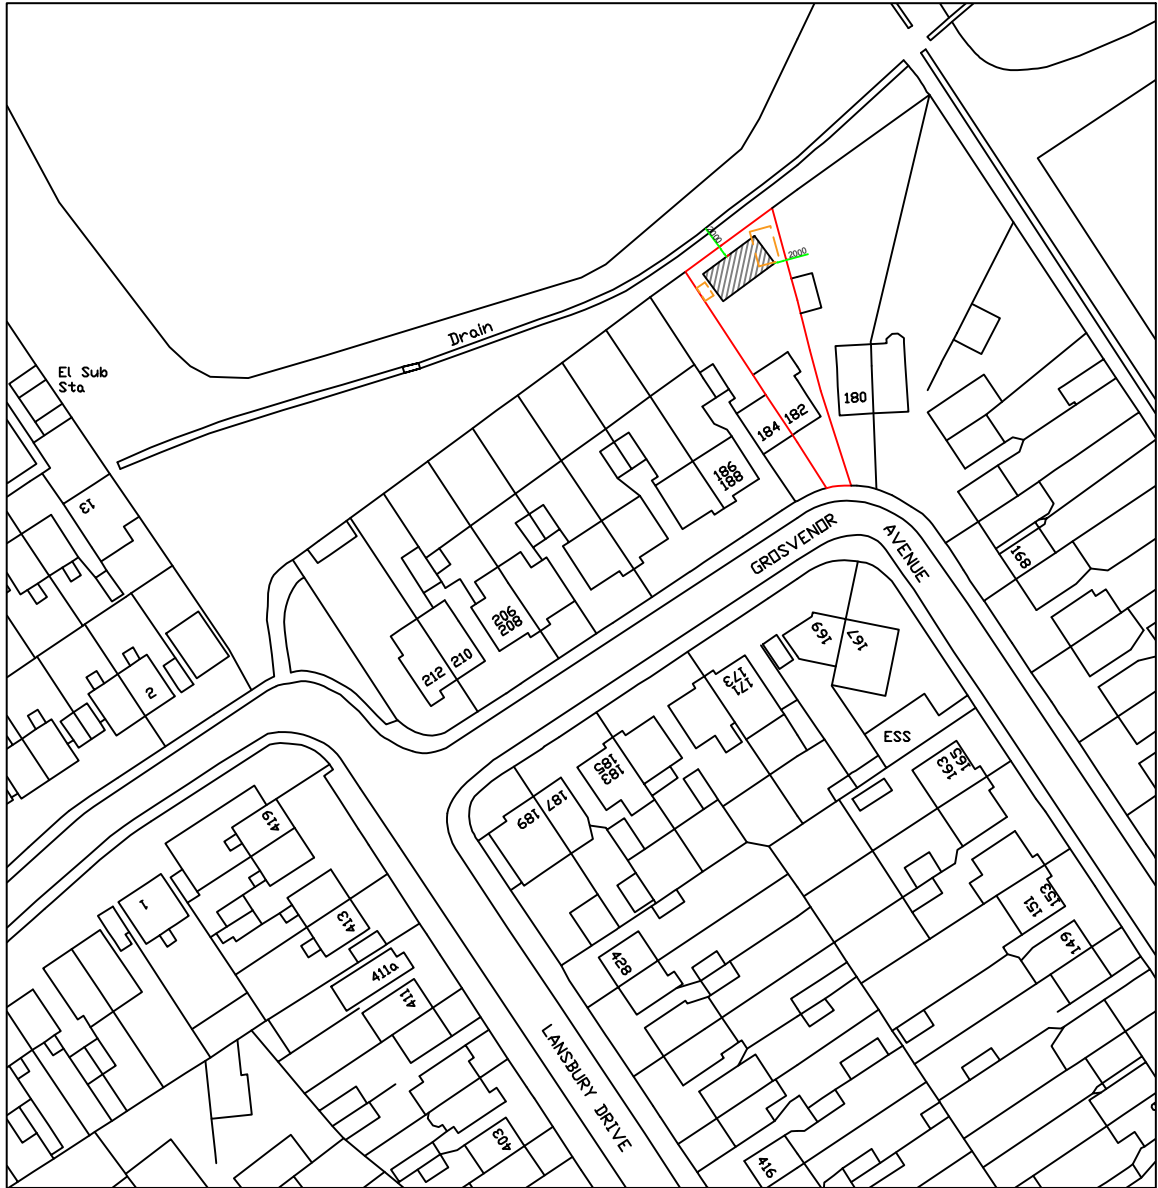


Note:
The materials used in any exterior work shall be of a similar appearance to those used in the construction of the exterior of the existing dwellinghouse

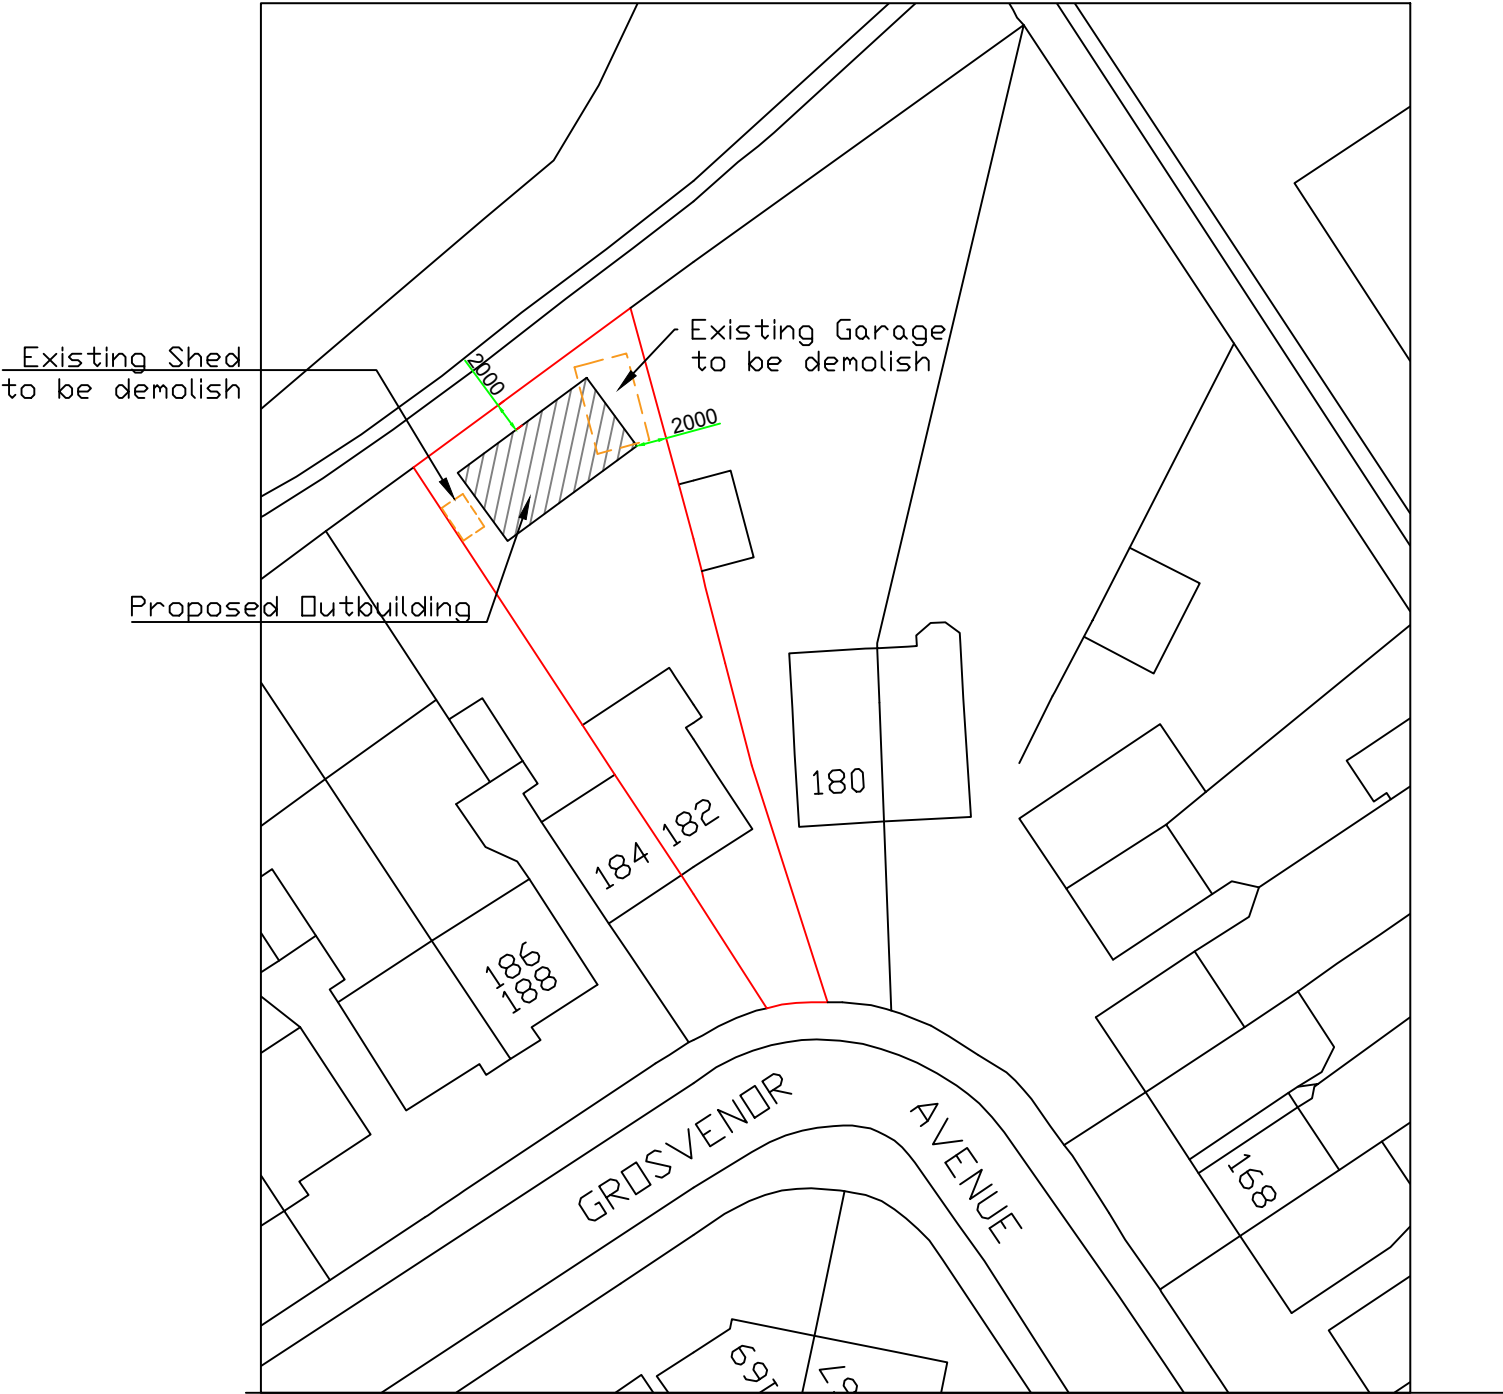


Location Plan
Scale 1:1250

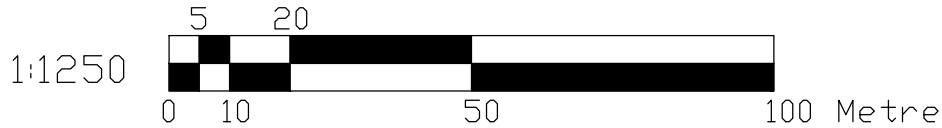

Block Plan
Scale 1:500

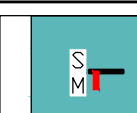

 MERCHANT DESIGN SERVICES	Dimensions to be verified on site DO NOT SCALE FROM THIS DRAWING. Any areas indicated on this drawing are for guidance only. No responsibility is taken for their accuracy. This drawing is the property of Sadiq Merchant Copyright is reserved by them and the drawing is issued on the condition that it is not copied, reproduced, retained or disclosed to any unauthorised person, either wholly or in part without the consent in writing of Sadiq Merchant		Site Address:		Client Detail:		Title:			Drawn By: NM		Revisions:		
			182 Grosvenor Avenue Hayes UB4 8NW		182 Grosvenor Avenue Hayes UB4 8NW		Location Plan Block Plan			Checked By: SM		Rev		Revision
							Date: 09/2026							
							Drawing No. PL1/SM182 - 00							
	34 Channel Close, Hounslow, Middx, TW5 0PJ Tel: 07715655809		Scale:		1:250/ 500		Paper Size: A3							