
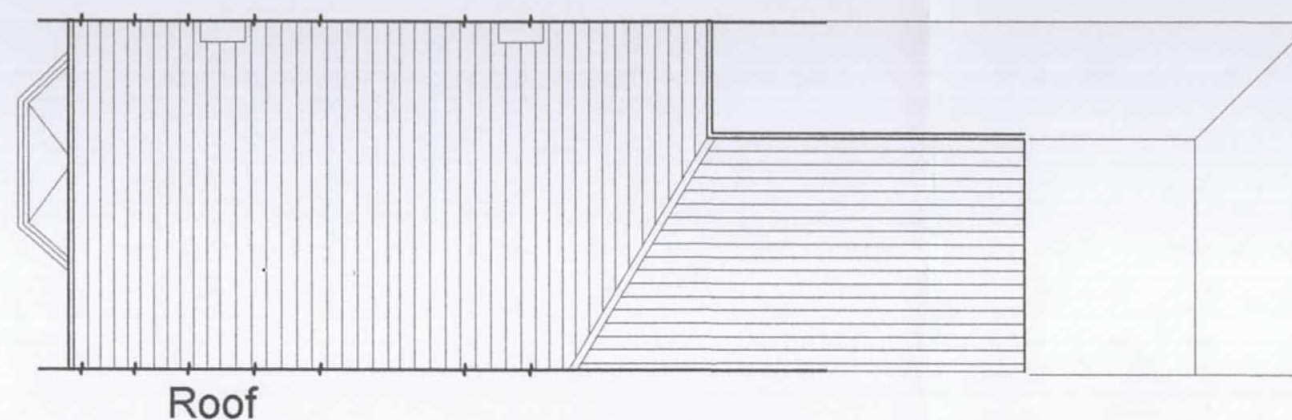
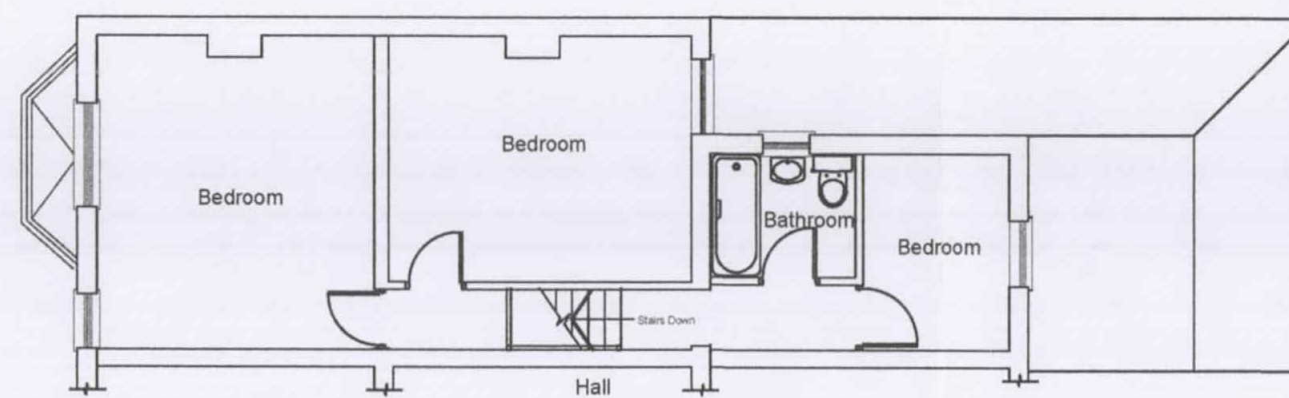


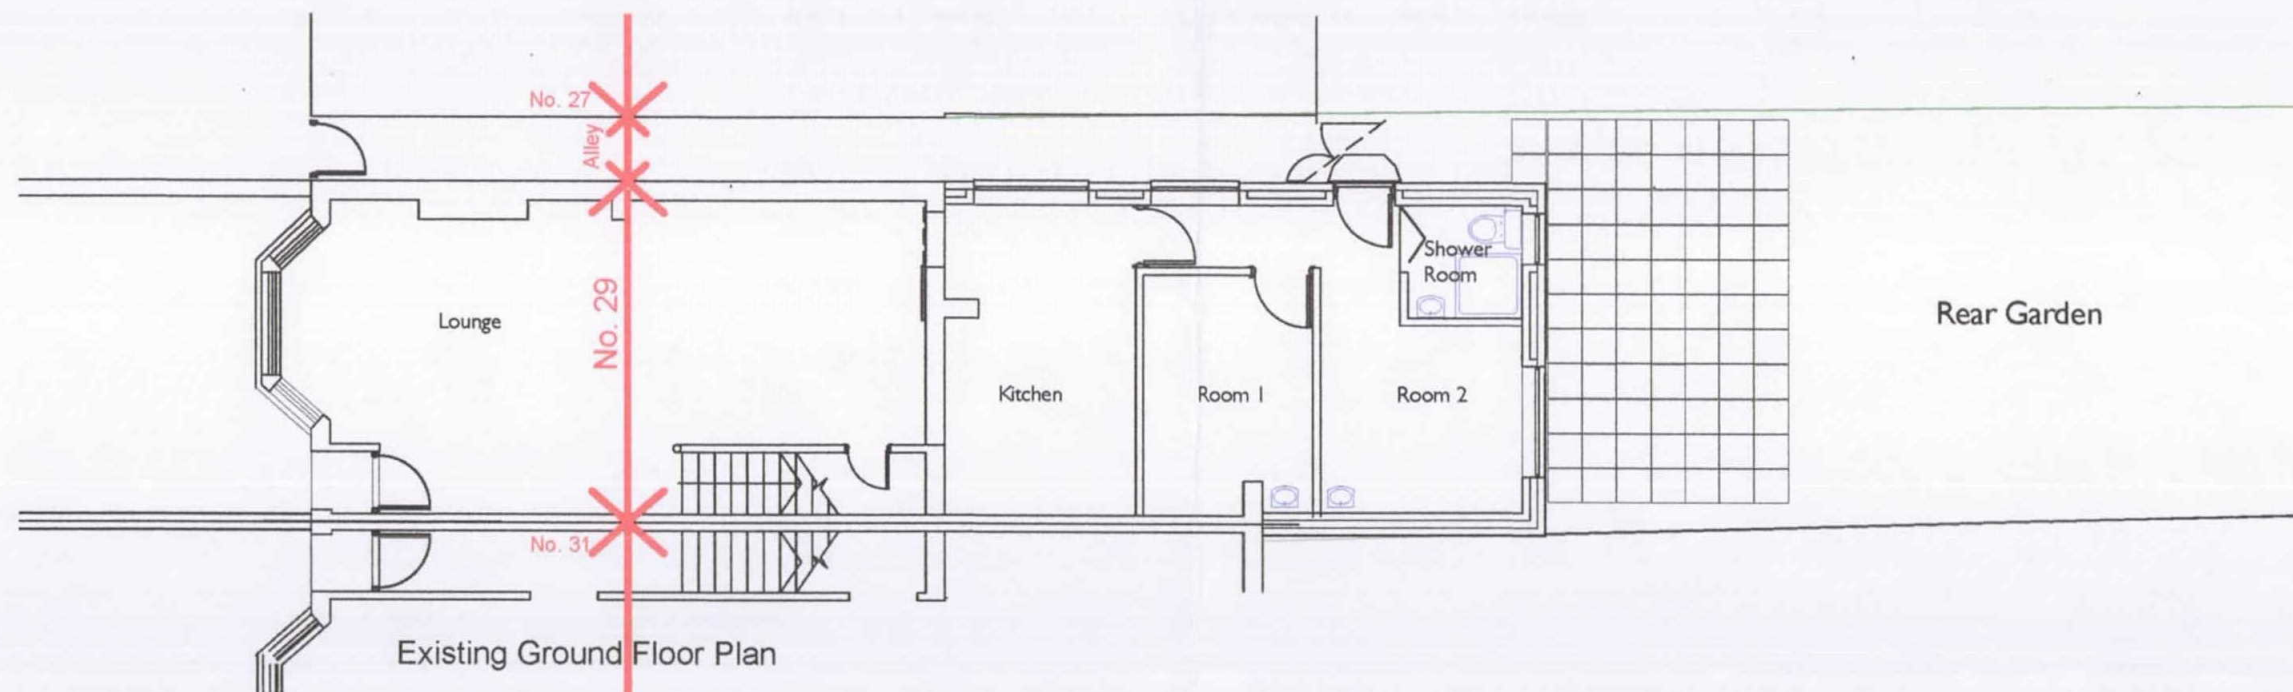

Notes: All works on boundaries to be subject to Party Wall Awards with adjoining neighbours.
All dimensions are approximate and should be checked on site

Notes

Revisions

Status

PLANNING

RIBA Chartered Practice
Andrew Werno Architect
Tel: 01753 8803412 andrew.werno@gmail.com

29 Otterfield Road
Yiewsley
UB7 8PE

Title:

Existing Plans

Scale:

1:1250 @A3

Drawn:

AW

Date:

June 2017

Checked:

Dwg. no.

AW/29OTR/002

Rev:

14 SEP