

Notes: All works on boundaries to be subject to Party Wall Awards with adjoining neighbours.
All dimensions are approximate and should be checked on site.

Notes

Revisions

14 SEP 2017

Status

PLANNING


 RIBA Chartered Practice
Andrew Werno Architect
Tel: 0194 862079 andrew.werno@gmail.com

29 Otterfield Road
 Yiewsley
 UB7 8PE

Title:

Section A-A

Scale:

1:50 @A3

Drawn:

AW

Date:


August 2017

Checked:

Dwg. no.

AW/29OTR/006

Rev:

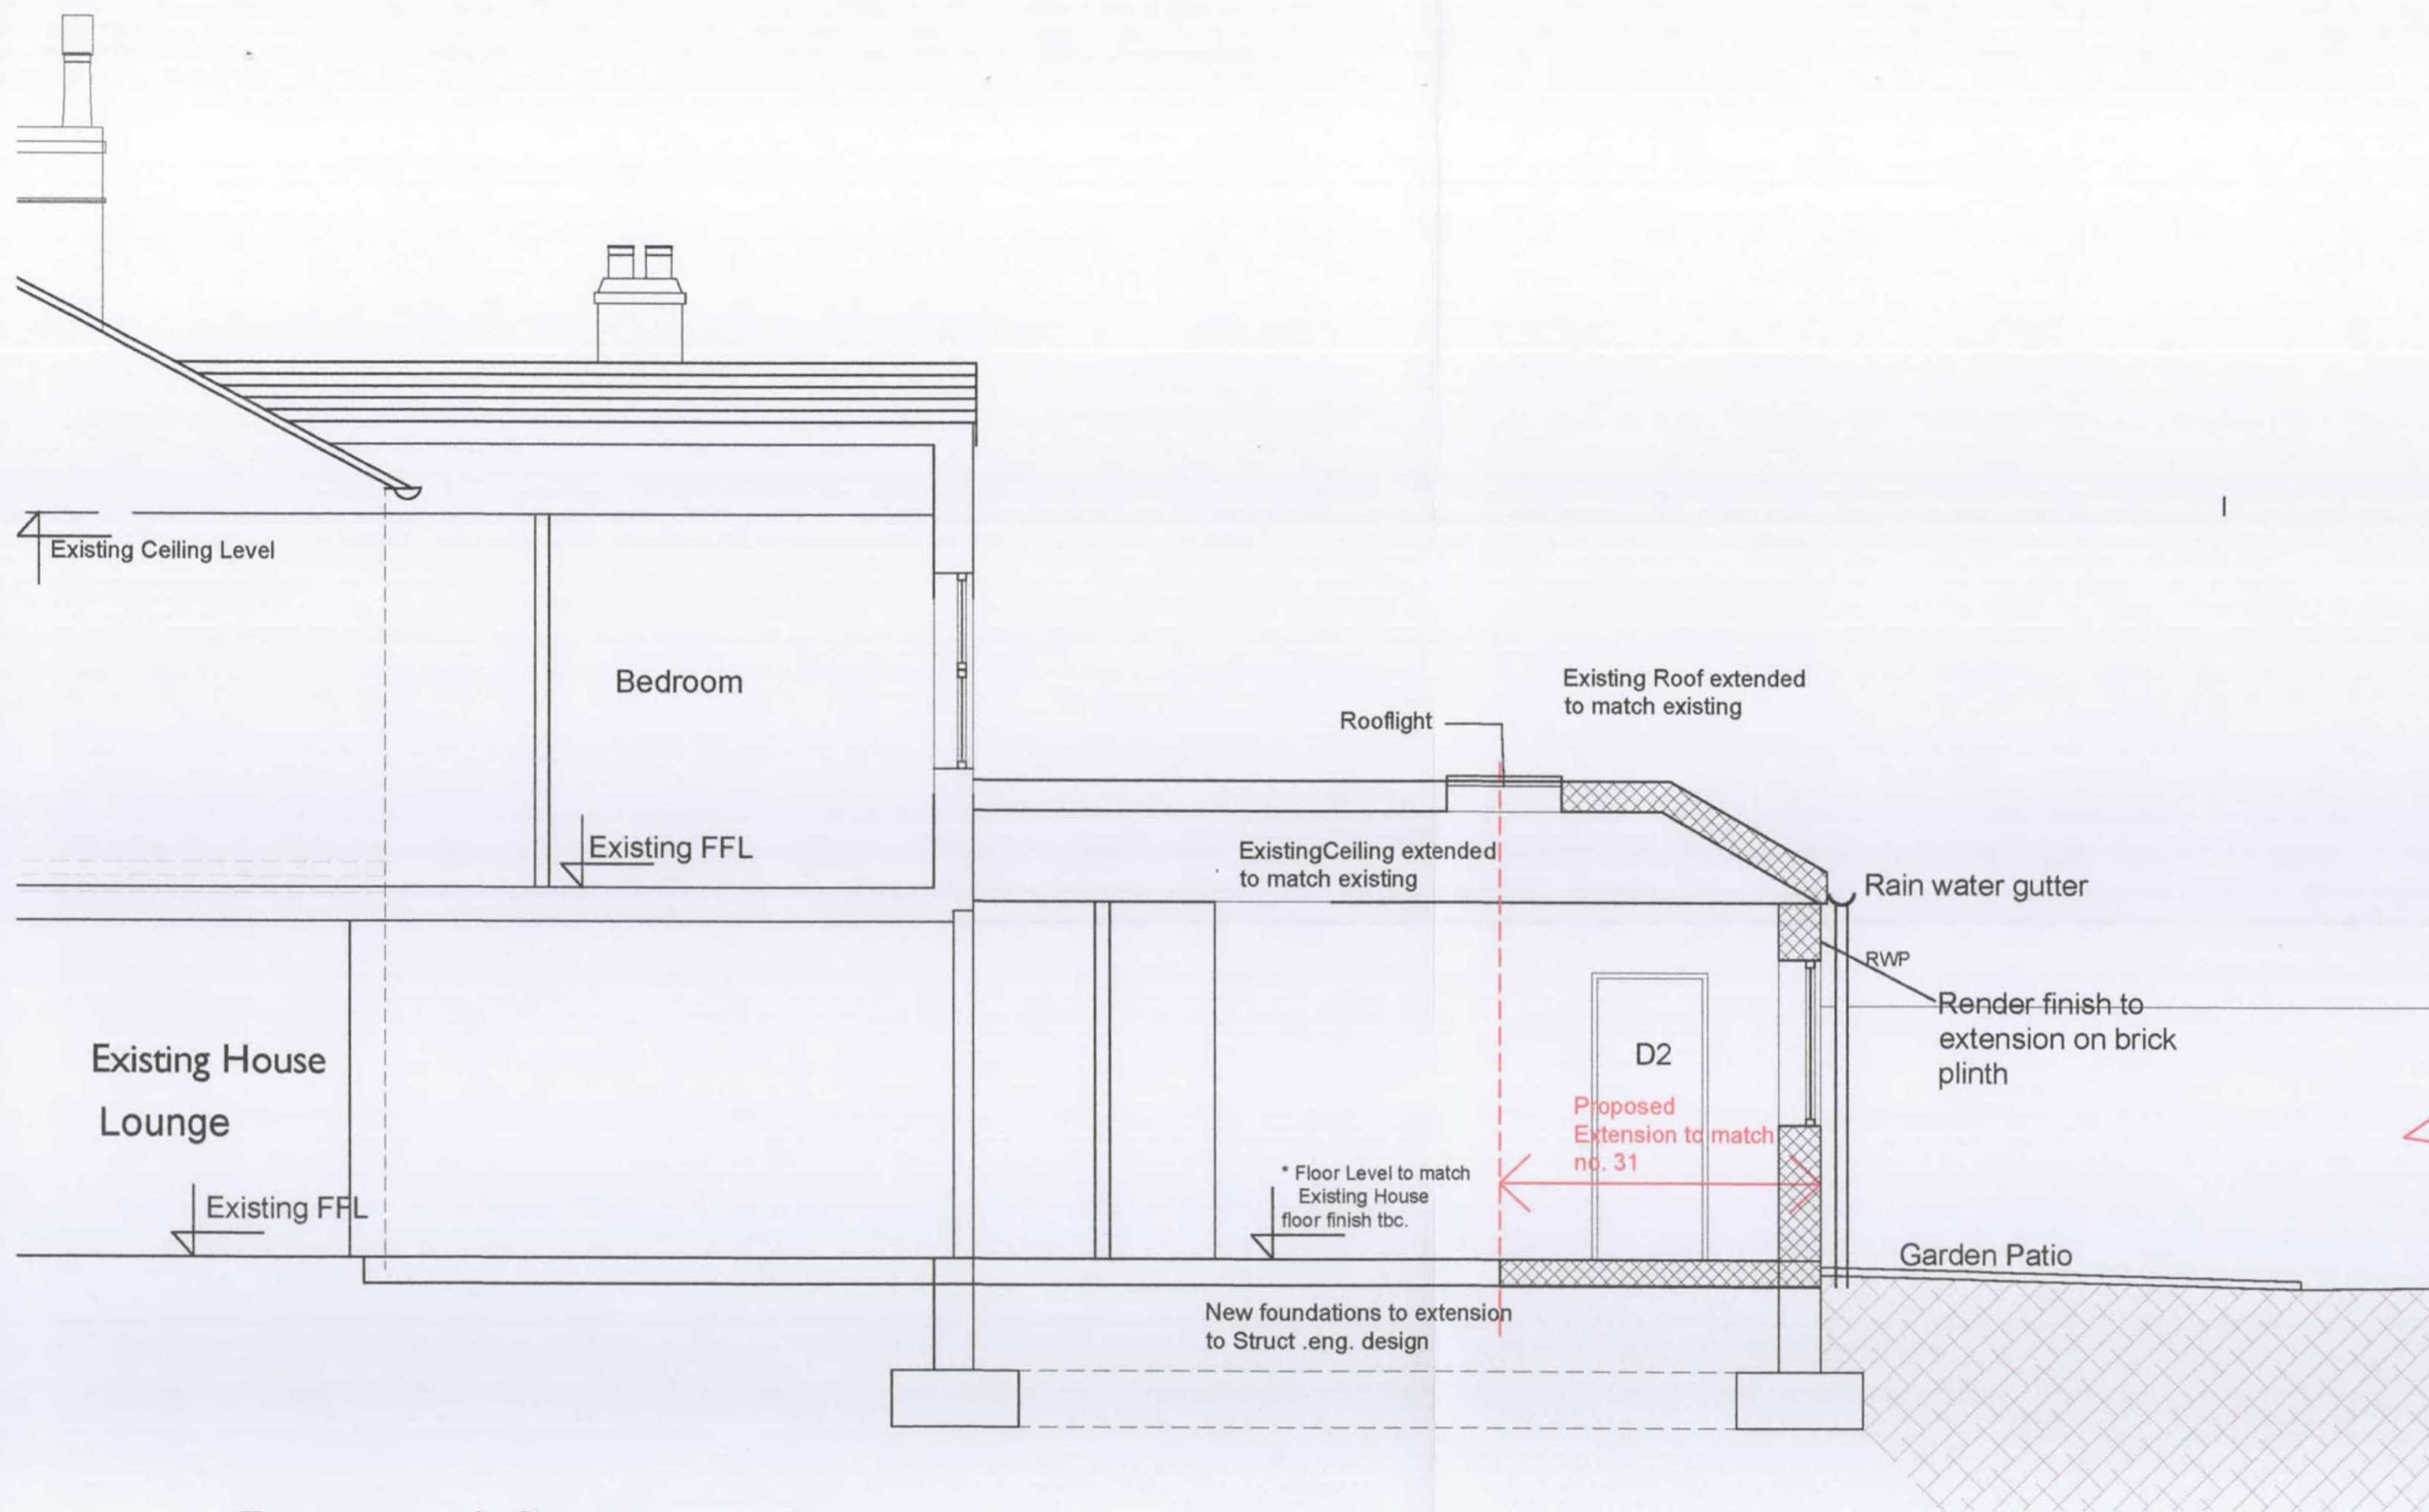

Proposed Section A-A