


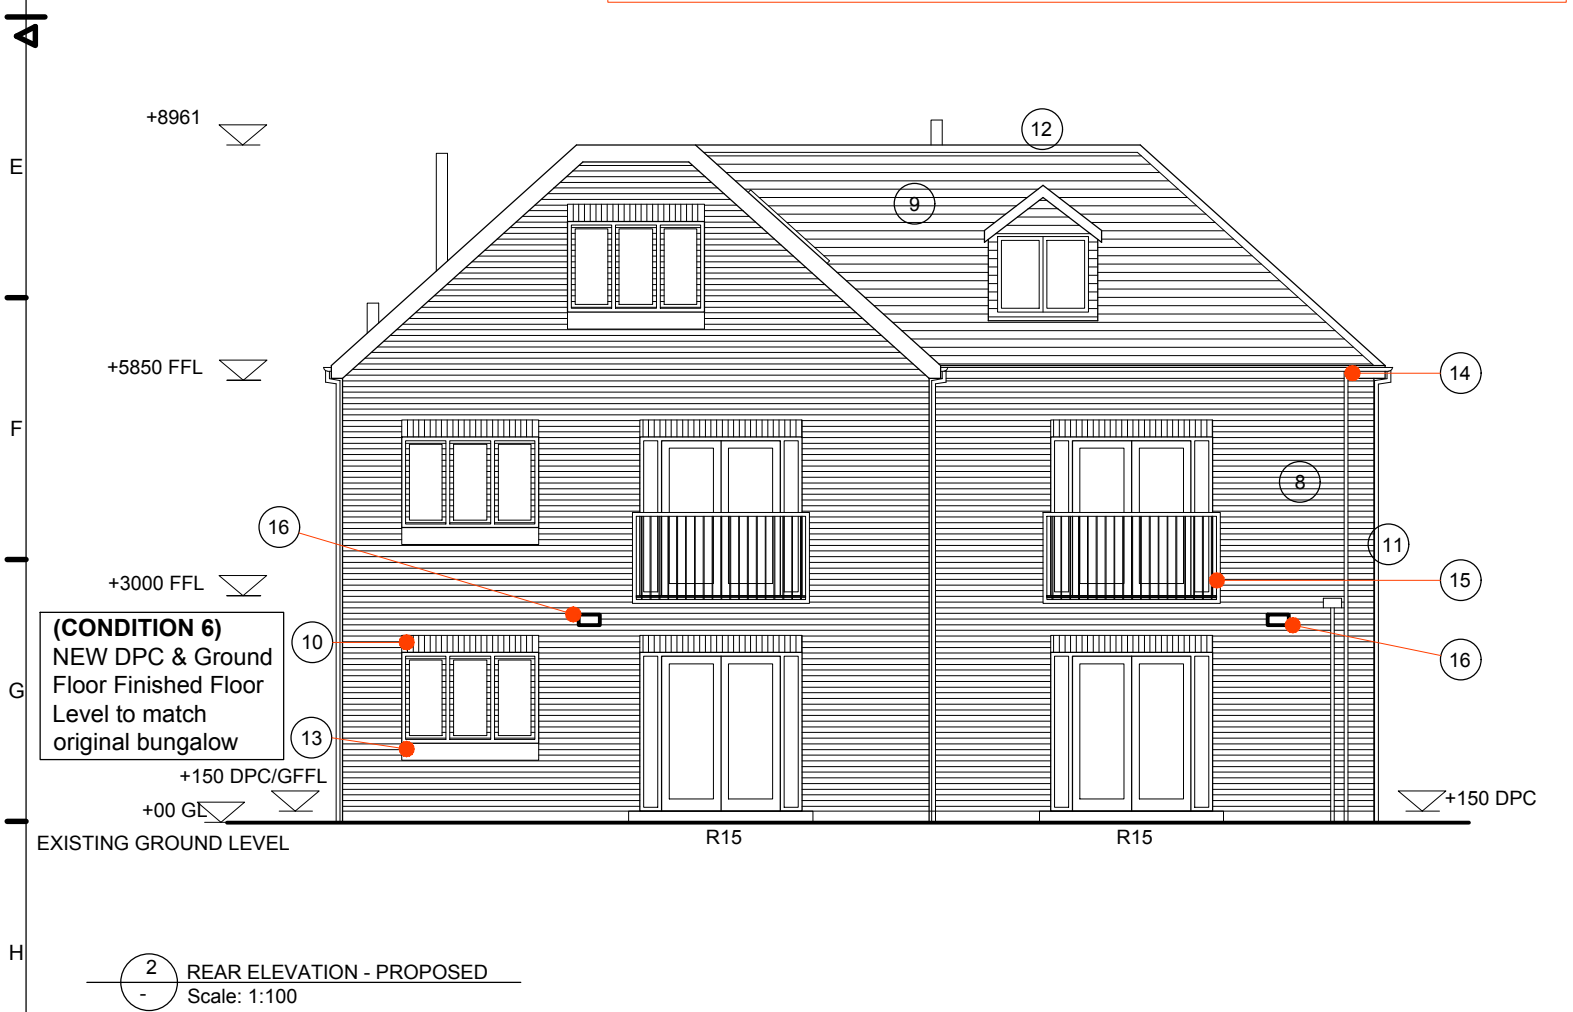

R15 = Ramped entrance (max gradient 1:15); min clear door opening of 850mm




MATERIAL KEY



8 White Aluminium/UPVC double glazed units
- Secured by Design Scale: Photo NTS



9 Redland Slate Grey 30 mini stonewold
or similar

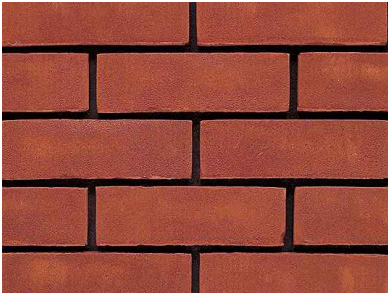


10 ibstock Leicester red stock or similar- soilder course bricks
Scale: Photo NTS



11 ibstock Hamsey mixed stock, facing brick
or similar, walls



12 Redland - Dry hip/ridge tiles - grey or similar
Scale: Photo NTS

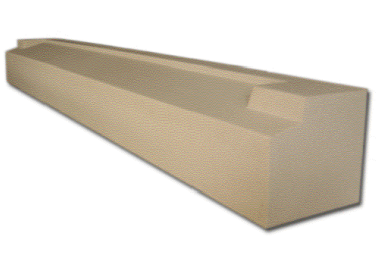

13 Bradstone Peak Grey Riven or similar
Scale: Photo NTS



14 White uPVC fascia & soffit, with black roundline gutters
Scale: Photo NTS



15 Black painted steel juiette balcony
Scale: Photo NTS

APPROVAL OF
DETAILS
20.11.2020

YOUR ARCHITECT ©

APPROVAL OF DETAILS FOR 36892/APP/2014/989
65 HEATH ROAD, UXBRIDGE, MIDDX. UB10 0SN

CONDITION 3 - MATERIALS

Scale: 1:100 @ A3NOV 2020Dwg. 14/015_CON_3