




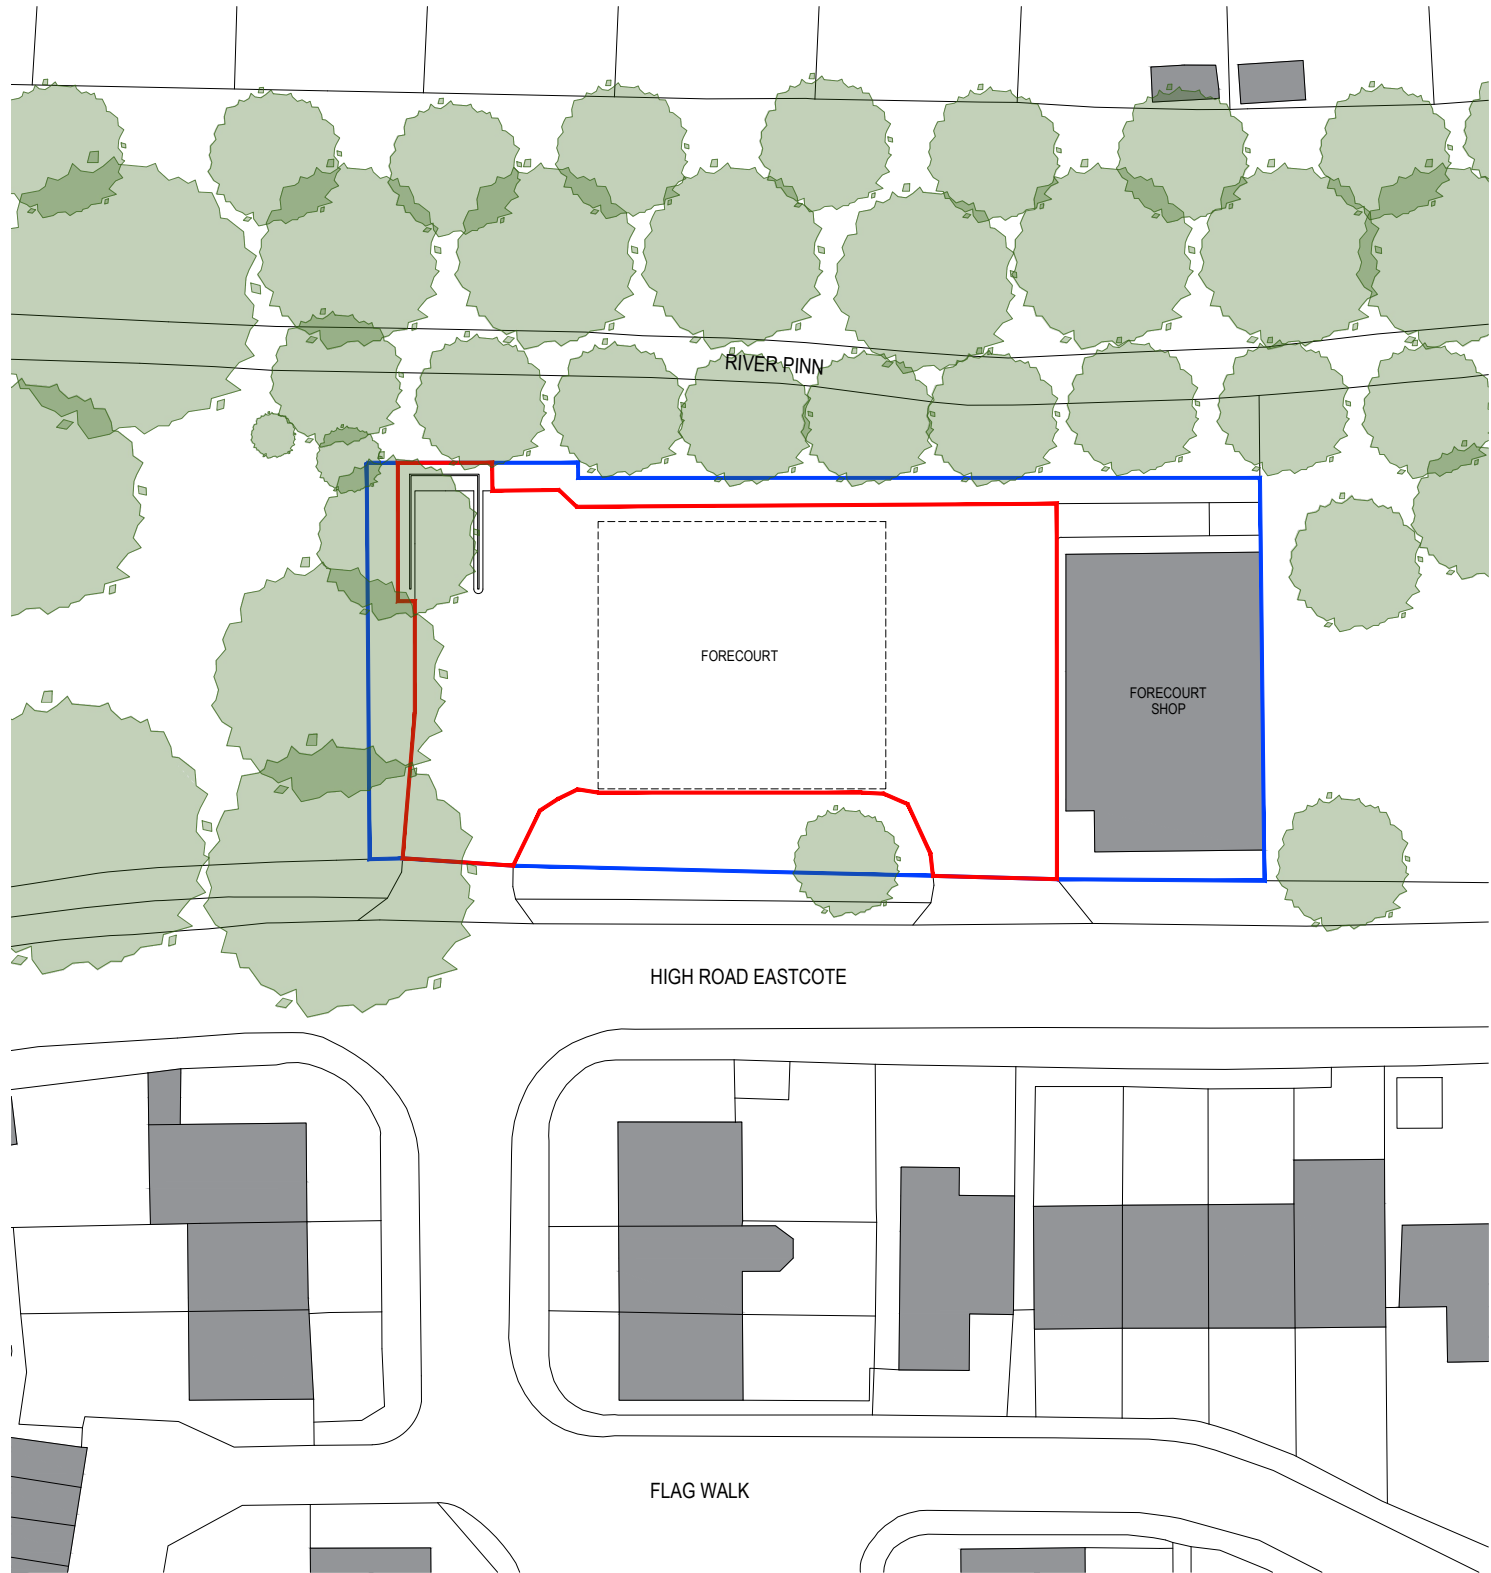

LOCATION PLAN 1:1250

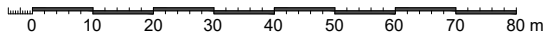

BLOCK PLAN 1:500

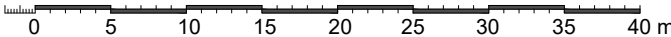

REVISIONS:

REV	NOTE	DATE
a	Red boundary line adjusted to include site access	Mar '20
b	Tree survey added	Apr '21

NOTES:

Hard copy prints may not scale accurately. All levels are in metres and dimensions in millimetres and unless specified otherwise. To be read in conjunction with all other relevant drawings and specifications.

Based in part on data supplied by Ordnance Survey, Crown Copyright © 2018 (License Number 100031961)


Planning Application Drawings / Documents:

PA01b	Location and Block Plan
PA02a	Existing Site Layout
PA03a	Existing Site Elevations
PA04a	Proposed Site Layout
PA05a	Proposed Site Elevations

Lingard Farrow Styles:
Arboricultural Impact Assessment, March 2021 ref. 3080
Tree Survey and Protection Plan - 3080-001

Richard K Morris:
Heritage Impact Assessment

SITE AREA	900 m ² 0.09 ha
-----------	-------------------------------

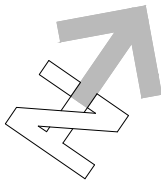

PLANNING APPLICATION
PINNER 2020

CLIENT	mfg motor fuel group		
PROJECT	FORMATION OF JET WASH BAY		
ADDRESS	PINNER SERVICE STATION HIGH ROAD EASTCOTE PINNER HA5 2ET		
TITLE	LOCATION AND BLOCK PLAN		
SCALE	As Noted @ A3	JOB NO	19839 - 82
DRAWN DATE	PE 19/02/2020	DWG NO	PA01b
CHECKED DATE		REVISION DATE	PE 07/04/2021
ADCOCK ASSOCIATES ELTA HOUSE, BIRMINGHAM ROAD, STRATFORD UPON AVON CV37 0AQ enquiries@adcockassociates.co.uk Tel: +44(0)1789 414202 Fax: +44(0)1789 267741			
■ DESIGN ■ ARCHITECTURE ■ PROJECT MANAGEMENT ■			