



PHOTO OF EXISTING

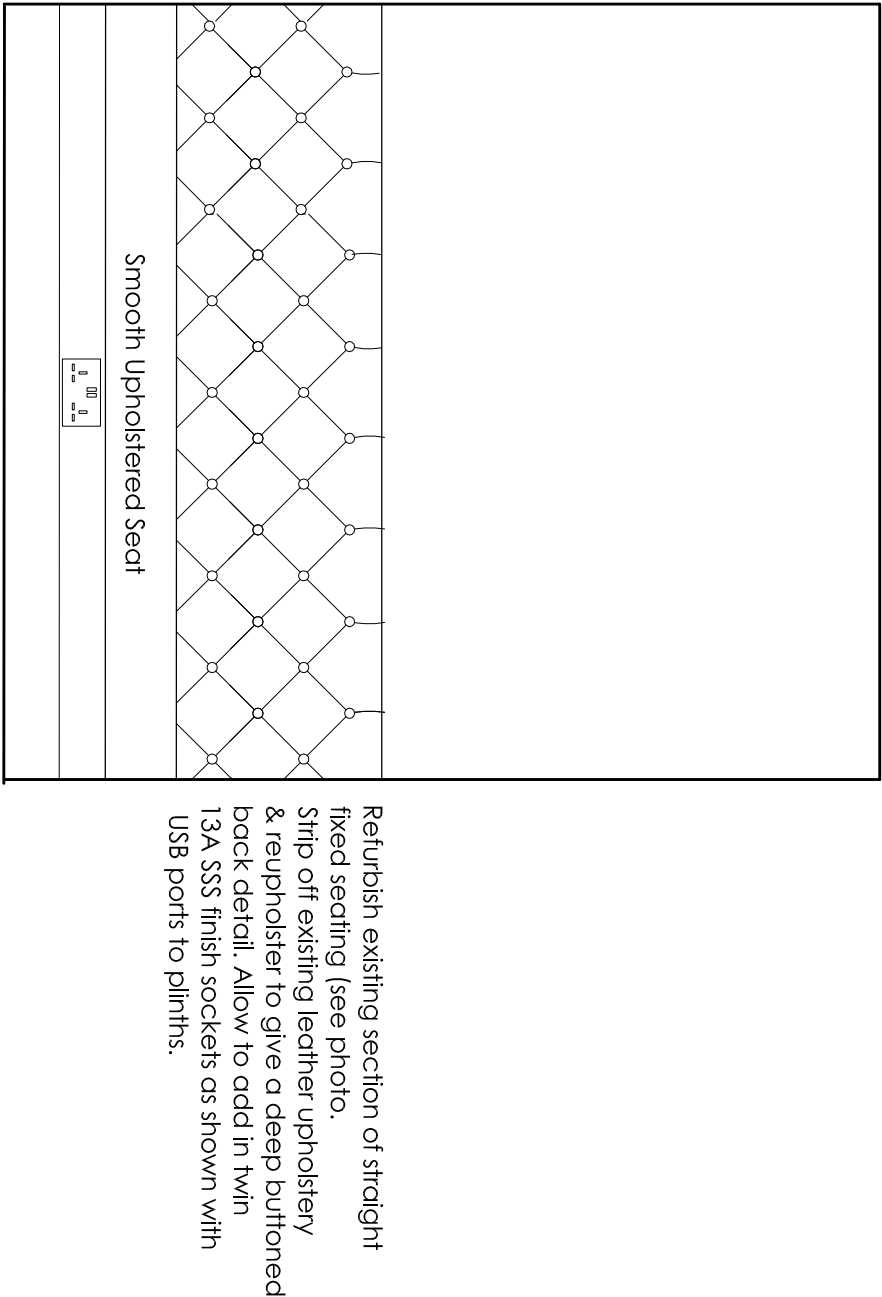


SEATING 'C' (DINING HEIGHT) - ELEVATION
Scale 1:20 @ A1

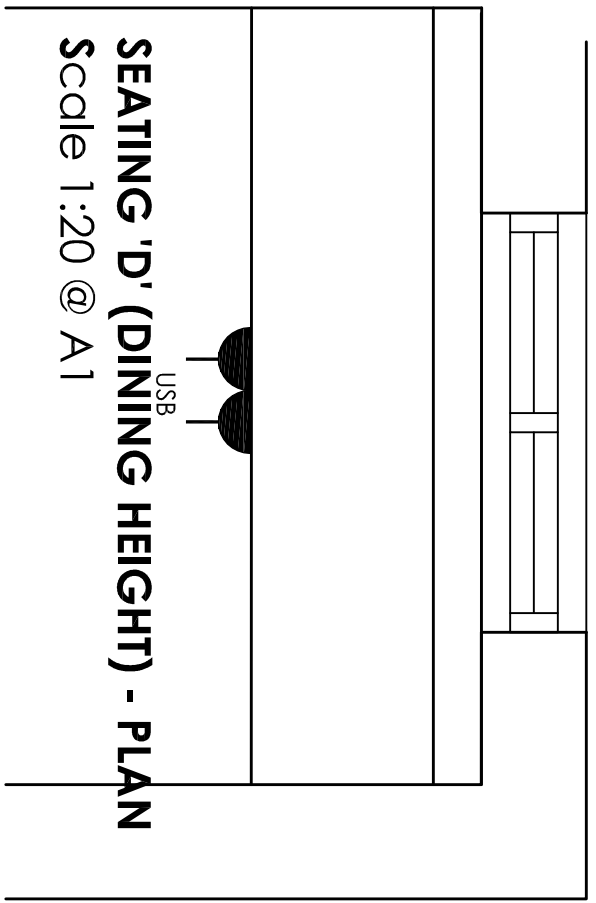


SEATING 'D' (DINING HEIGHT) - PLAN
Scale 1:20 @ A1

PHOTO OF EXISTING

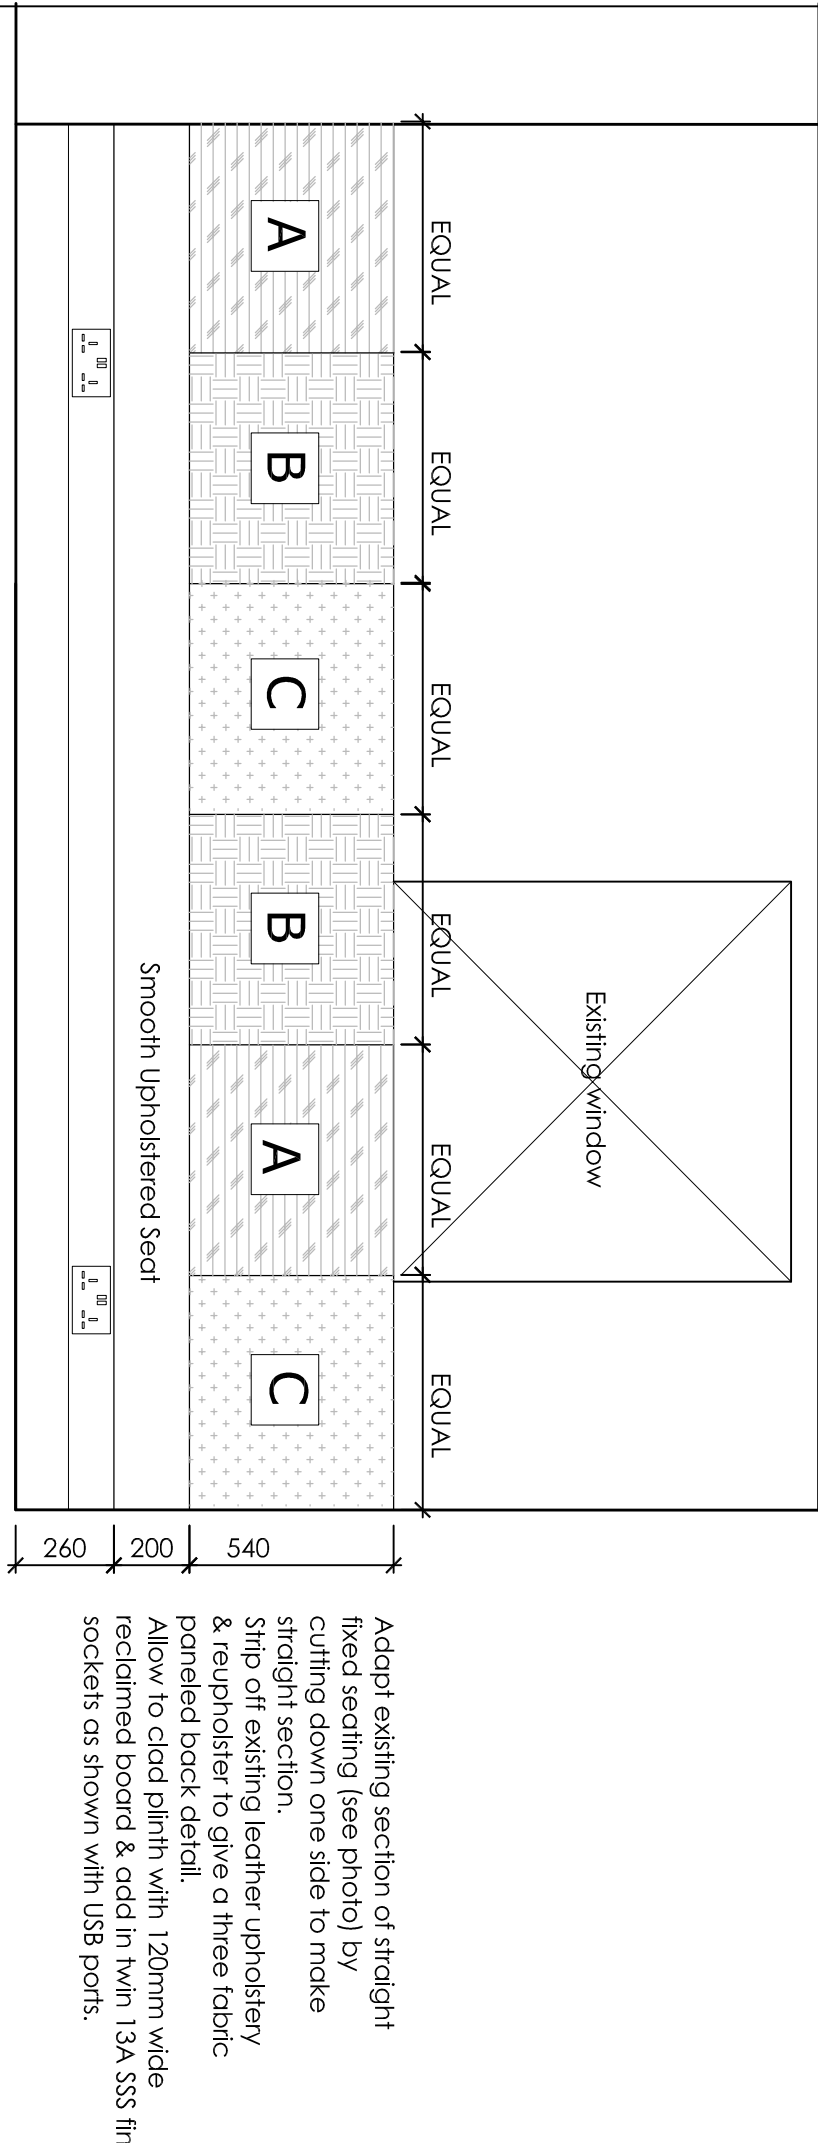


SEATING 'B' (DINING HEIGHT) - ELEVATION
Scale 1:20 @ A1

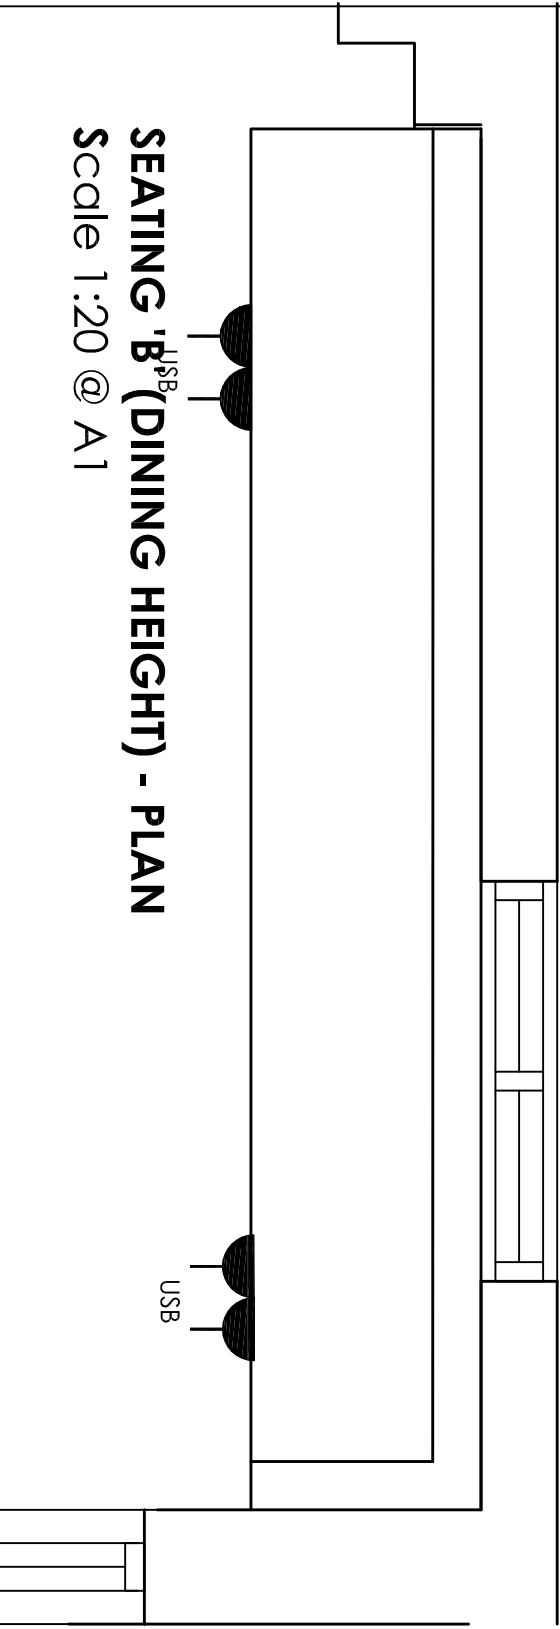


SEATING 'B' (DINING HEIGHT) - PLAN
Scale 1:20 @ A1


PHOTO OF EXISTING

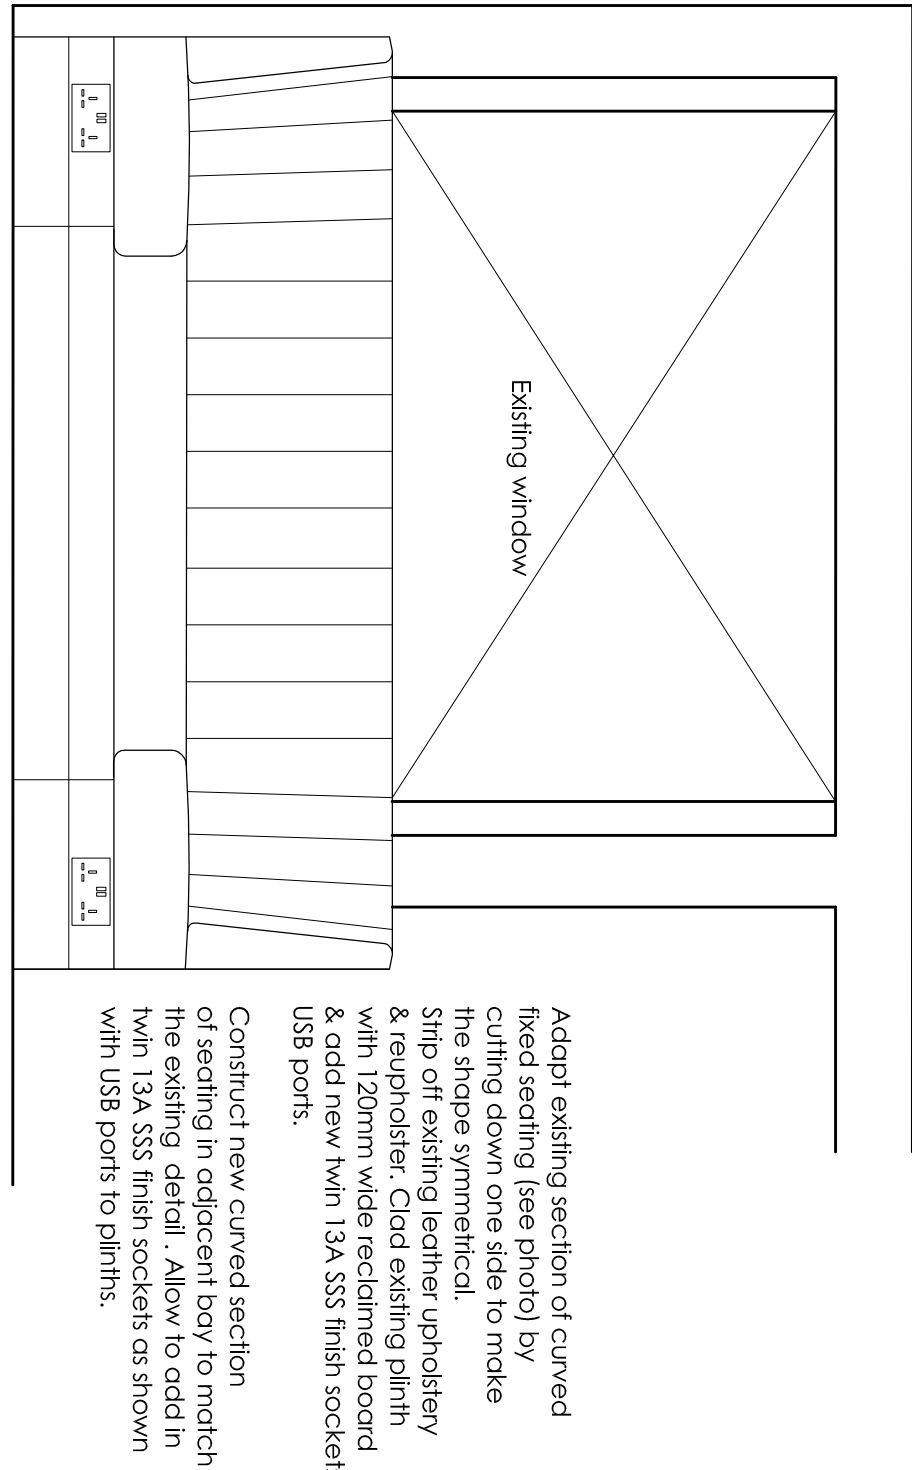

SEATING 'A' (DINING HEIGHT) - ELEVATION
Scale 1:20 @ A1

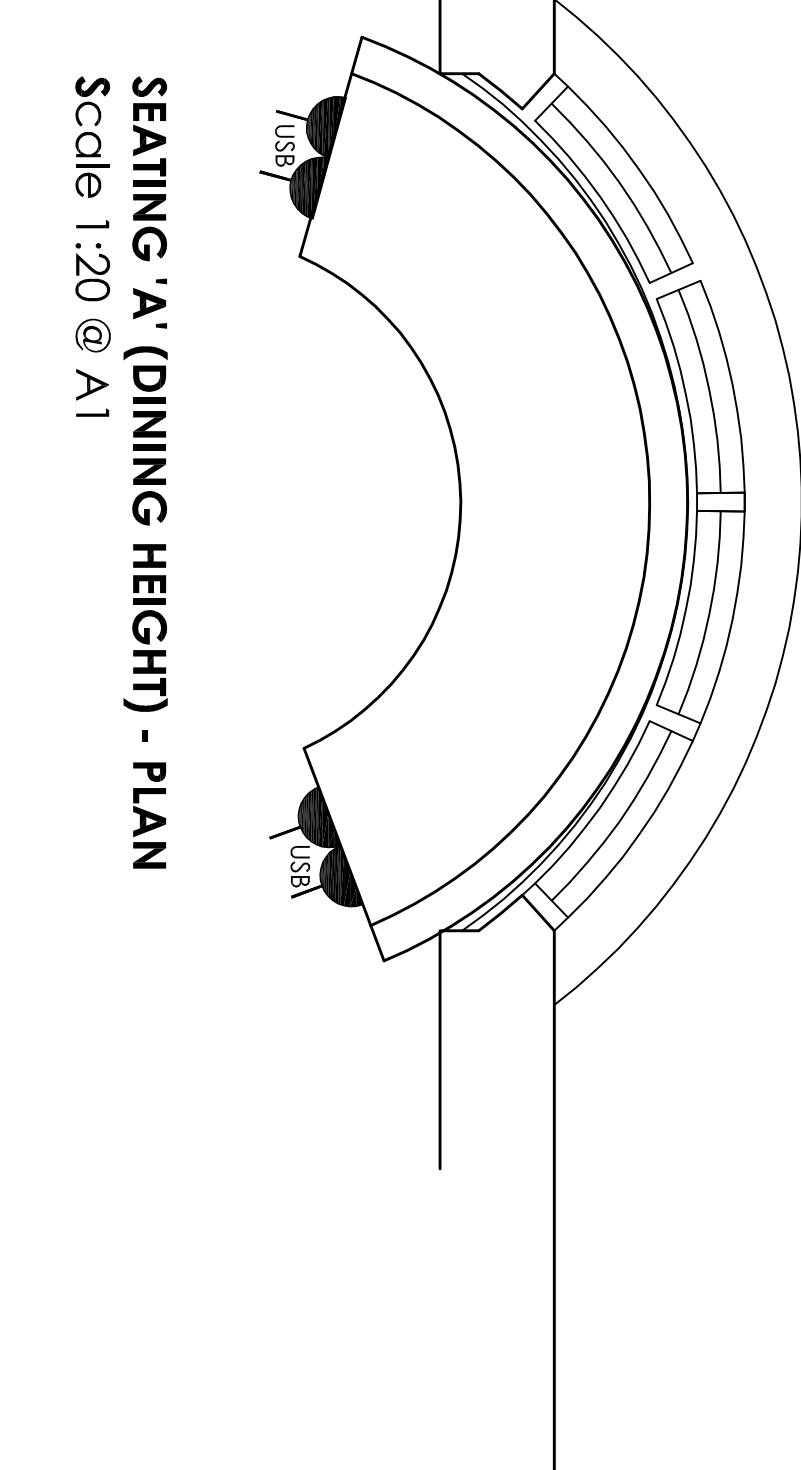

SEATING 'A' (DINING HEIGHT) - PLAN
Scale 1:20 @ A1

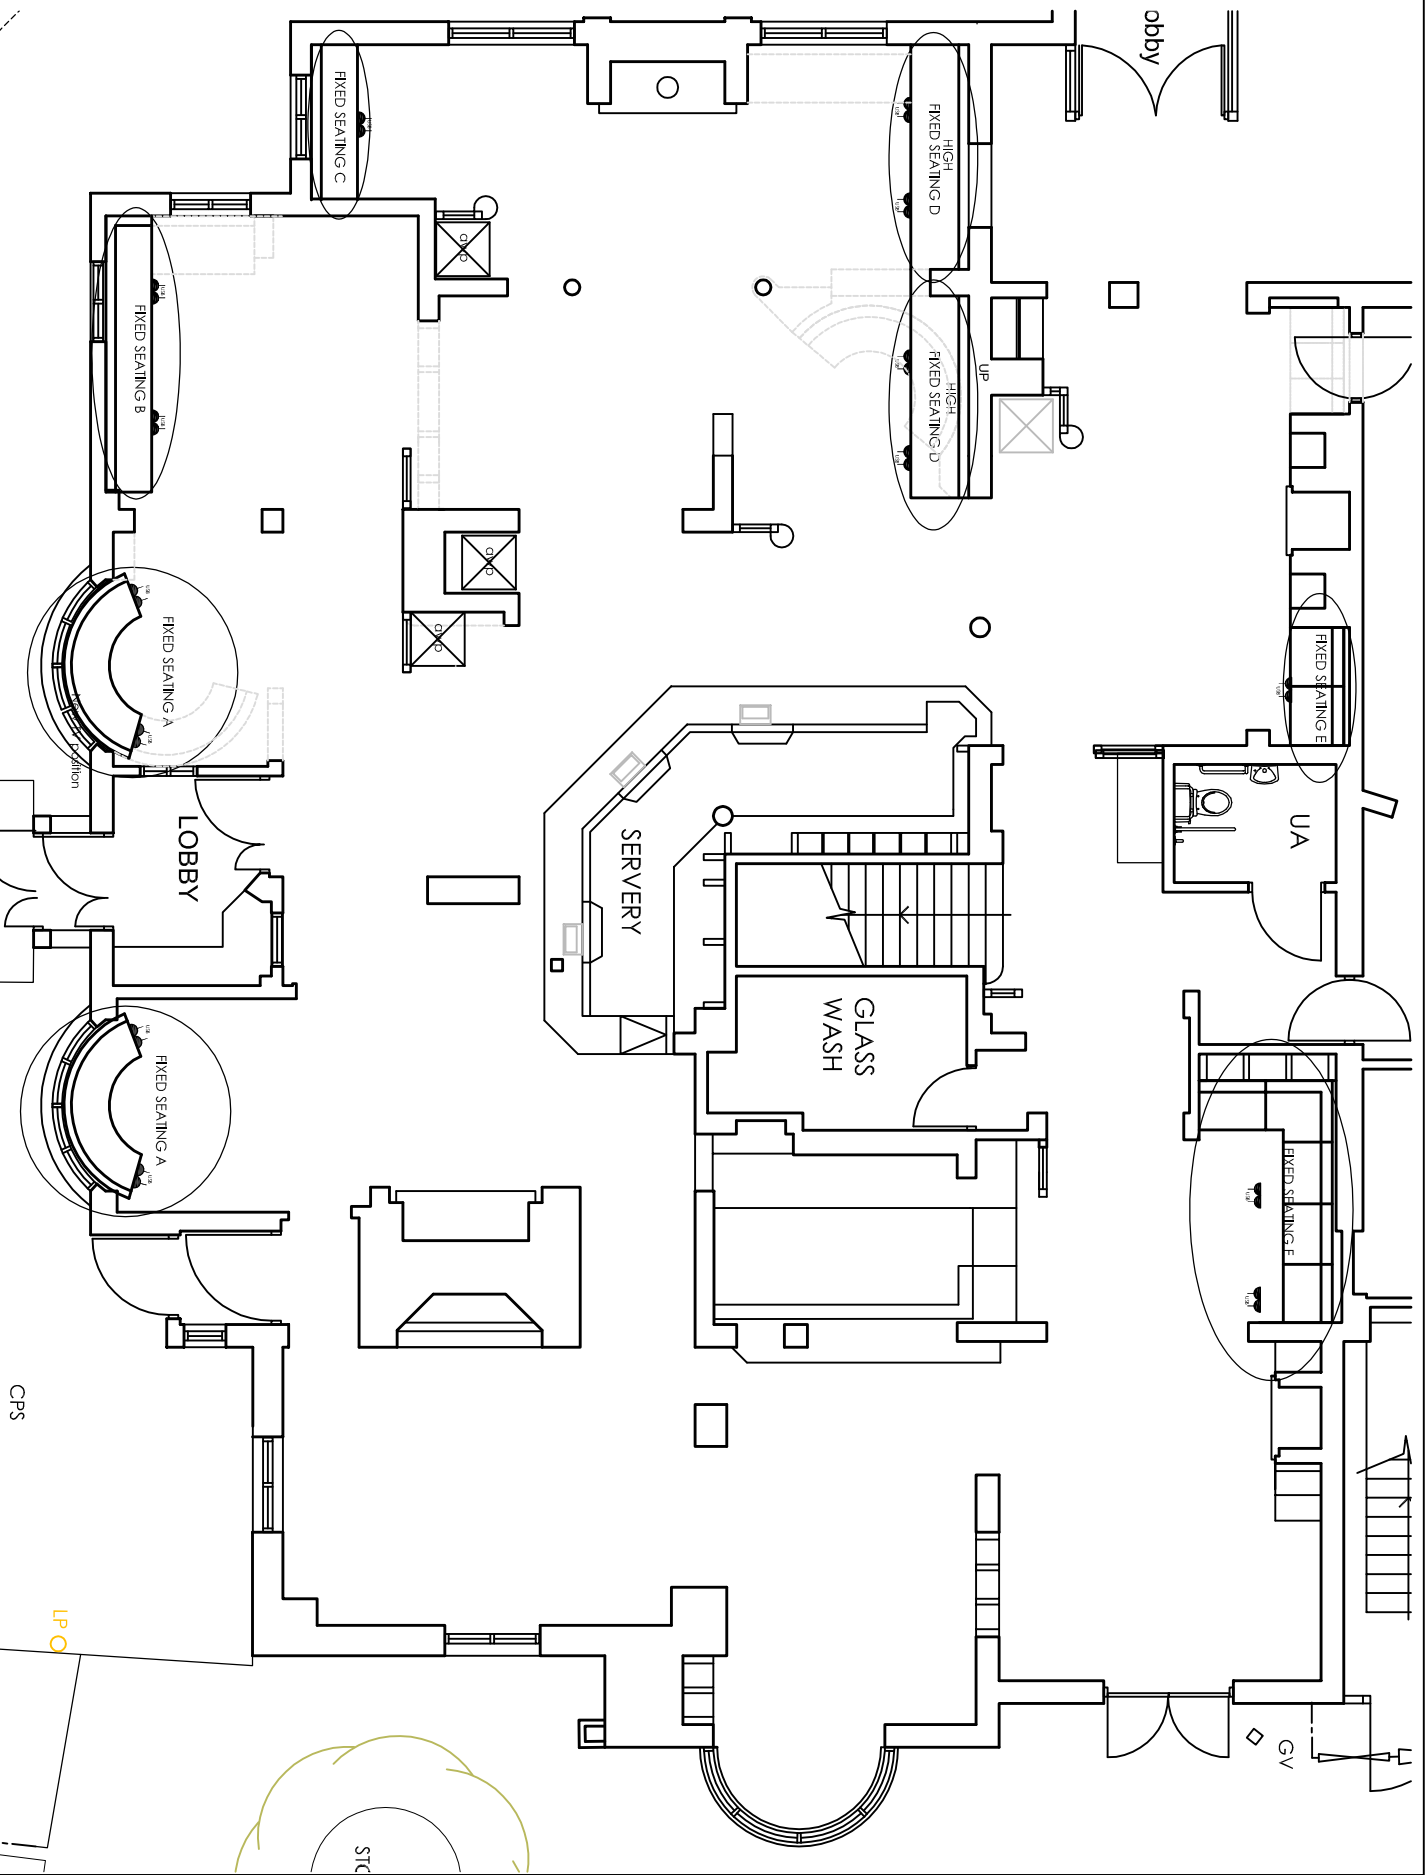

DRAWING TITLE
Fixed seating details A, B & C

PROJECT
**The Coach & Horses
Ickenham UB10 8LJ**

CLIENT
Stonegate

ADS DESIGN & BRAND DEVELOPMENT LTD
King John's Gallery, King John's Island, Mythe Road,
Tewkesbury, GL20 6EB
Tel: +44 (0) 1684 870 870 Fax: +44 (0) 1684 878 202
email: info@ads-design.co.uk

ADSDESIGN
INTERIORS • ARCHITECTURE

REV	NOTES	DATE	BY
-----	-------	------	----

SCALE	1:50	SHEET	A1
DATE	Nov 17	DRAWN	Stonegate Survey/KEB
TICK & DATE	IF PRELIMINARY		

DRAWING NUMBER
205

-