

- Copyright of this drawing is owned solely by ADS Design & Brand Development Ltd. This drawing is to be used for the project only and is not to be reproduced, stored in a retrieval system, or transmitted in any form or by any means, electronic, mechanical, photocopying, recording, or by any information storage or retrieval system, without the prior consent of ADS Design & Brand Development Ltd. All dimensions should be checked on site prior to commencement of work or associated manufacturing.
2. This drawing should be read in conjunction with relevant specifications and documentation. Information and reporting discrepancies to ADS Design prior to commencement of work.
3. The contractor is responsible for ensuring that all work complies with local authority requirements and national regulations.

REV	NOTES	DATE	BY
-----	-------	------	----

ADS DESIGN

INTERIORS ARCHITECTURE

ADS DESIGN & BRAND DEVELOPMENT LTD
KING JOHN'S GALLERY, KING JOHN'S ISLAND, MYTHE ROAD,
TOWLESBURY, GL20 6EBB
Tel: +44 (0) 1684 8720 870 Fax: +44 (0) 1684 878 202
email: info@ads-design.co.uk

CLIENT

Stonegate

PROJECT

The Coach & Horses
Ickenham UB10 8LJ

DRAWING TITLE
Fixed seating details D,E & F
SHEET 2

SCALE	1:50	SHEET	A1
DATE	Nov 17	DRAWN	Stonegate Survey/KEB
TRICK & DATE	JF PRELIMINARY		

DRAWING NUMBER

205

-




Refurbish existing section of straight fixed seating (see photo).
Strip off existing upholstery & reupholster to give 2 single central deep buttons to back with stitching detail as shown to form 2 paneled back.
Clad plinth with 120mm wide reclaimed board & allow to add in twin 13A SSS finish socket as shown with USB ports.

2 Seat pod detail

SEATING 'E' (DINING HEIGHT) - ELEVATION
Scale 1:20 @ A1

USB

SEATING 'E' (DINING HEIGHT) - PLAN
Scale 1:20 @ A1

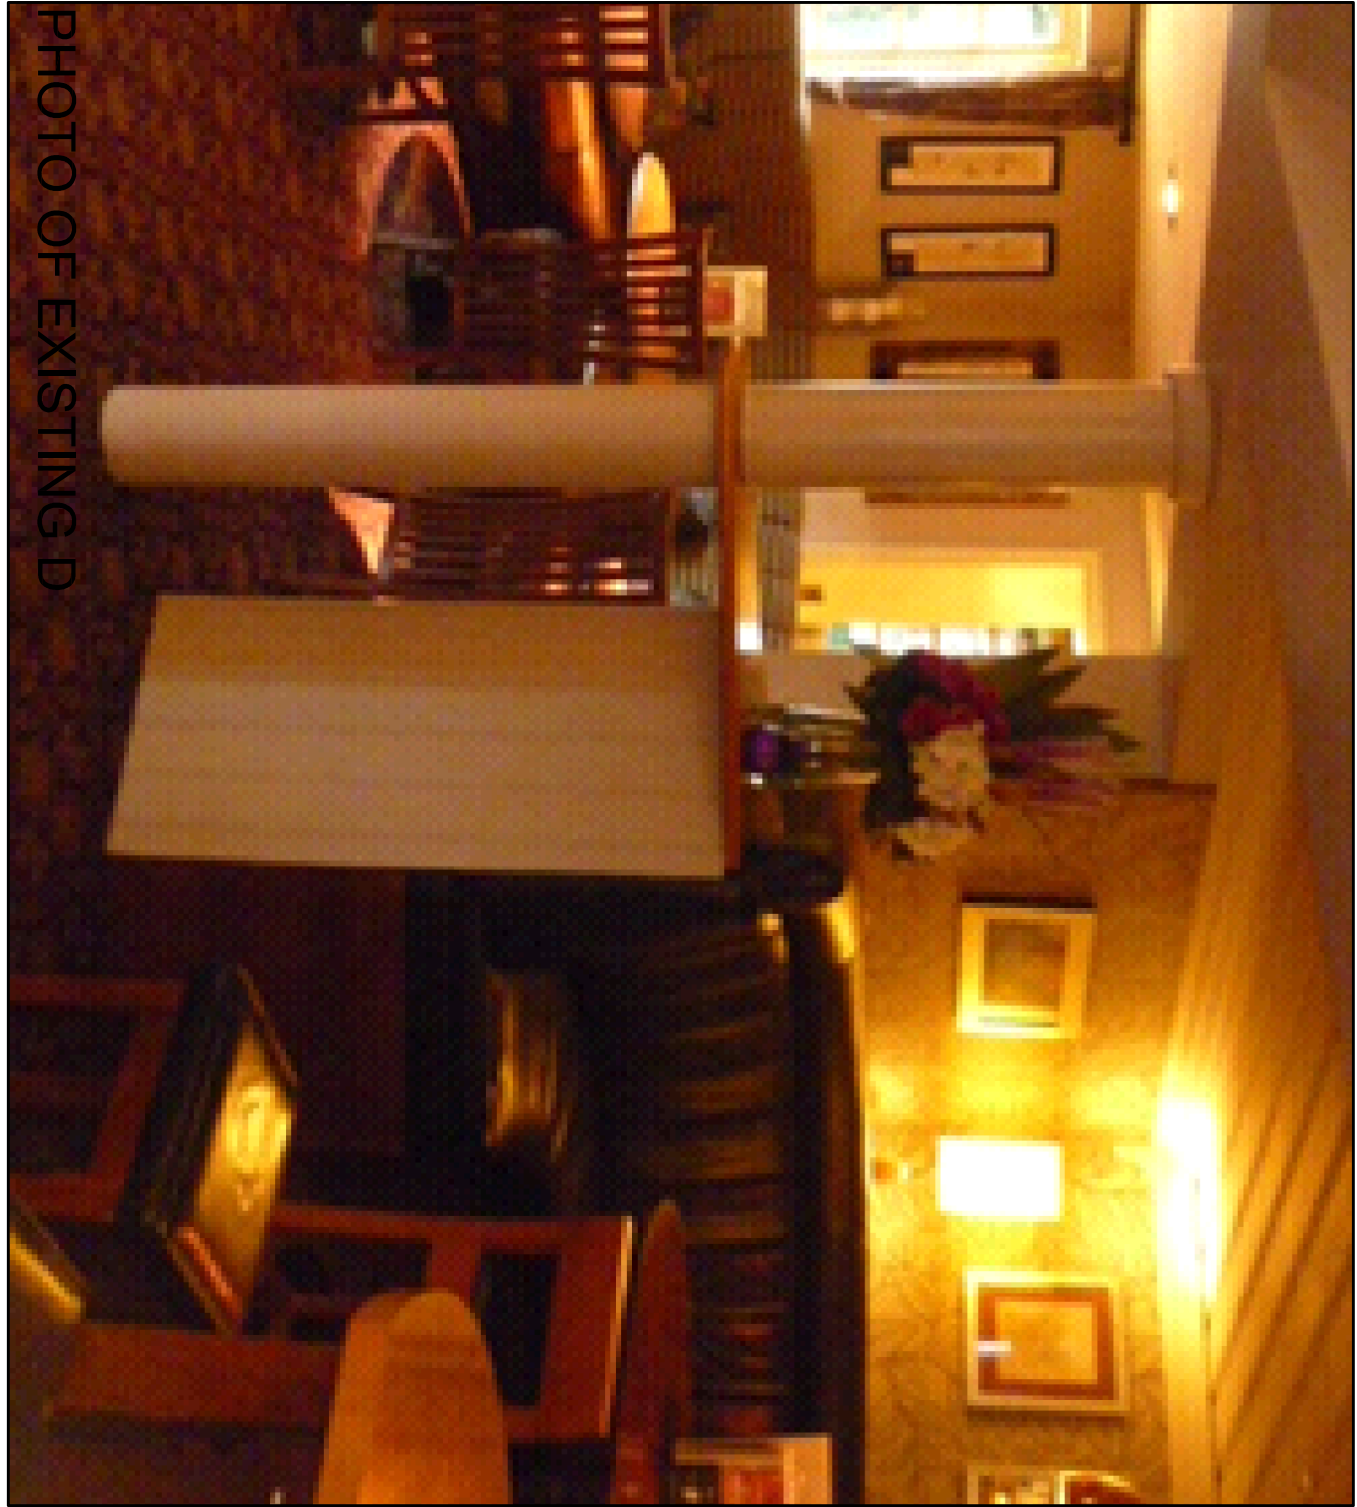

20mm painted MDF capping to rear of seat, between seat back & wall as required.
Colour: tbc.

Deep buttoned upholstered seat back.

Upholstered seat.

Seat pods and rear pods in pre-shaped CWHR medium/high density foam with pre-shaped medium/low density foam over to form firm pod with compression less than 20mm.
All fixed to 20mm MDF base panel.
ENSURE ALL RADIUS CORNERS & SLOPING SEAT BACK AS INDICATED

Upholstered downstand in same fabric as seat.

120mm wide reclaimed timber boards on SVY framing to 100mm pin.


50mm dia SSS foot roll

Painted skirting to match remainder of room

SEATING 'D' SECTION
Scale 1:10@A1

Strip out existing poseur height booth seat, adjacent drinks shelf & cut back structural engineers details & dining height fixed seating (see photo).

SEATING 'D' (POSEUR HEIGHT) - PLAN
Scale 1:20 @ A1

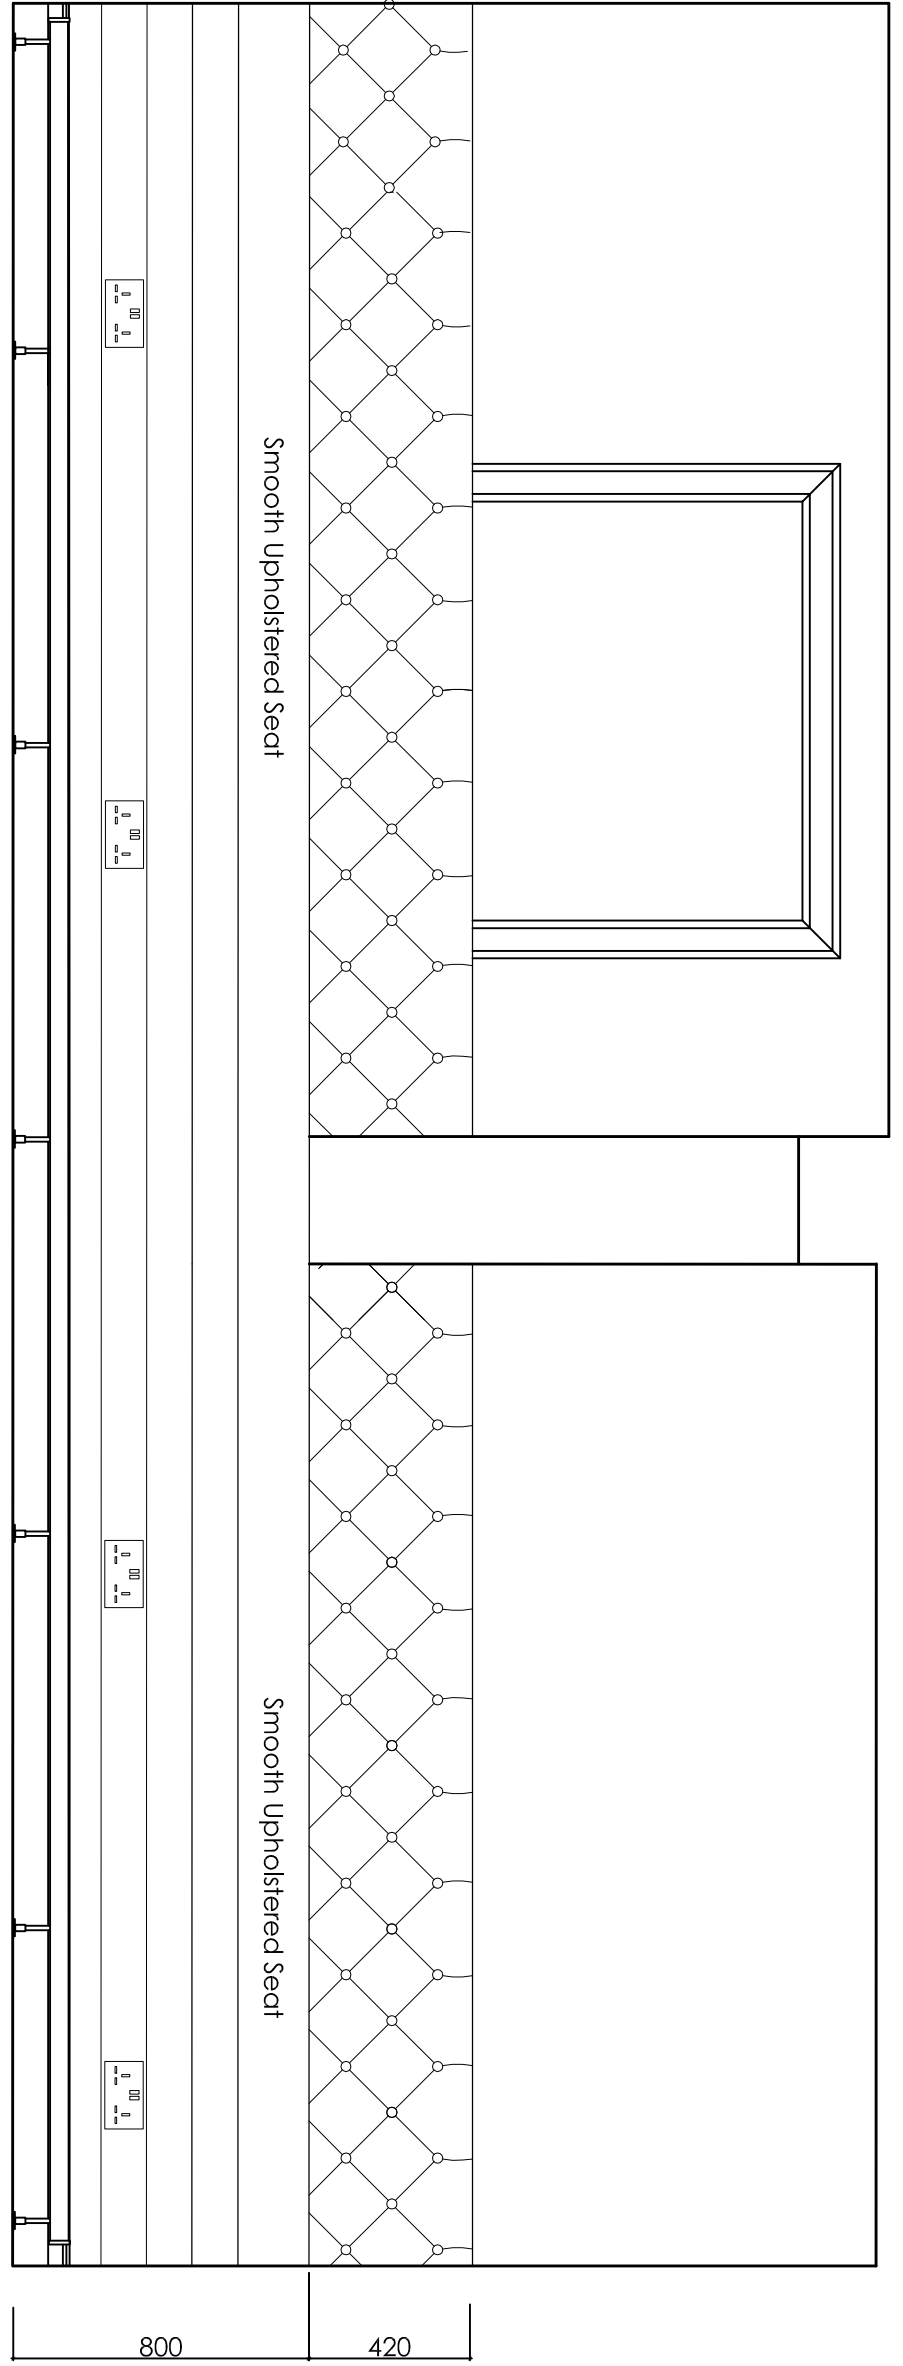

SEATING 'D' (POSEUR HEIGHT) - ELEVATION
Scale 1:20 @ A1



Refurbish existing section of 'L' fixed seating, (see photo). Strip off existing upholstery & reupholster to give 6 single central deep buttons to back with stitching detail as shown to form 6 paneled back.
Clad plinth with 120mm wide reclaimed board & allow to add in twin 13A SSS finish sockets as shown with USB ports.

2 Seat pod detail

SEATING 'F' (DINING HEIGHT) - ELEVATION
Scale 1:20 @ A1

SEATING 'F' (DINING HEIGHT) - PLAN
Scale 1:20 @ A1

