

- NOTES
1. Do not scale from this drawing. All dimensions should be checked on site prior to commencement of work or associated manufacturing.
 2. This drawing should be read in conjunction with relevant specifications and documentation information and important dimensions to ADS Design prior to commencement of works.
 3. The contractor is responsible for ensuring that all works comply with Local Authority requirements and national regulations.

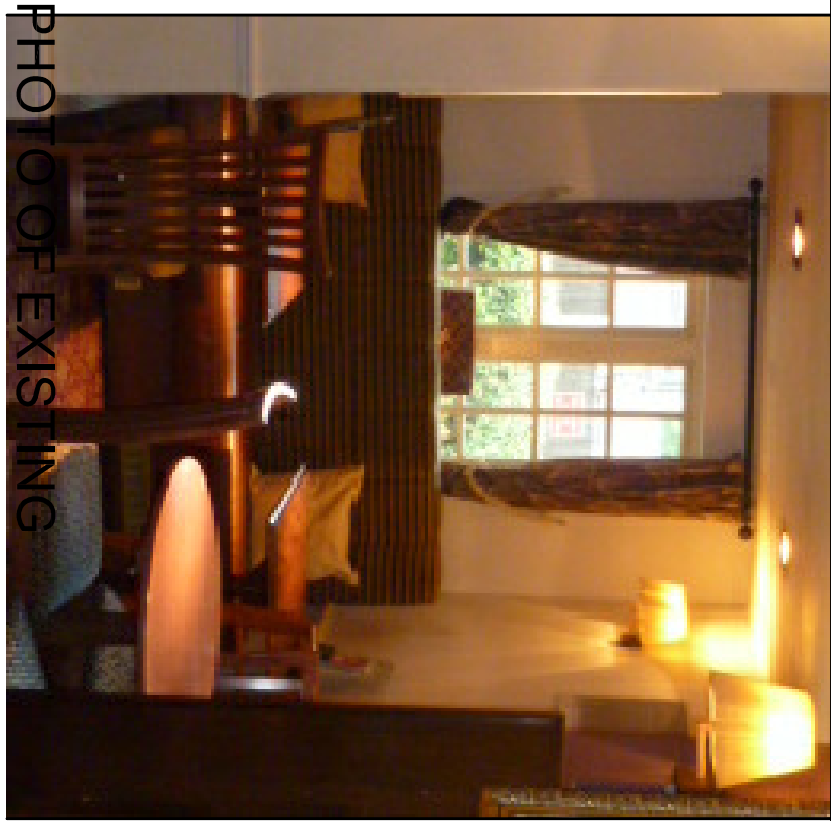


PHOTO OF EXISTING

PHOTO OF EXISTING

SEATING SCHEDULE

SEATING 'A'

ADAPT & REFINISH EXISTING DINING HEIGHT BOOTH
& CONSTRUCT NEW SECTION TO MATCH
SEAT BACK: Richmond Leather, Mustang (0560/AFG001)
SEAT PAD: Veneered leather, Mustang (0560/AFG001)

SEATING 'B'



REFINISH EXISTING DINING HEIGHT
SEAT BACK: Richmond Leather, Mustang (0560/AFG001)
SEAT PAD: Veneered leather, Mustang (0560/AFG001)

SEATING 'C'

ADAPT & REFINISH EXISTING DINING HEIGHT
SEAT BACK: Veneered Mustang Outboard (0578/AFG001)
SEAT PAD: Veneered Mustang Outboard (0578/AFG001)



Reupholster existing section of straight seating (see photo) by cutting down one side to make straight section.
Strip off existing leather upholstery & reupholster to give a deep buttoned back detail. Allow to add in twin 13A SSS finish sockets as shown with USB ports to plinths.

SEATING 'C' (DINING HEIGHT) - ELEVATION
Scale 1:20 @ A1

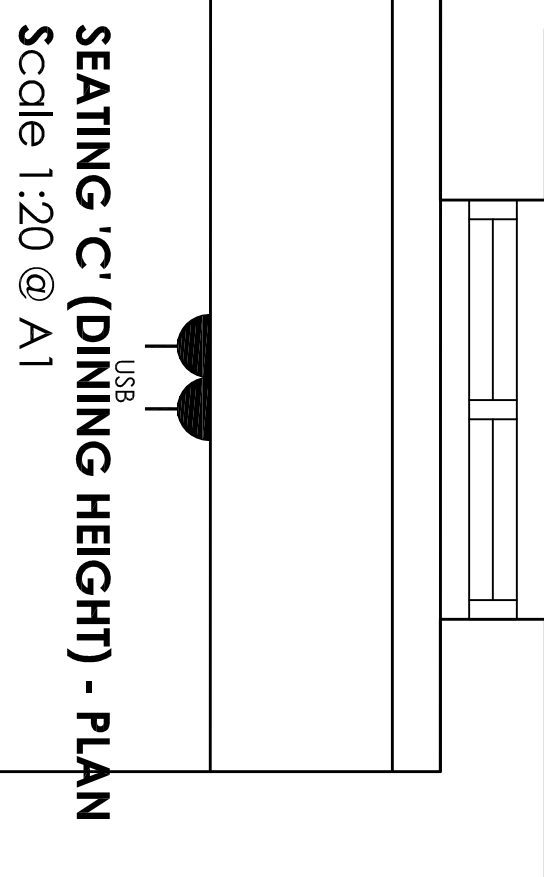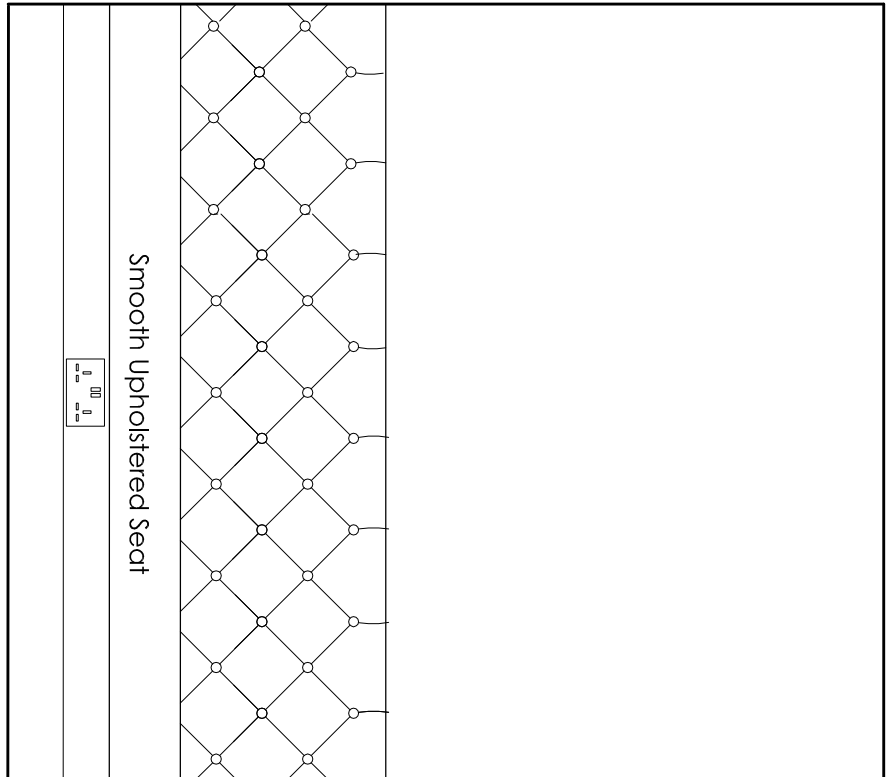



SEATING 'C' (DINING HEIGHT) - PLAN
Scale 1:20 @ A1

SEATING 'B' (DINING HEIGHT) - ELEVATION
Scale 1:20 @ A1

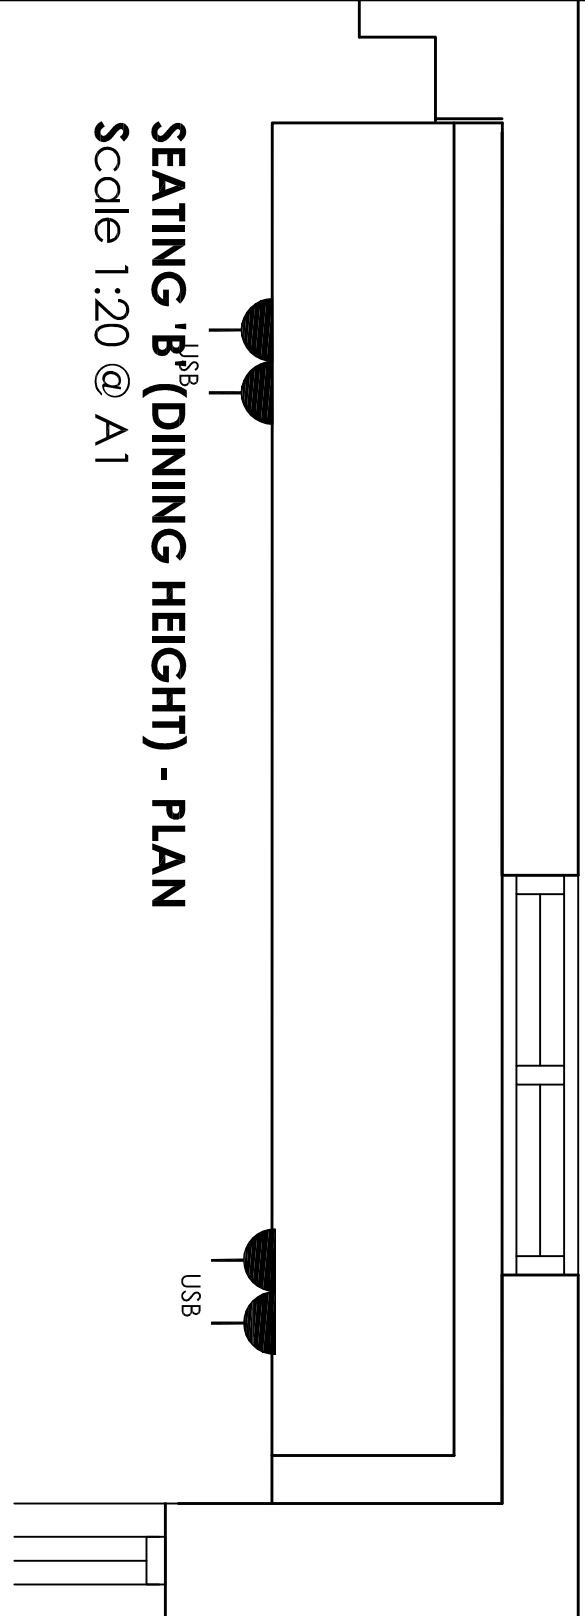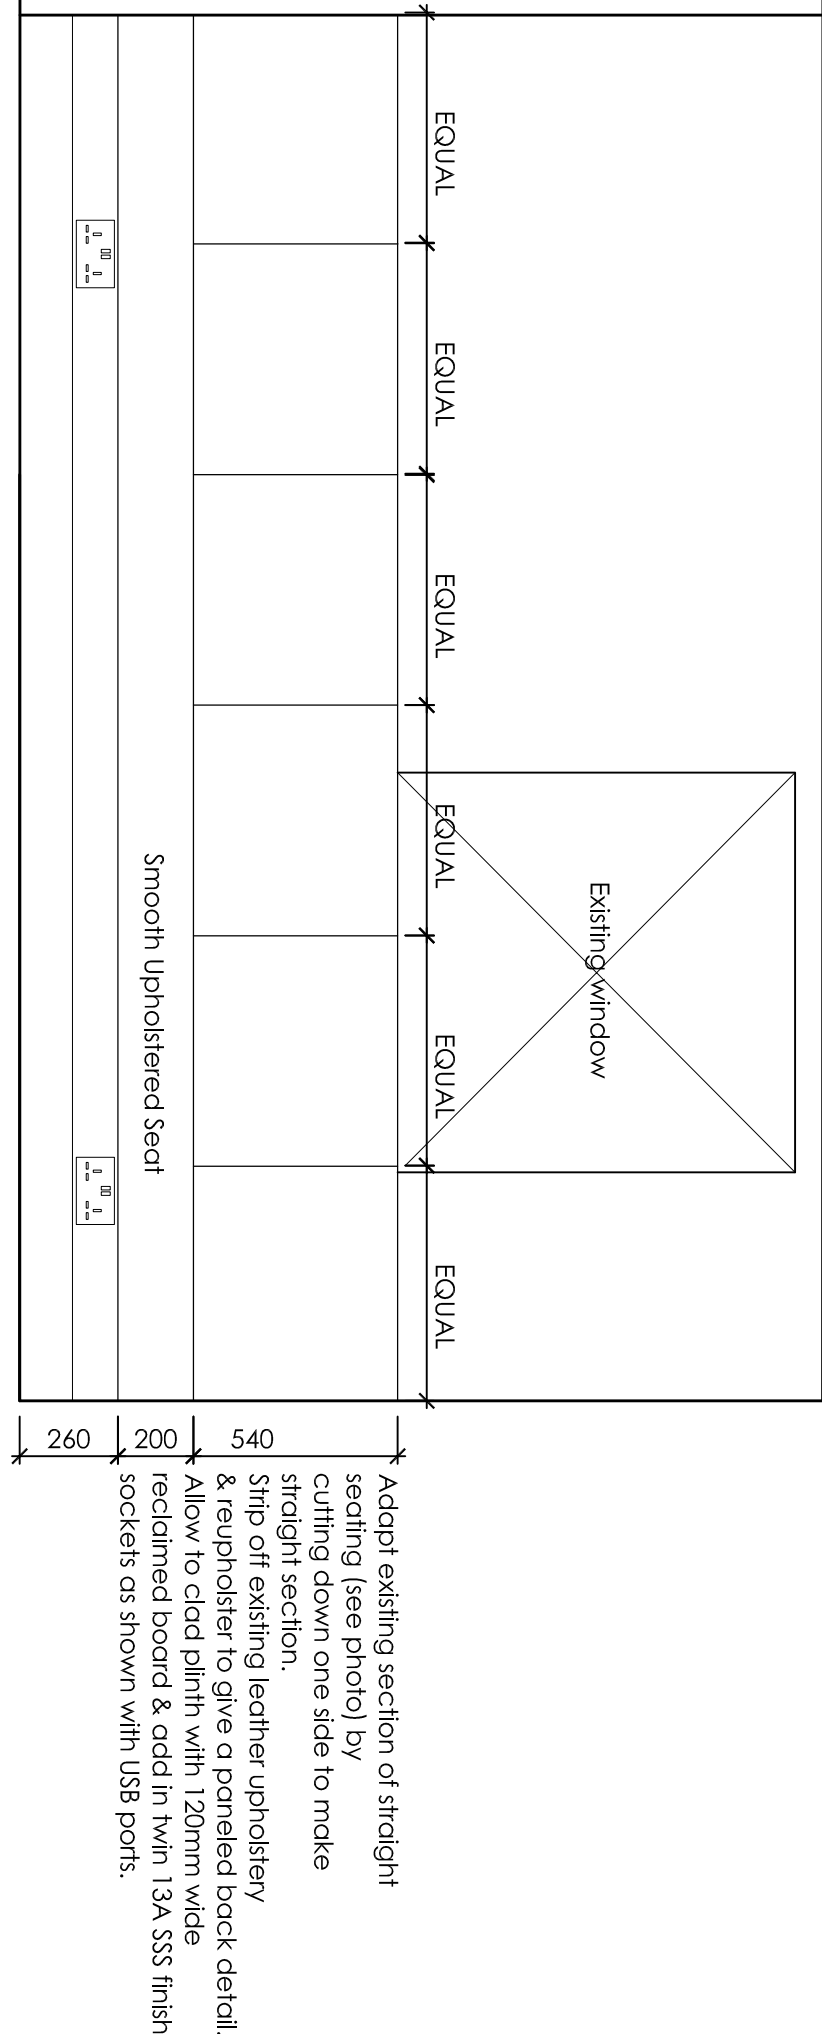

SEATING 'B' (DINING HEIGHT) - PLAN
Scale 1:20 @ A1

SEATING 'A' (DINING HEIGHT) - ELEVATION
Scale 1:20 @ A1

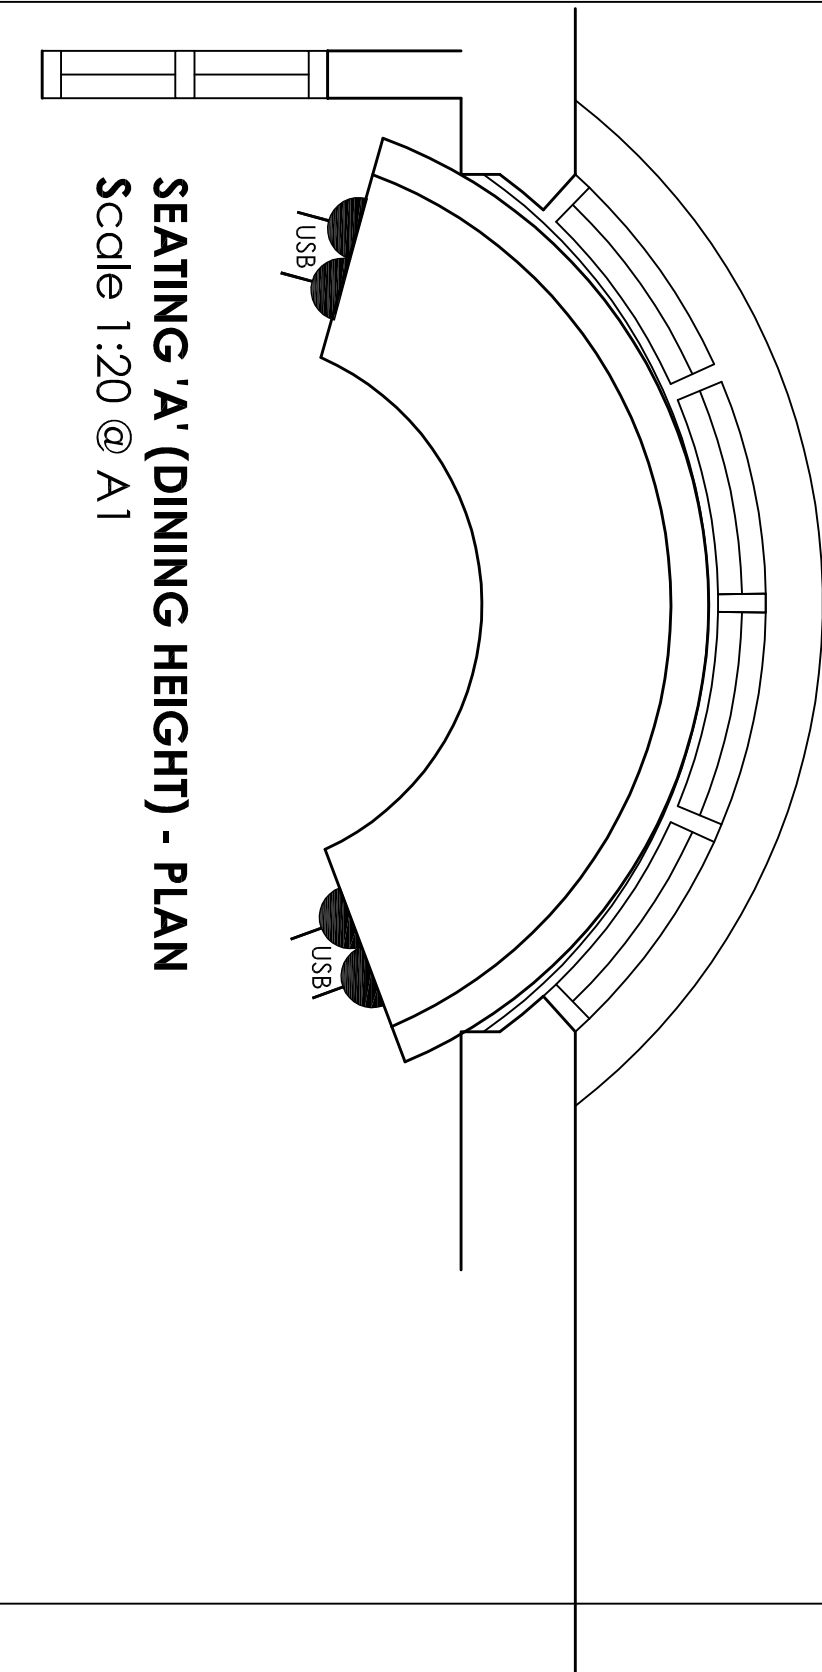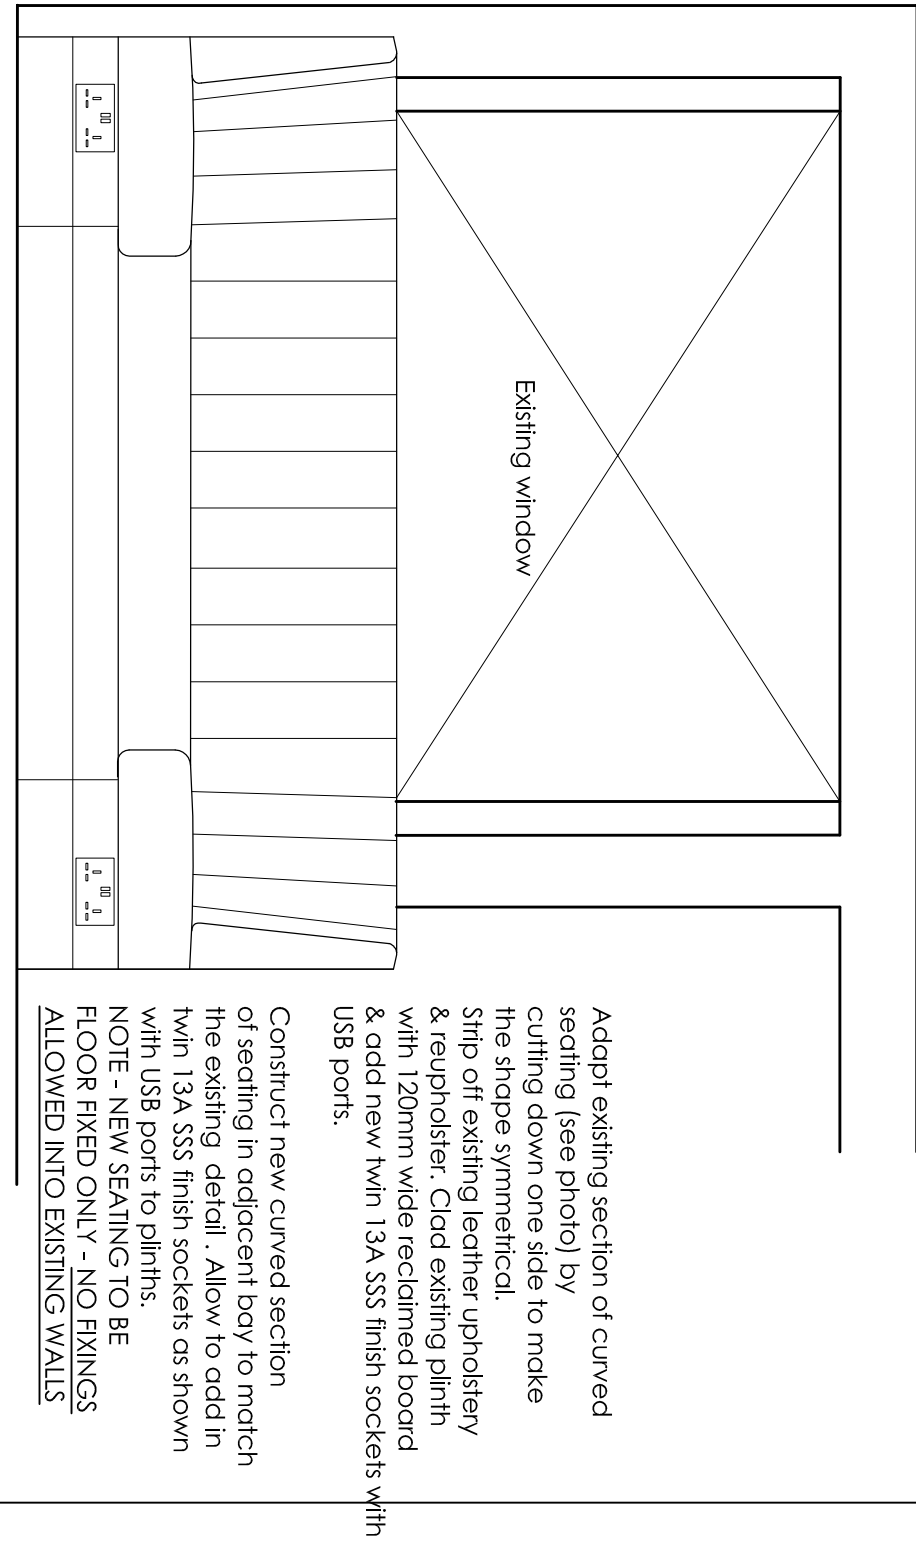

SEATING 'A' (DINING HEIGHT) - PLAN
Scale 1:20 @ A1

DRAWING TITLE
Seating Details A, B & C

PROJECT
**The Coach & Horses
Ickenham UB10 8LJ**

CLIENT
Stonegate

ADS DESIGN & BRAND DEVELOPMENT Ltd
King John's Gallery, King John's Island, Mythe Road,
Tewkesbury, GL20 8EB
Tel: +44 (0) 1684 870 870 Fax: +44 (0) 1684 878 202
email: info@ads-design.co.uk


ADSDESIGN
INTERIORS • ARCHITECTURE

REV	NOTES	DATE	BY
A	SECTION THROUGH OF SEATING A ADDED.	6.2.18	KEB


SCALE VARIES	SHEET
Nov 17	A1
TICK & DATE IF PRELIMINARY	DRAWN Stonegate Survey/KEB

DRAWING NUMBER
205 CONSTRUCTION

A

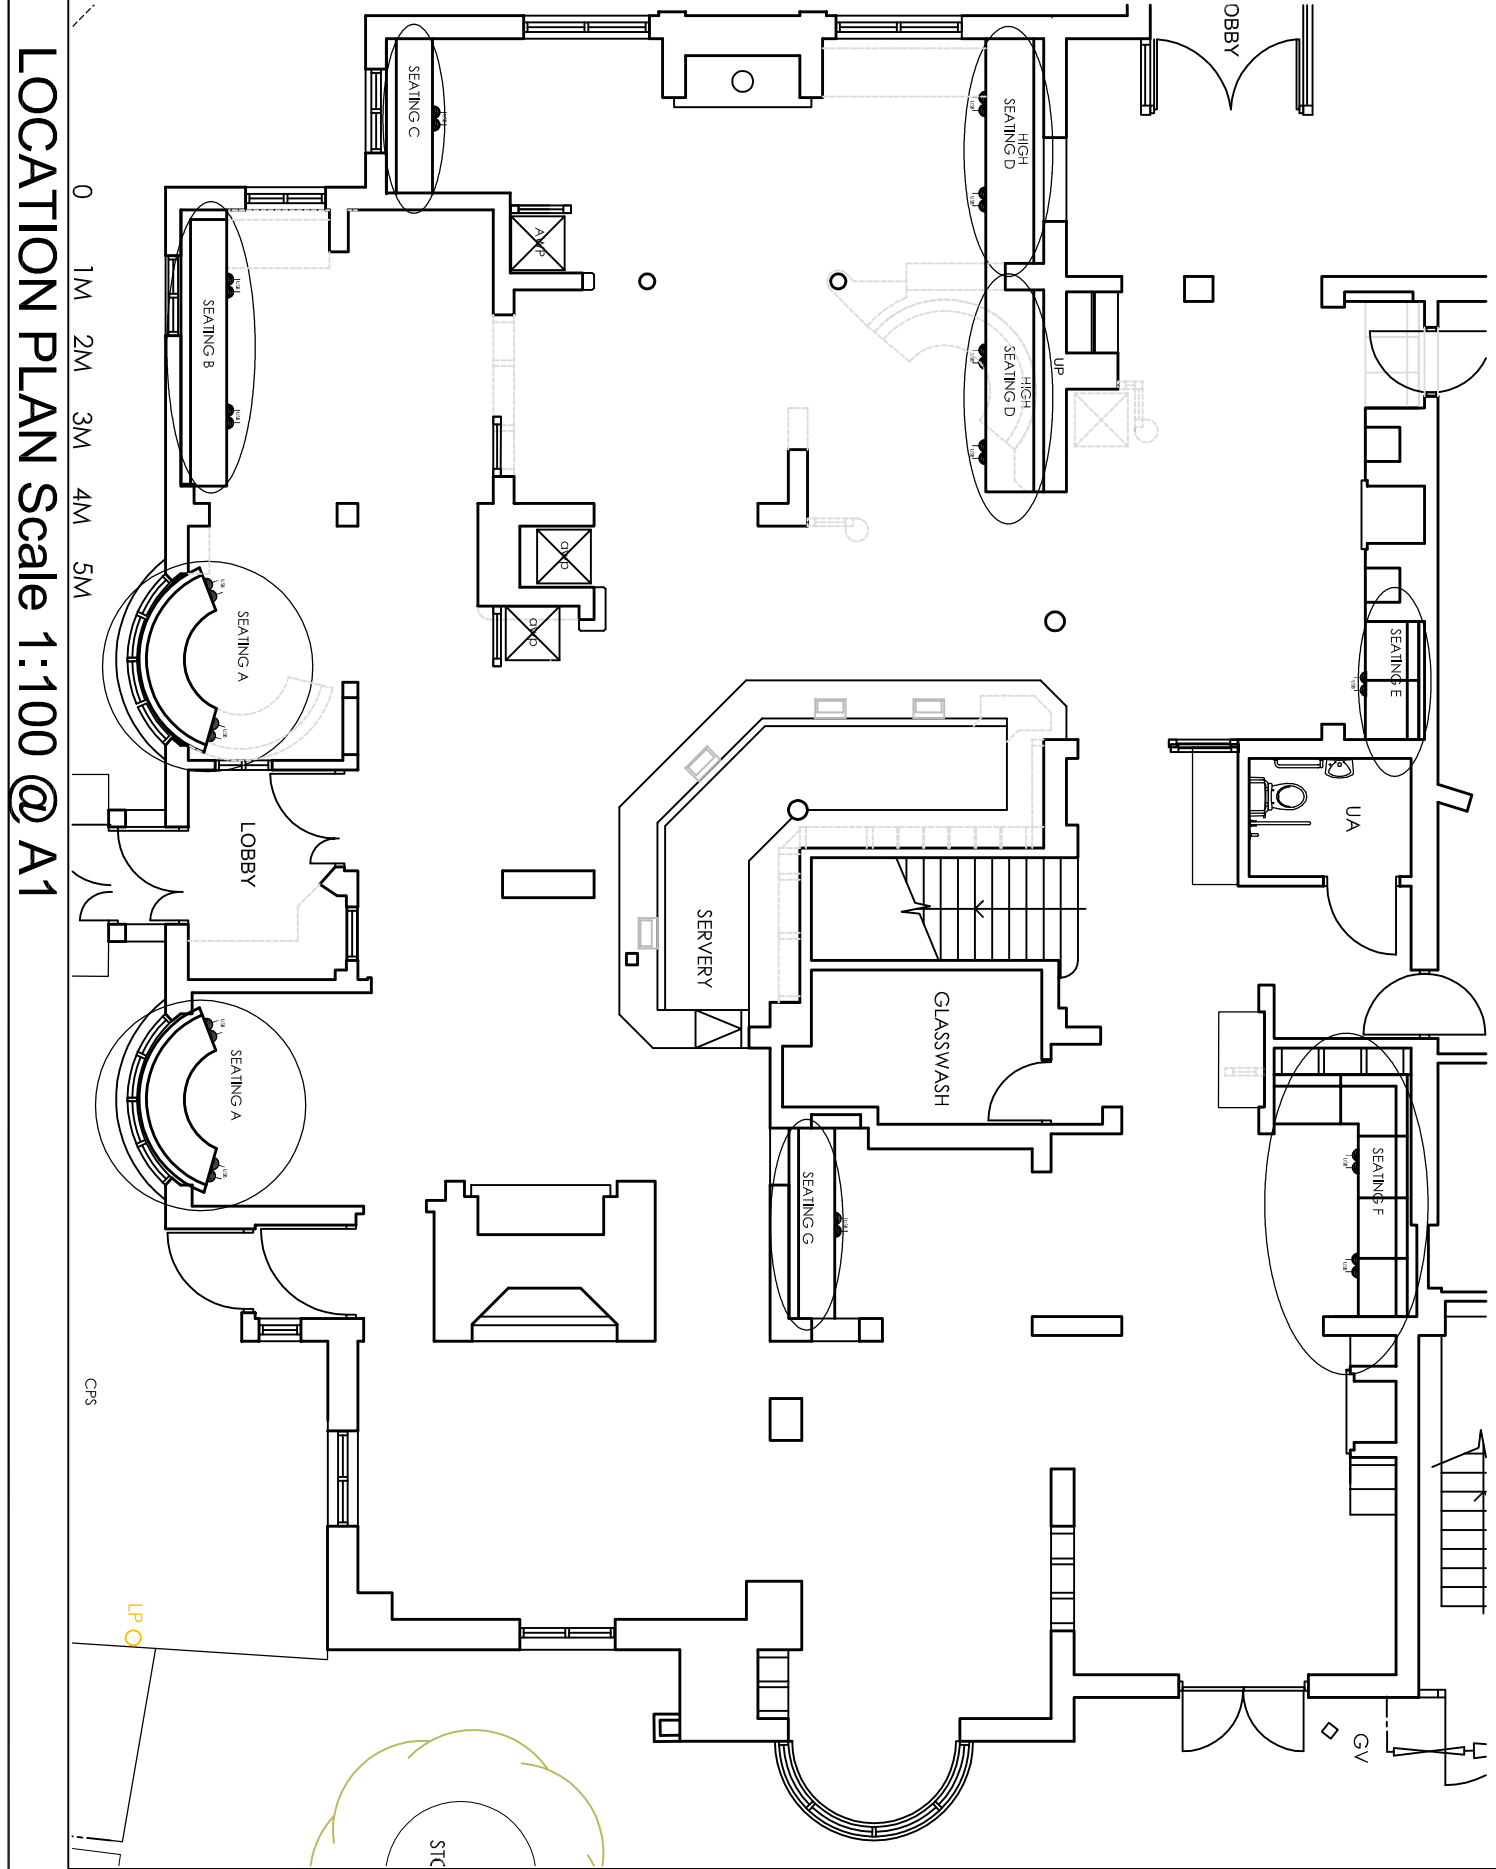

LOCATION PLAN Scale 1:100 @ A1

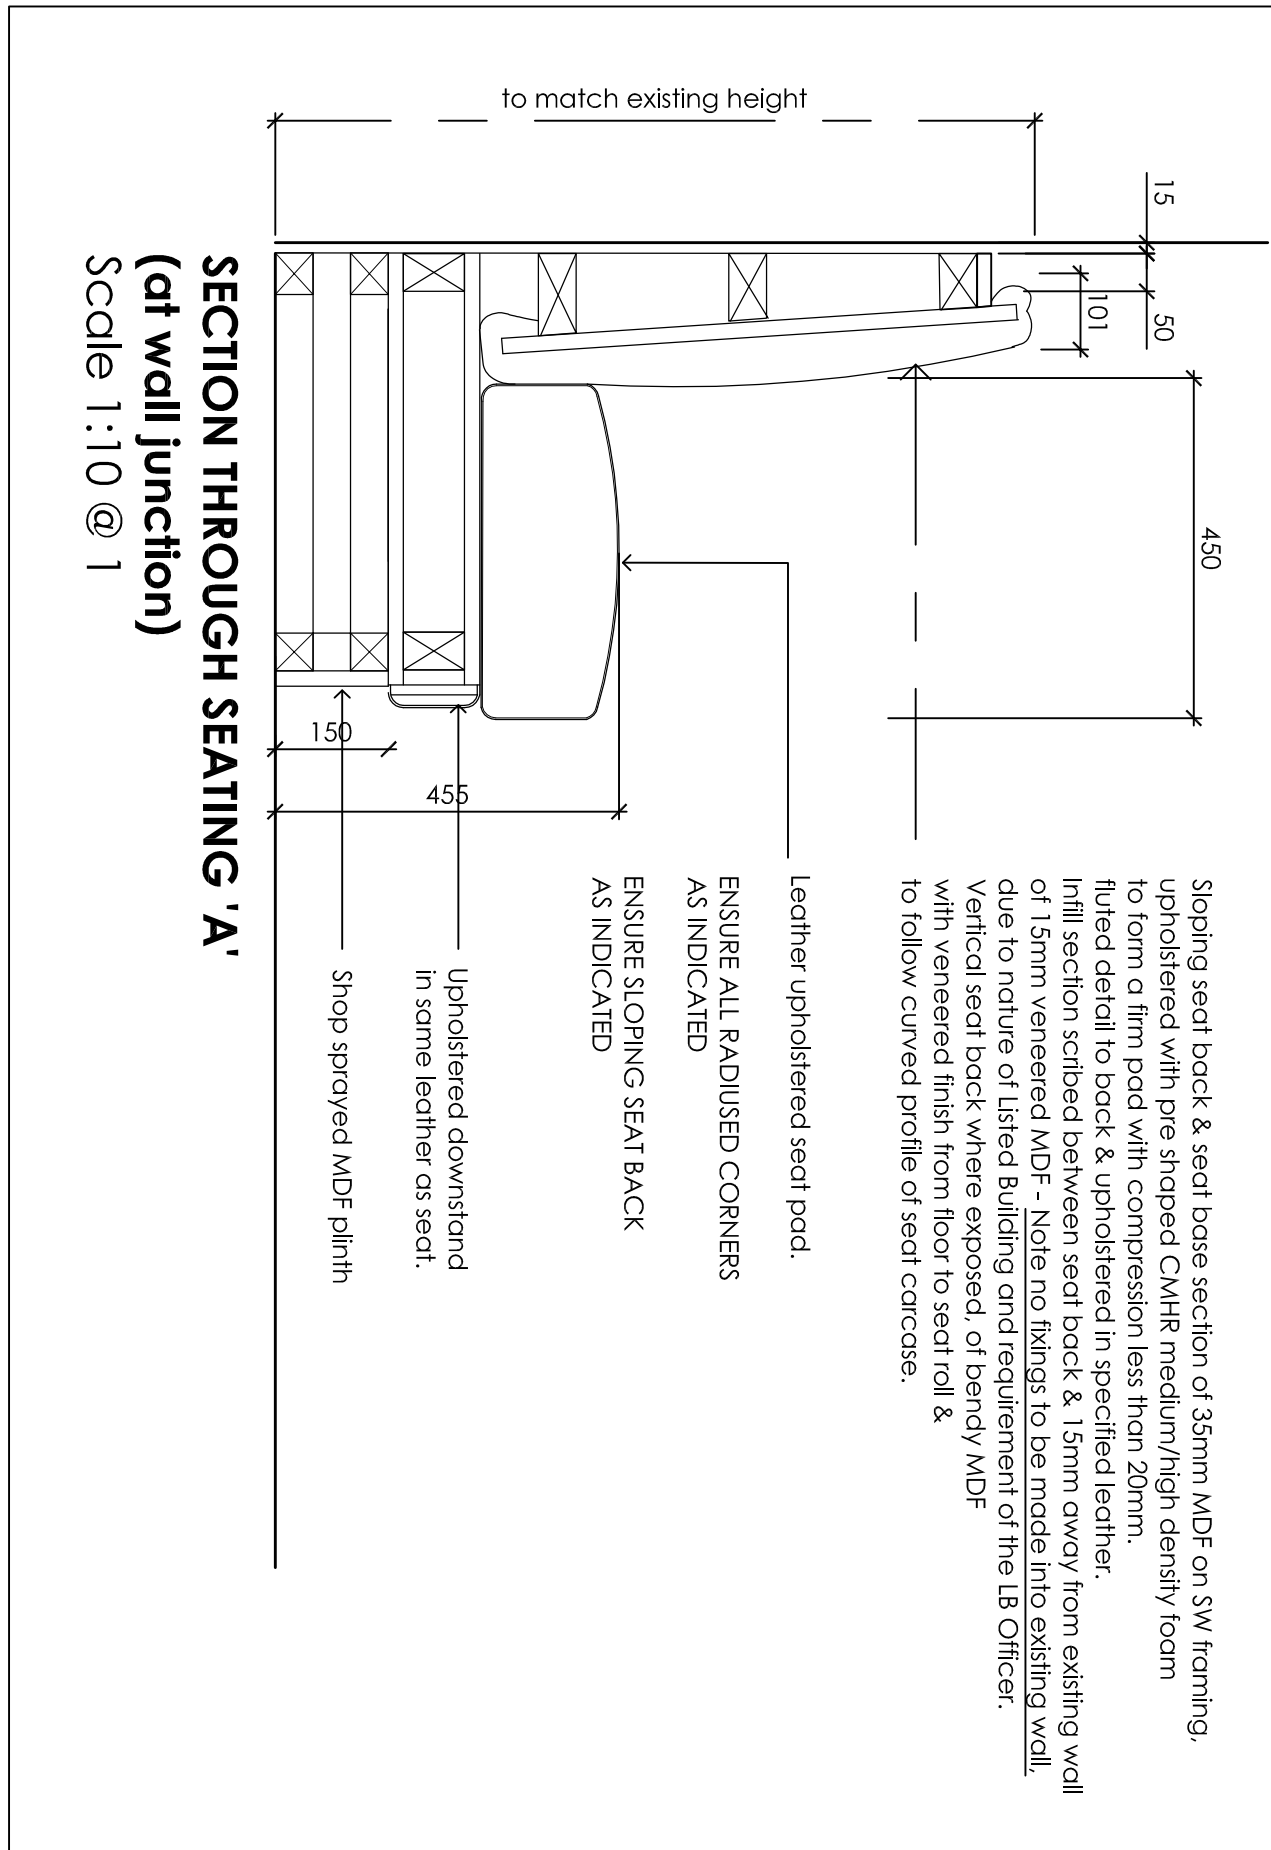

SECTION THROUGH SEATING 'A'
(at wall junction)
Scale 1:10 @ 1