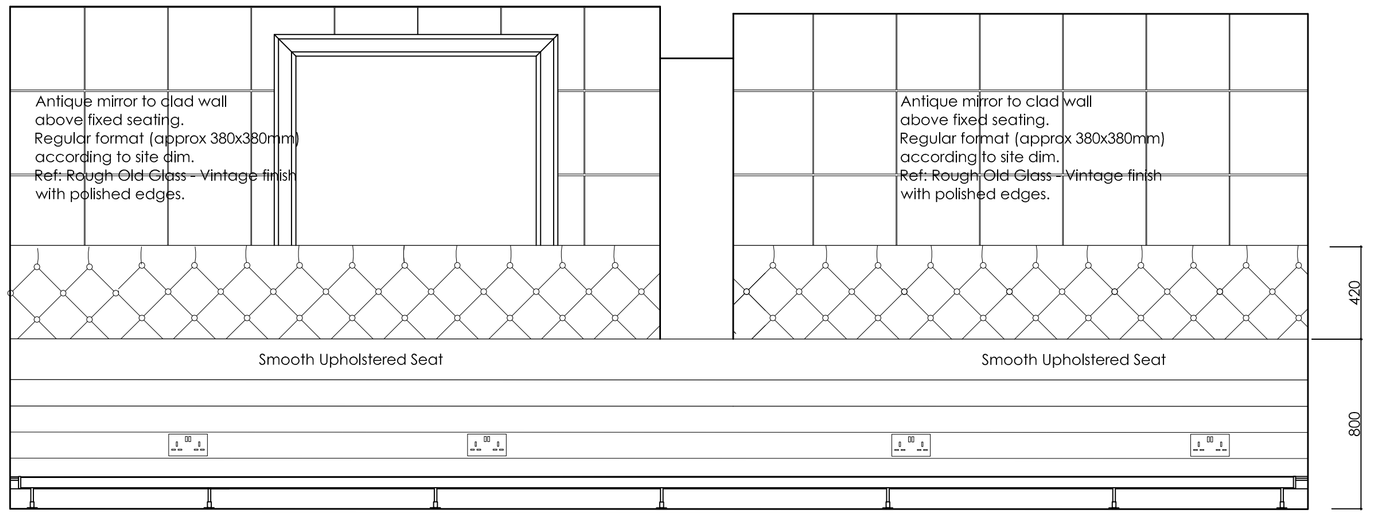

SEATING 'D' (POSEUR HEIGHT) - ELEVATION
Scale 1:20 @ A1

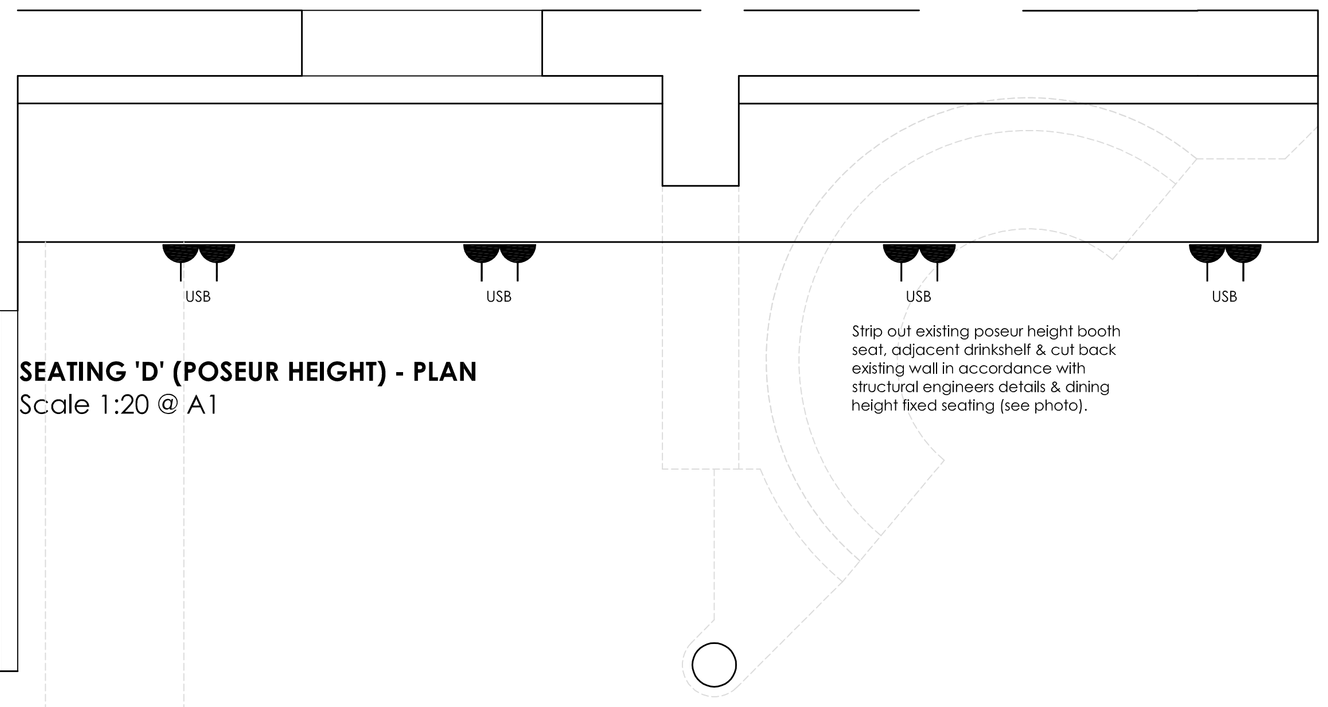

SEATING 'D' (POSEUR HEIGHT) - PLAN
Scale 1:20 @ A1

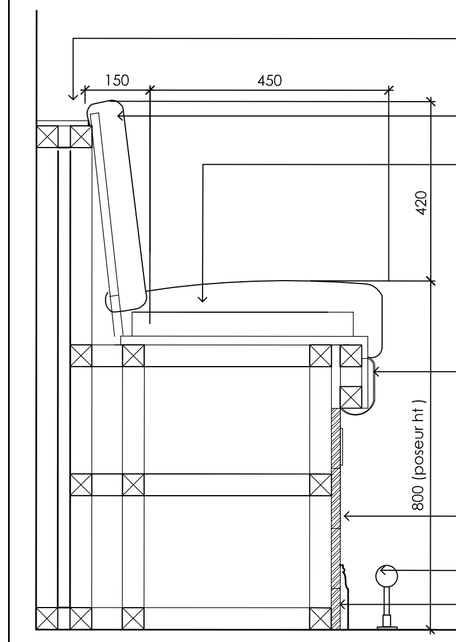

SEATING 'D' SECTION
Scale 1:10@A1

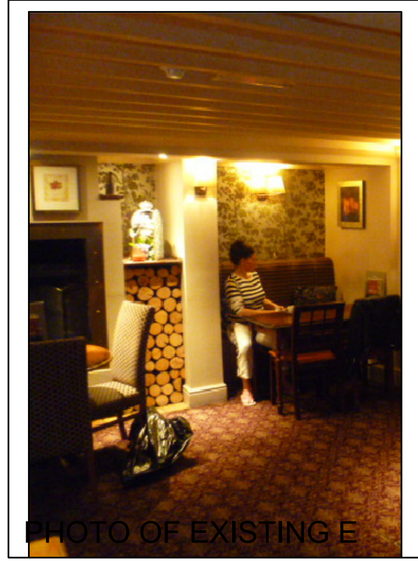

Refurbish existing section of straight
seating (see photo).
Strip off existing upholstery
& reupholster to give 2 paneled back.
Clad plinth with 120mm wide reclaimed board
& allow to add in twin 13A SSS finish socket
as shown with USB ports.

SEATING 'E' (DINING HEIGHT) - ELEVATION
Scale 1:20 @ A1

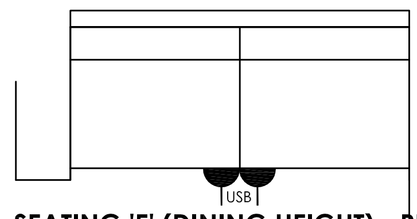

SEATING 'E' (DINING HEIGHT) - PLAN
Scale 1:20 @ A1

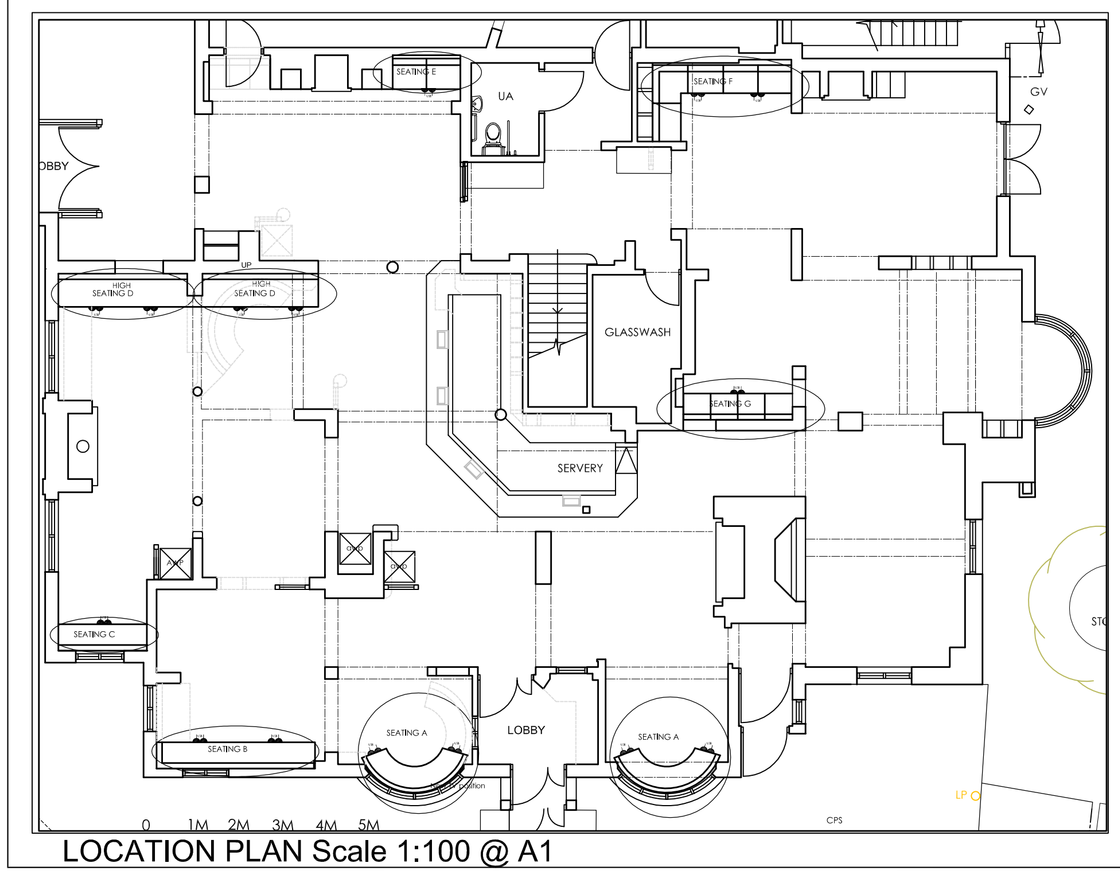

LOCATION PLAN Scale 1:100 @ A1

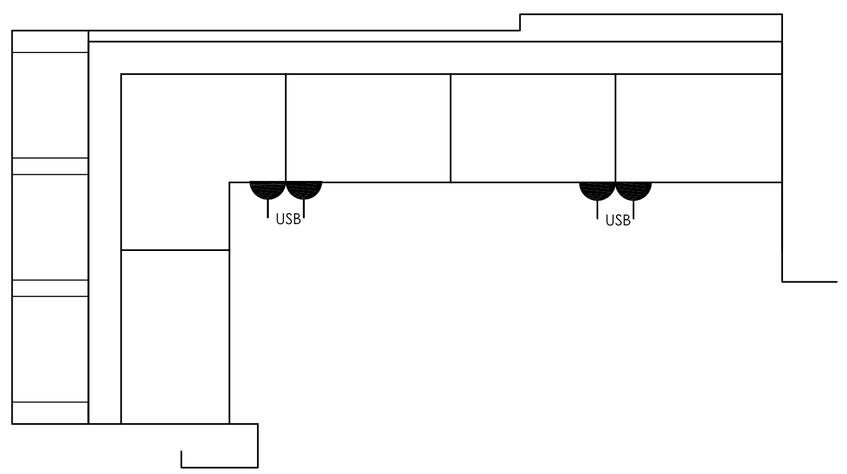

SEATING 'F' (DINING HEIGHT) - PLAN
Scale 1:20 @ A1

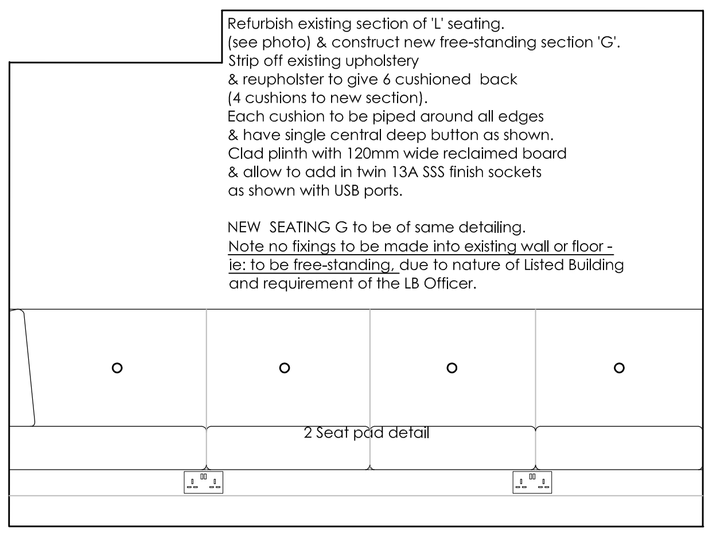

SEATING 'F' (DINING HEIGHT) - ELEVATION
Scale 1:20 @ A1

PHOTO OF EXISTING F

JOB REFERENCE
17035

NOTES
Copyright of this drawing is owned soley by ADS Design & Brand Development Ltd.This document is confidential and as such its contents should be treated with the utmost care and consideration, and in no circumstances should it be disclosed, distributed, published or copied whether in part or in whole, without the prior consent of ADS Design and Brand Development Ltd in writing.

1. Do not scale from this drawing. All dimensions should be checked on site prior to commencement of work or associated manufacturing.
2. This drawing should be read in conjunction with relevant specifications and documentation issued by ADS Design or third parties, the contractor is responsible for assimilating the information and reporting descrepancies to ADS Design prior to commencement of works.
3. The contractor is responsible for ensuring that all works comply with Local Authority requirements and national regulations.

REV	NOTES	DATE	BY
C	NOTE ADDED TO SEATING G DETAILS TO BE FREE-STANDING	6.02.18	KEB
B	NOTE ADDED TO SEATING G DETAILS RE:TO BE FIXED FLOOR ONLY - NO FIXINGS PERMITTED INTO EXISTING WALLS.	6.02.18	KEB
A	MIRROR SHOWN TO WALL ABOVE SEATING D. SEATING G ADDED	18.01.18	KEB

ADS DESIGN
INTERIORS ARCHITECTURE
ADS DESIGN & BRAND DEVELOPMENT Ltd
King John's Gallery, King John's Island, Mythe Road,
Tewkesbury, GL20 6EB
Tel: +44 (0) 1684 870 870 Fax: +44 (0) 1684 878 202
email: info@ads-design.uk

CLIENT
Stonegate

PROJECT
The Coach & Horses
Ickenham UB10 8LJ

DRAWING TITLE
Seating Details D,E & F
SHEET 2

SCALE VARIES	SHEET A1
DATE Nov 17	DRAWN Stonegate Survey/KEB
TICK & DATE IF PRELIMINARY	

DRAWING NUMBER
206 CONSTRUCTION C

SEATING SCHEDULE

SEATING 'D'

NEW POSEUR HEIGHT
SEAT BACK: Yarwood Mustang Oxblood 0578LAFG001
SEAT PAD: Yarwood Mustang Oxblood 0578LAFG001

SEATING 'E'

REFURBISH EXISTING DINING HEIGHT
SEAT BACK: Roma Layton 7688/06 Thunder
SEAT PAD: Yarwood Leather, Graphite 0560LAFG001

SEATING 'F&G'

REFURBISH EXISTING DINING HEIGHT
& CONSTRUCT NEW SECTION TO MATCH
SEAT BACK: Linwood Omega II LF1528FR Cognac 76
SEAT PAD & BUTTON & PIPING: Yarwood Leather, Mustang, Graphite 0560LAFG001