
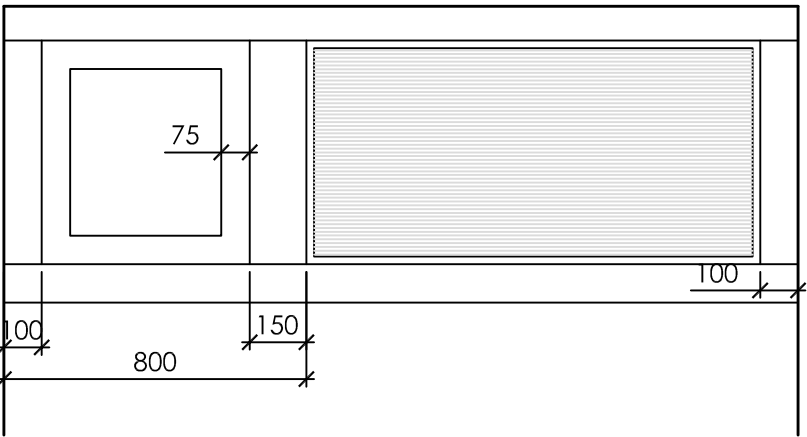



- NOTES
- Copyright of this drawing is owned solely by ADS Design & Brand Development Ltd. The document is confidential and as such its contents should be treated with the utmost care and should not be disclosed, copied, reproduced, stored, transmitted, or otherwise made available in any form or by any means, electronic or mechanical, including photocopying, recording, or by any information storage and retrieval system, without the prior consent of ADS Design and Brand Development Ltd by writing.
1. Do not scale from this drawing. All dimensions should be checked on site prior to commencing work.
2. The drawings are intended to provide a general guide only. The contractor is responsible for ascertaining the information and reporting discrepancies to ADS Design prior to commencement of work.
3. The drawings are intended to provide a general guide only. The contractor is responsible for ascertaining the information and reporting discrepancies to ADS Design prior to commencement of work.
4. The drawings are intended to provide a general guide only. The contractor is responsible for ascertaining the information and reporting discrepancies to ADS Design prior to commencement of work.




IMAGE SHOWING DESIGN INTENT

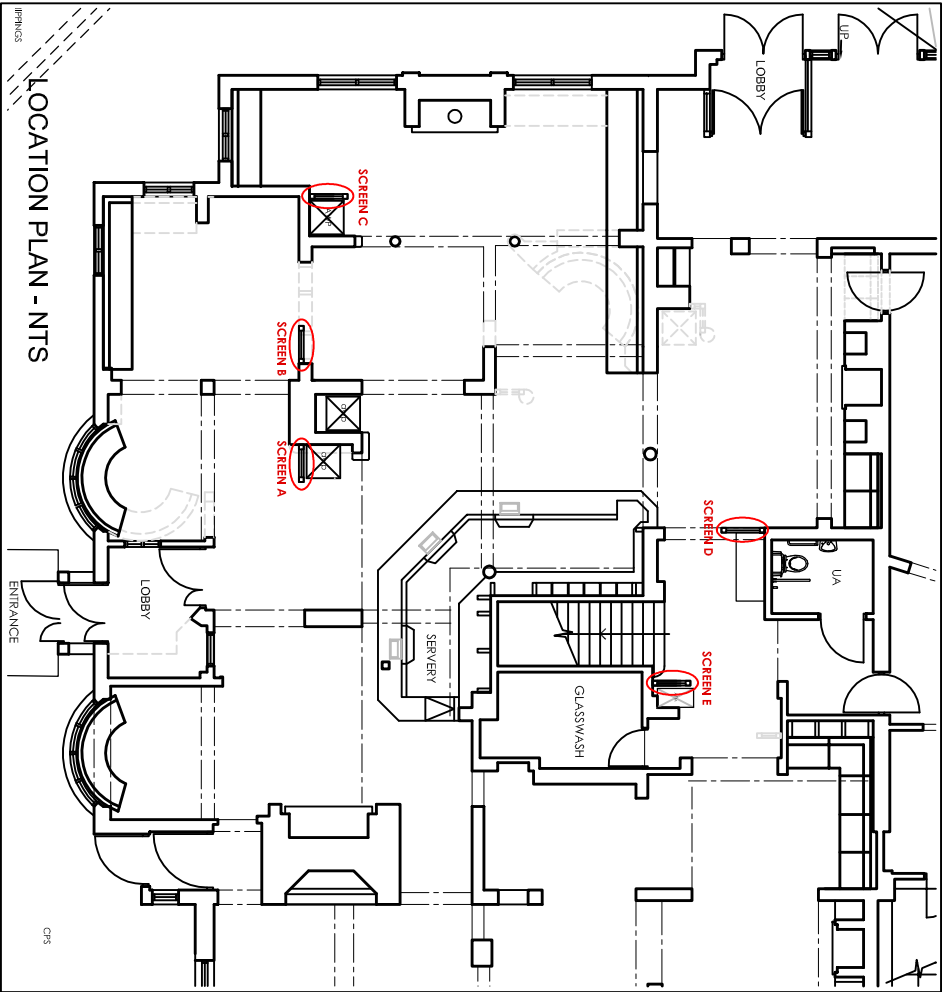


ELEVATION OF SCREENS A,B,C & E
Scale 1:20 @ A3

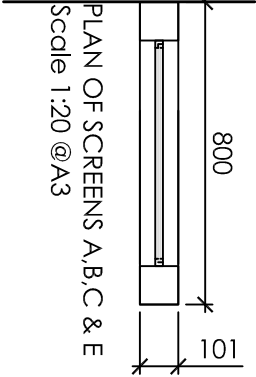


PLAN OF SCREENS A,B,C & E
Scale 1:20 @ A3

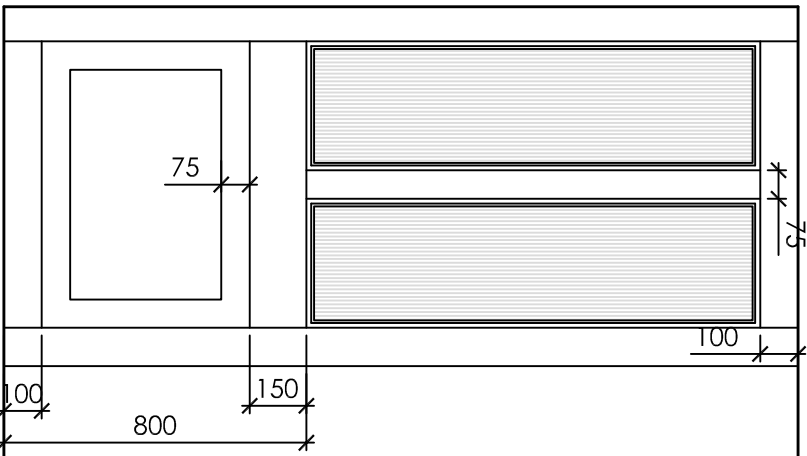

ELEVATION OF SCREEN D
Scale 1:20 @ A3

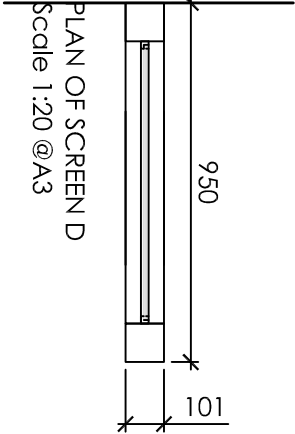

PLAN OF SCREEN D
Scale 1:20 @ A3

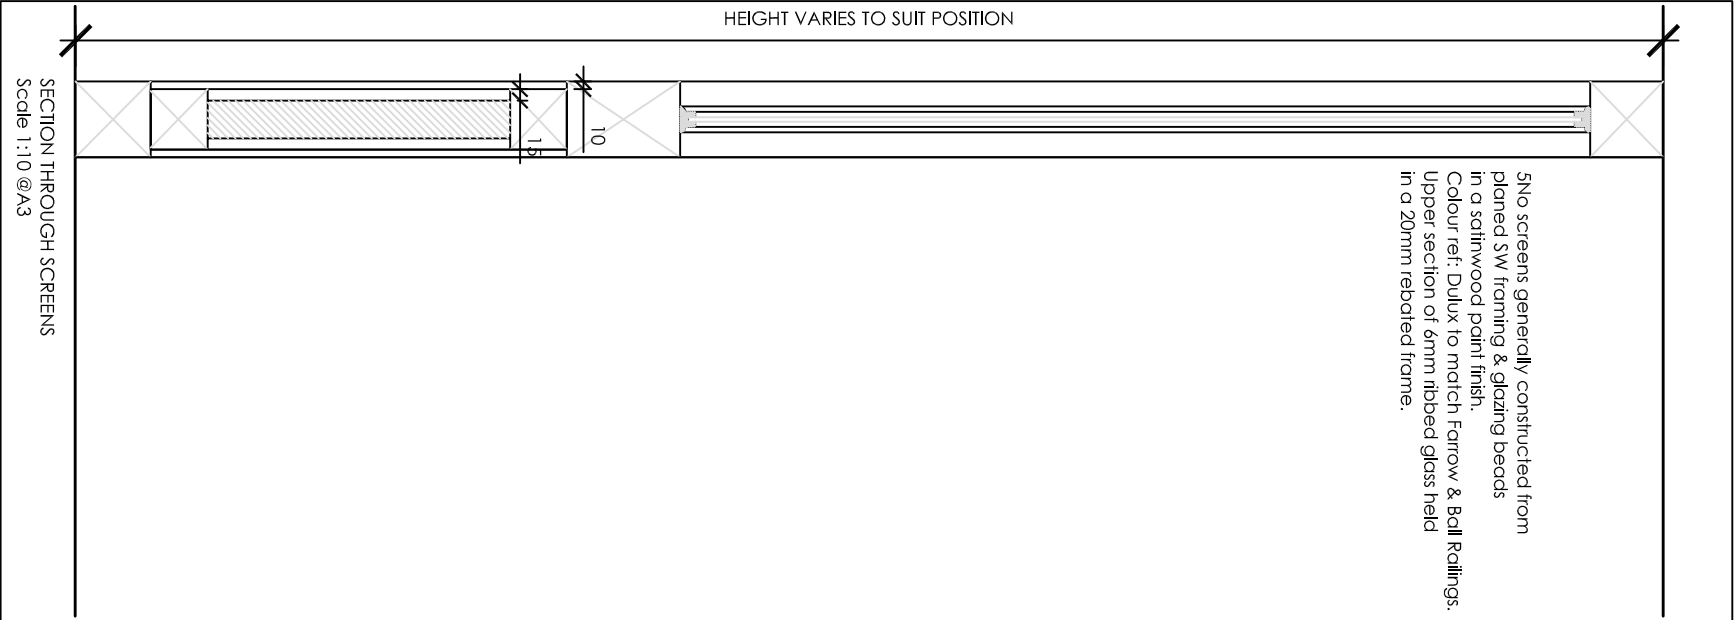

5No screens generally constructed from planed SW framing & glazing beads in a satinwood paint finish. Colour ref: Dulux to match Farrow & Ball Rollings. Upper section of 6mm ribbed glass held in a 20mm rebated frame.

REV	NOTES	DATE	BY
REV	NOTES	DATE	BY

ADSDESIGN
INTERIORS • ARCHITECTURE

ADS DESIGN & BRAND DEVELOPMENT
King John's Gallery, King John's Island, Mythe Road,
Tewkesbury, GL20 0EB
Tel: +44 (0) 1684 870 870 Fax: +44 (0) 1684 878 202
email: info@ads-design.co.uk

CLIENT

STONEGATE

PROJECT

THE COACH & HORSES,
ICKENHAM

DRAWING TITLE

PROPOSED SCREEN
DETAILS

SCALE 1:20

SHEET
A3

DATE JANUARY 2018

DRAWN
KEB

TICK & DATE IF PRELIMINARY

DRAWING NUMBER

207