

JOB REFERENCE

17035

NOTES

Copyright of this drawing is owned solely by A&S Design & Brand Development Ltd. This document is confidential and as such its contents should be treated with the utmost care. It is not to be distributed, copied, reproduced, or otherwise used in any way without the prior consent of A&S Design & Brand Development Ltd in writing.

1. Do not scale from the drawing. All measurements should be checked on the item prior to commencement of work or rescaled manufacturers.
2. This drawing is not to be used in conjunction with internal specifications and design information. It is the responsibility of the client to ensure that the drawing is used in conjunction with the information and supporting descriptions to A&S Design Ltd prior to commencement of work.
3. The contractor is responsible for ensuring that all works comply with local Authority requirements and national regulations.



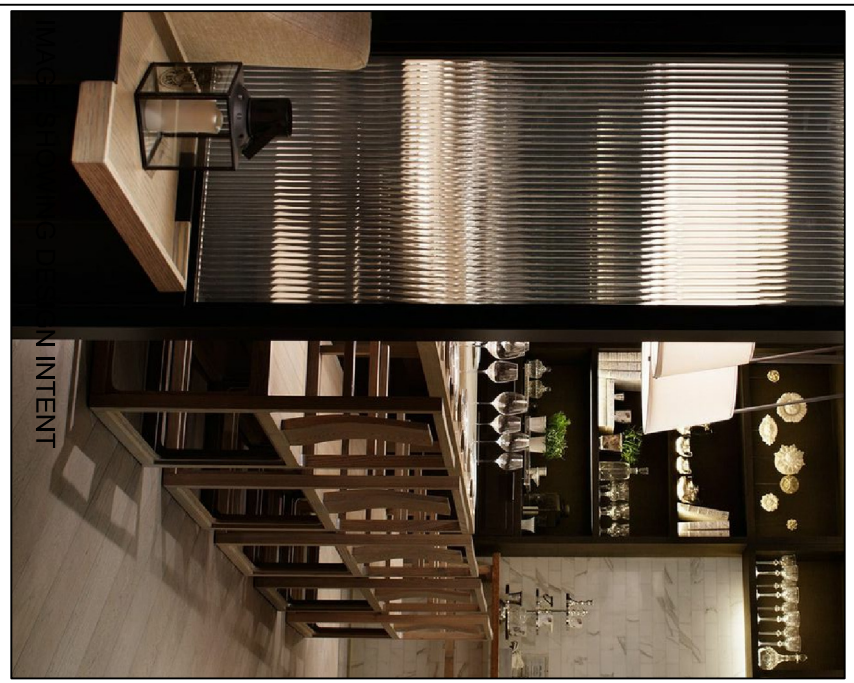


IMAGE SHOWING DESIGN INTENT

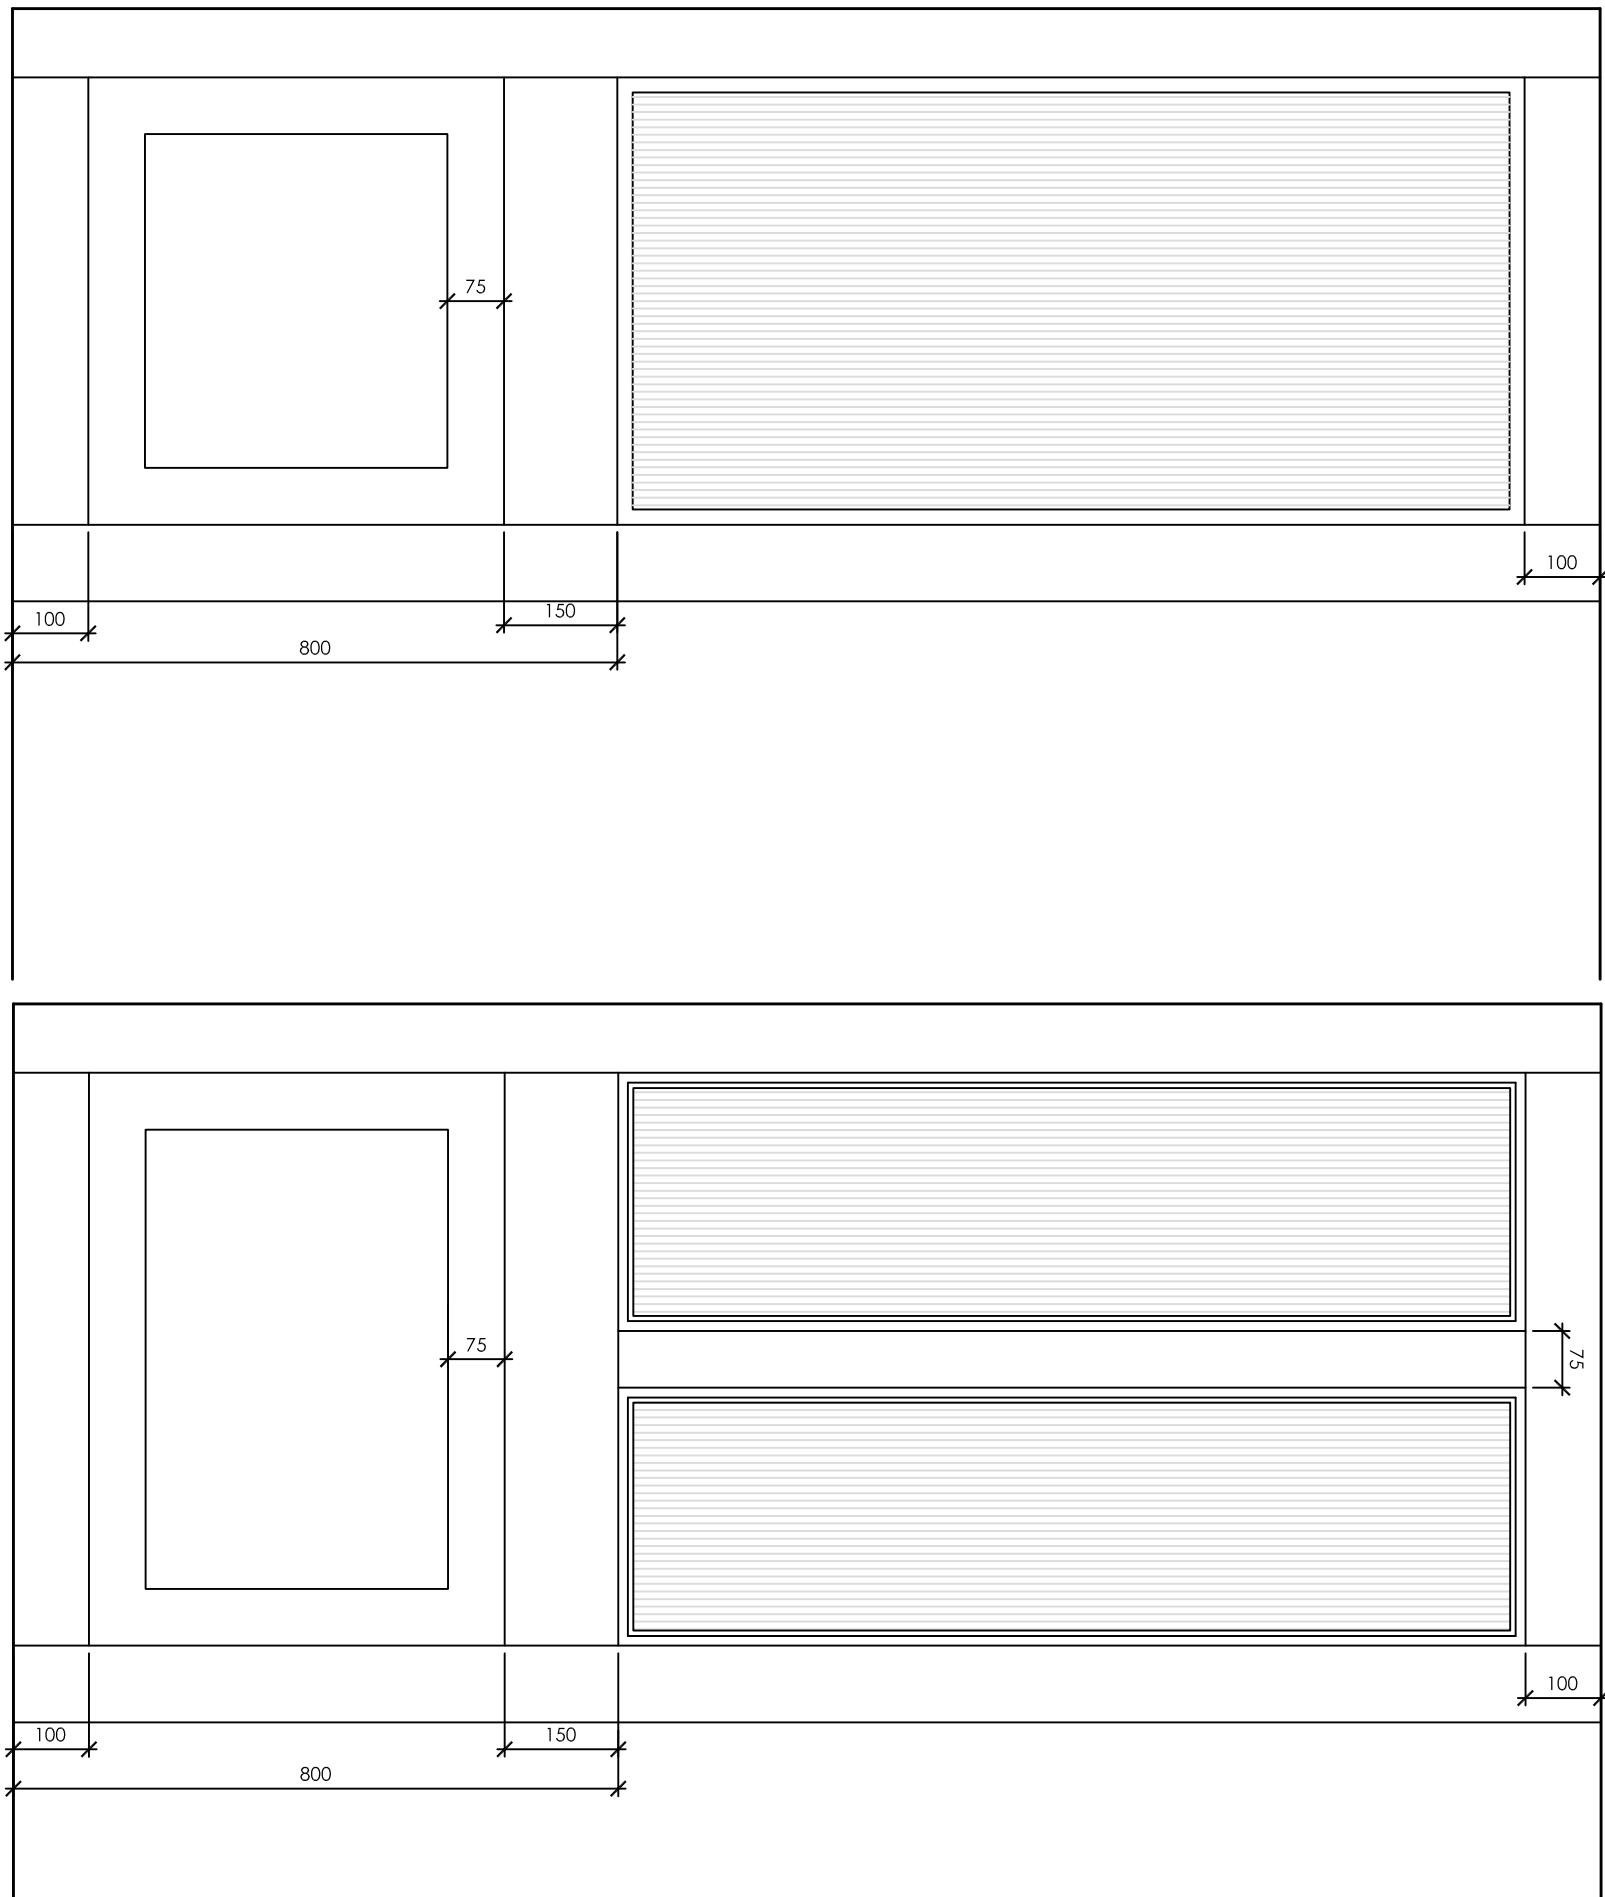


5No screens generally constructed from planned SW framing & glazing bead in a satinwood paint finish. Colour ref: Dulux to match Farrow & Ball Railings. Upper section of 6mm ribbed glass held in a 20mm rebated frame.

SECTION THROUGH SCREENS
Scale 1:5 @A1

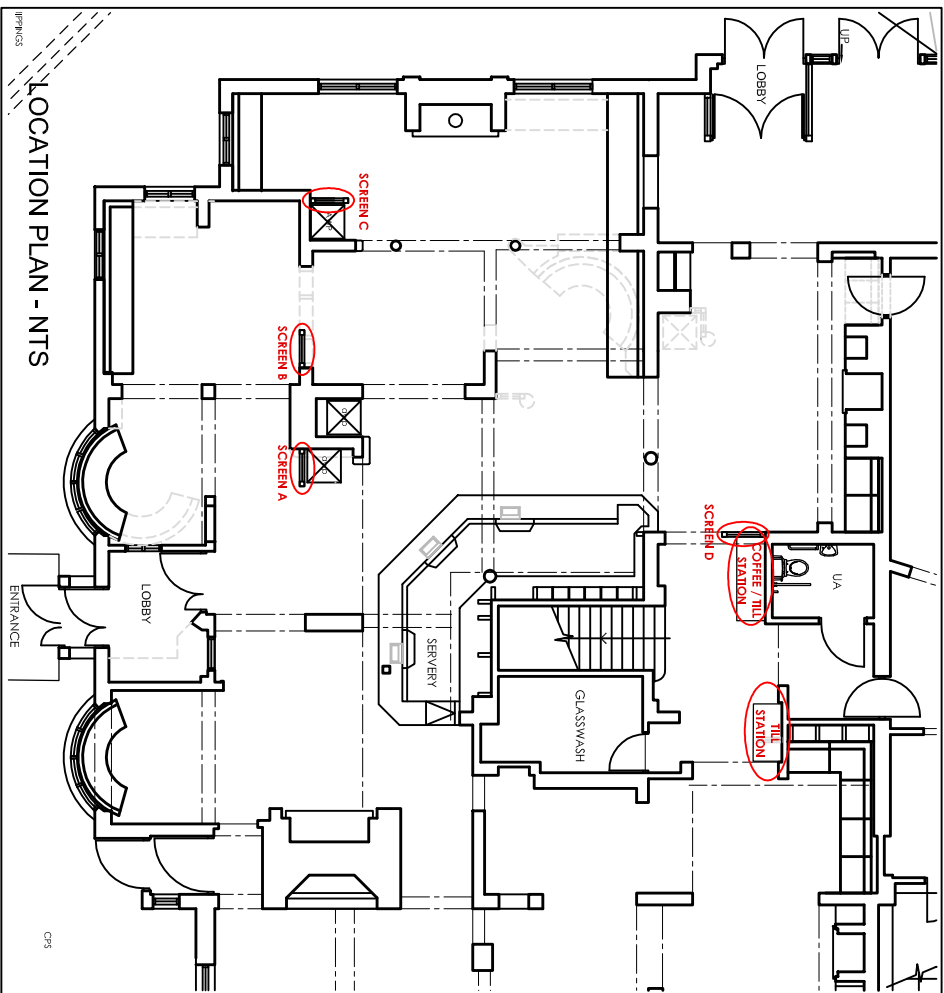


ELEVATION OF SCREENS A,B & C
Scale 1:10 @A1


ELEVATION OF SCREEN D
Scale 1:10 @A1

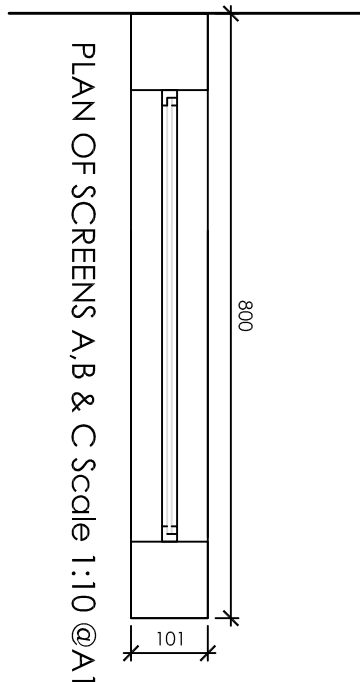


PLAN OF SCREENS A,B & C Scale 1:10 @A1

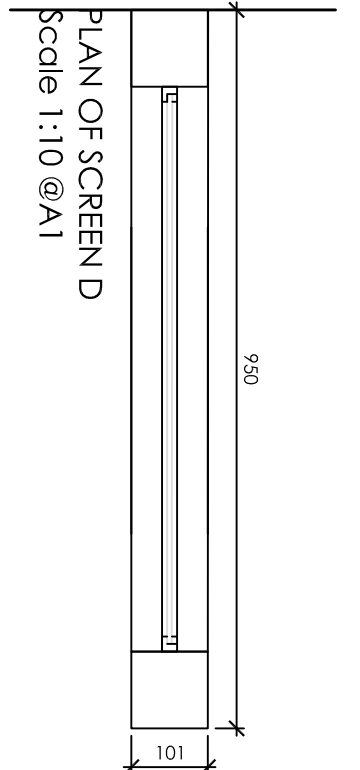


PLAN OF SCREEN
Scale 1:10 @A1

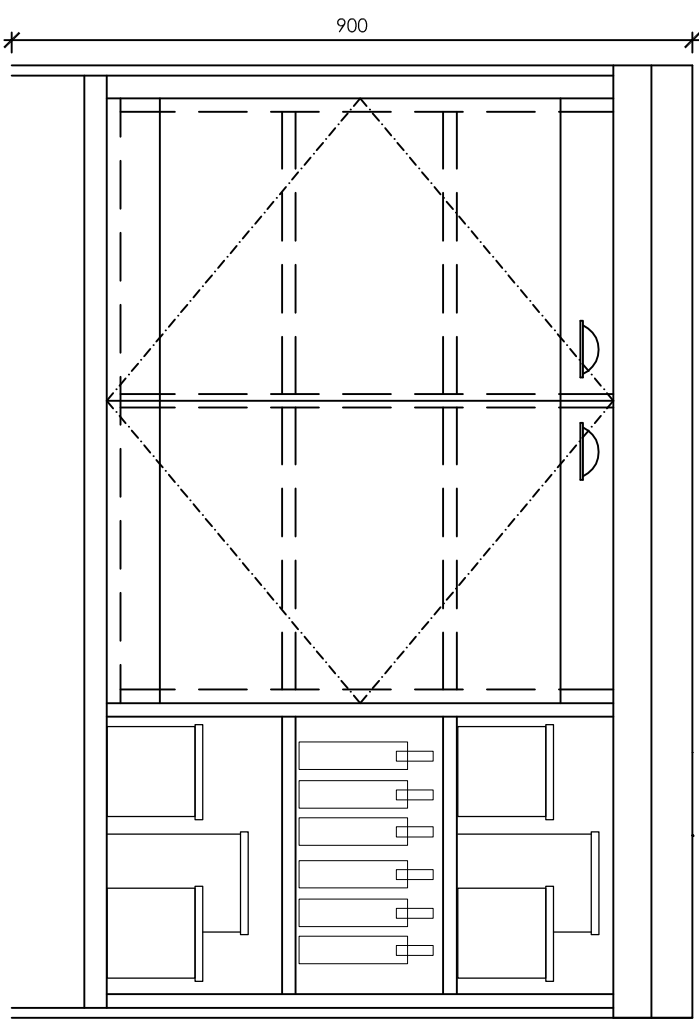

ELEVATION TILL STATION
Scale 1:10

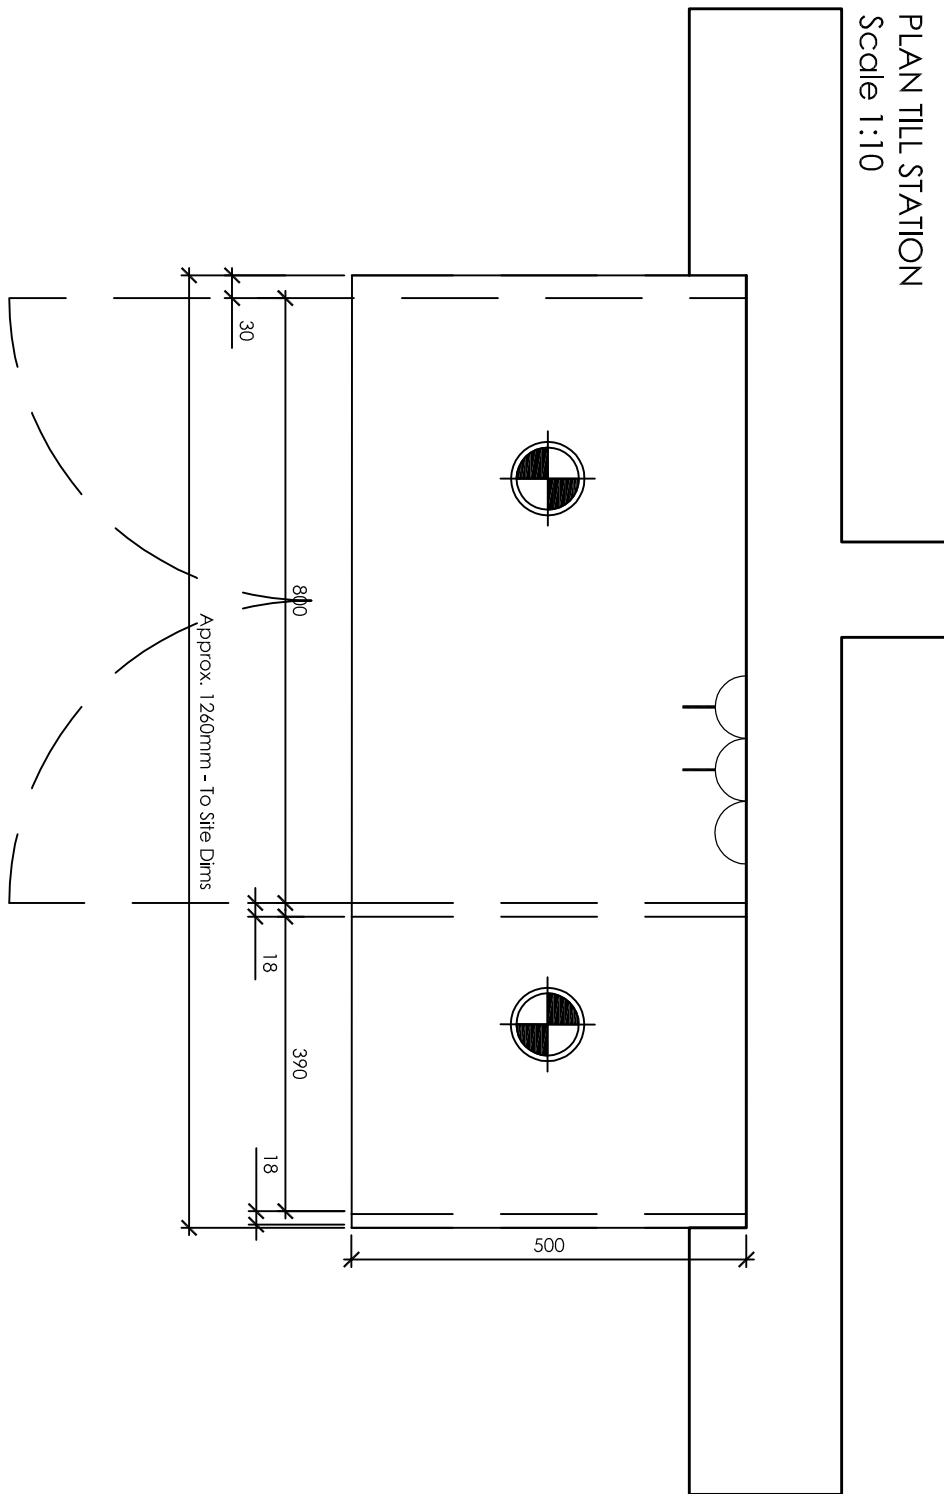


PLAN TILL STATION
Scale 1:10

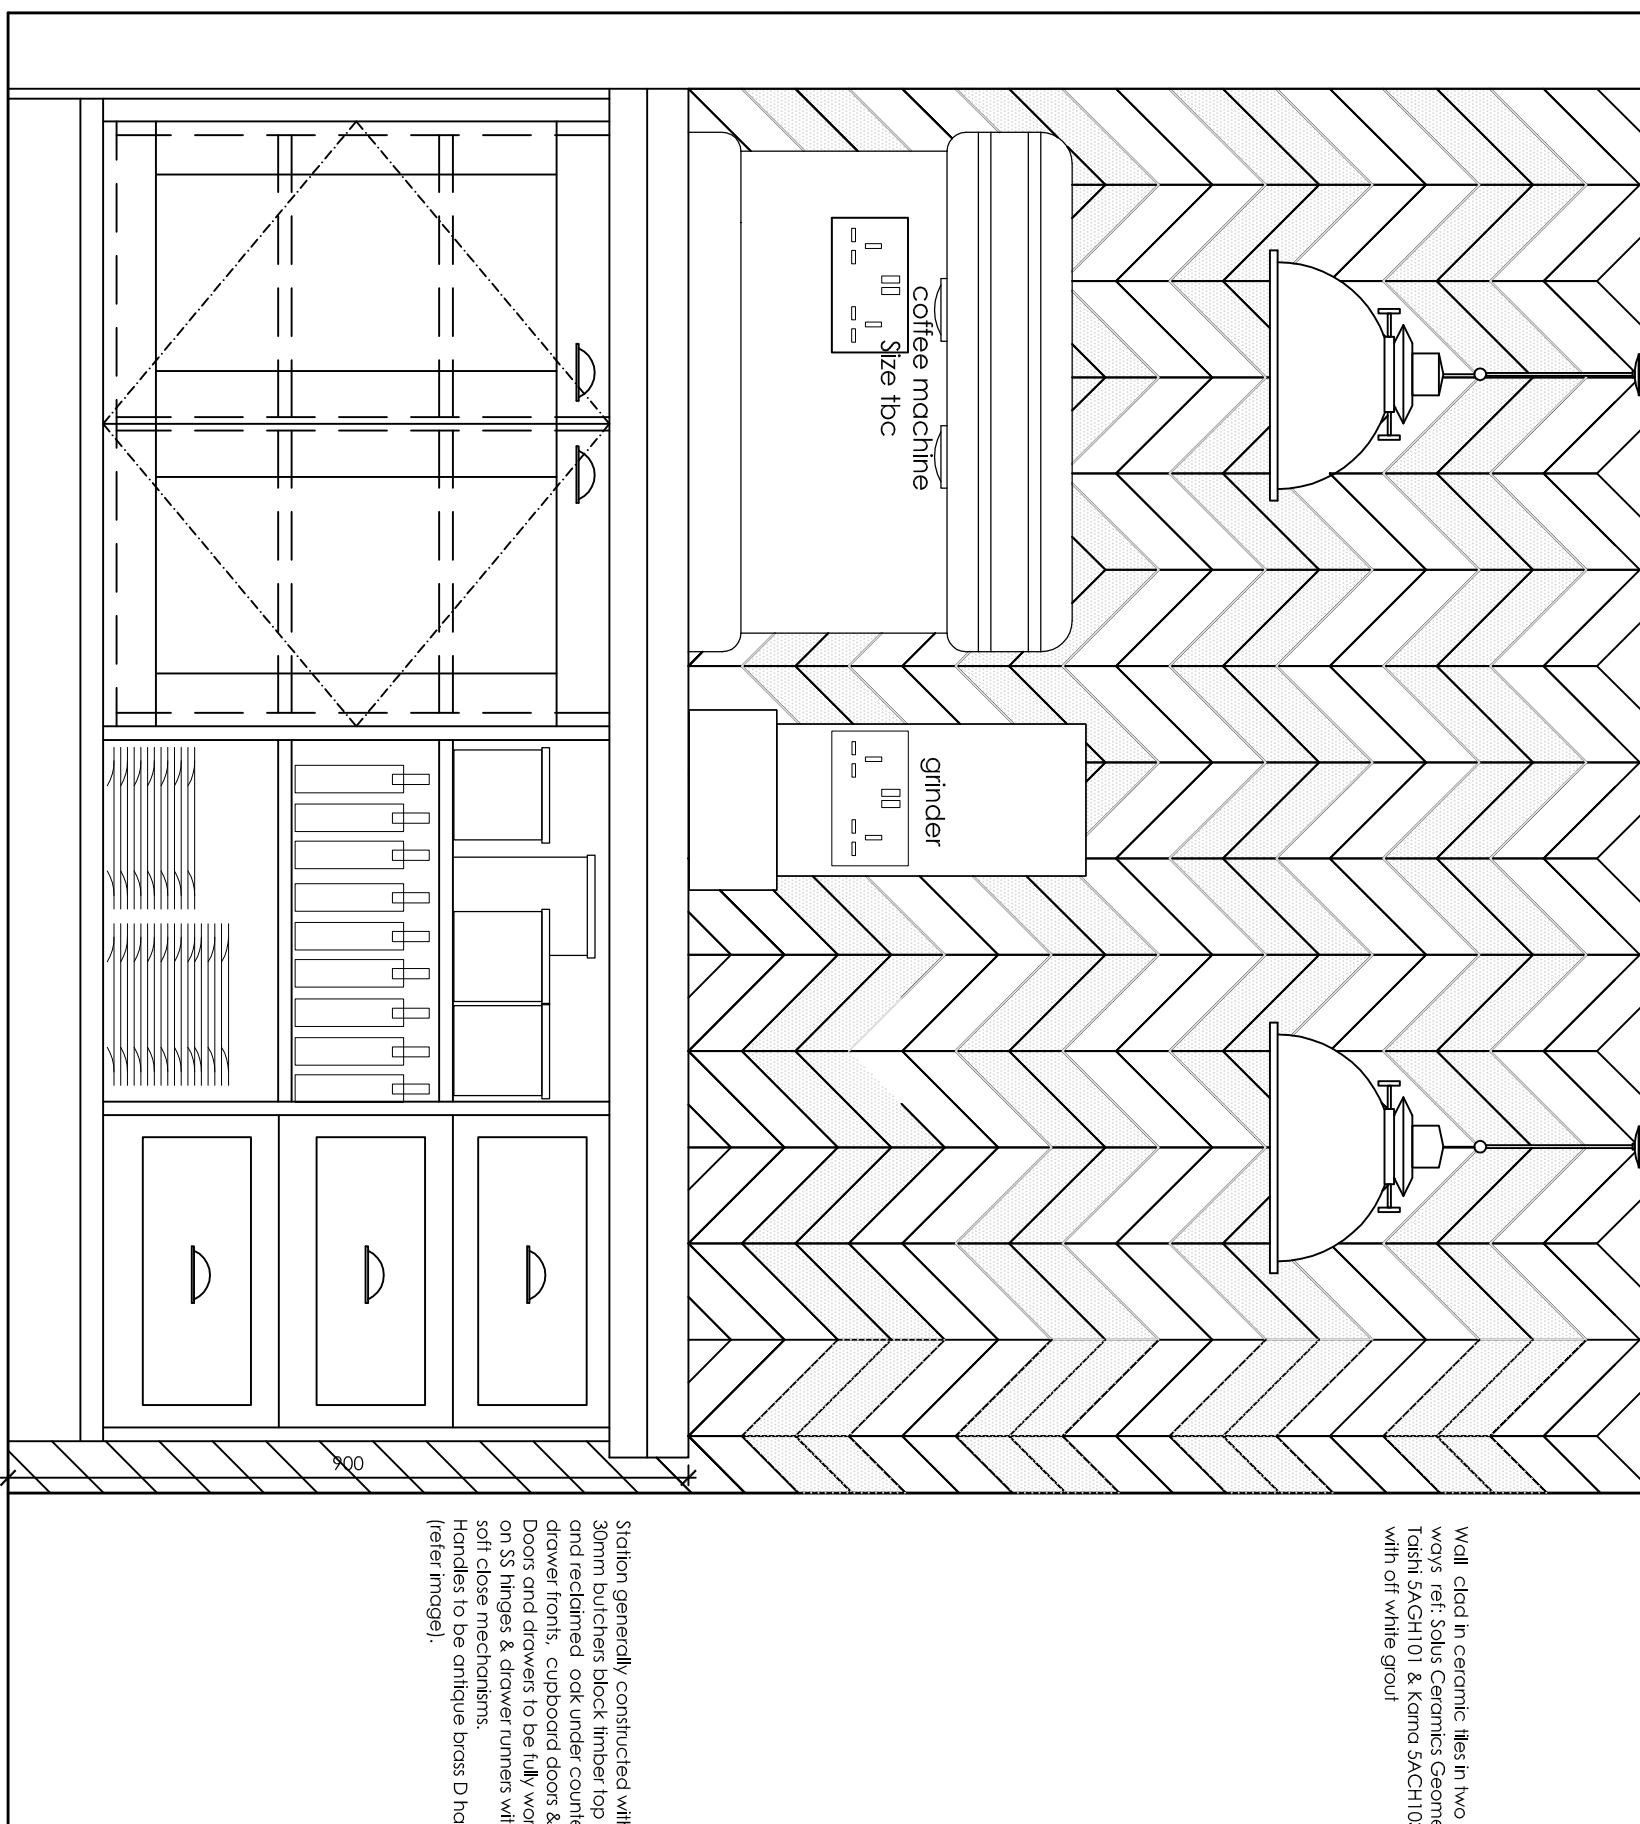

ELEVATION COFFEE STATION
Scale 1:10

Wall clad in ceramic tiles in two colour ways ref: Solus Ceramics Geometry
Toshi 5AGH101 & Kama 5ACH103
with off white grout

Sloths generally constructed with 30mm butchers block timber top & upstanc and reclaimed oak under counter, cleaver fronts, cupboard doors & plinth. Doors and drawers to be fully working on SS hinges & cleaver runners with soft close mechanisms.

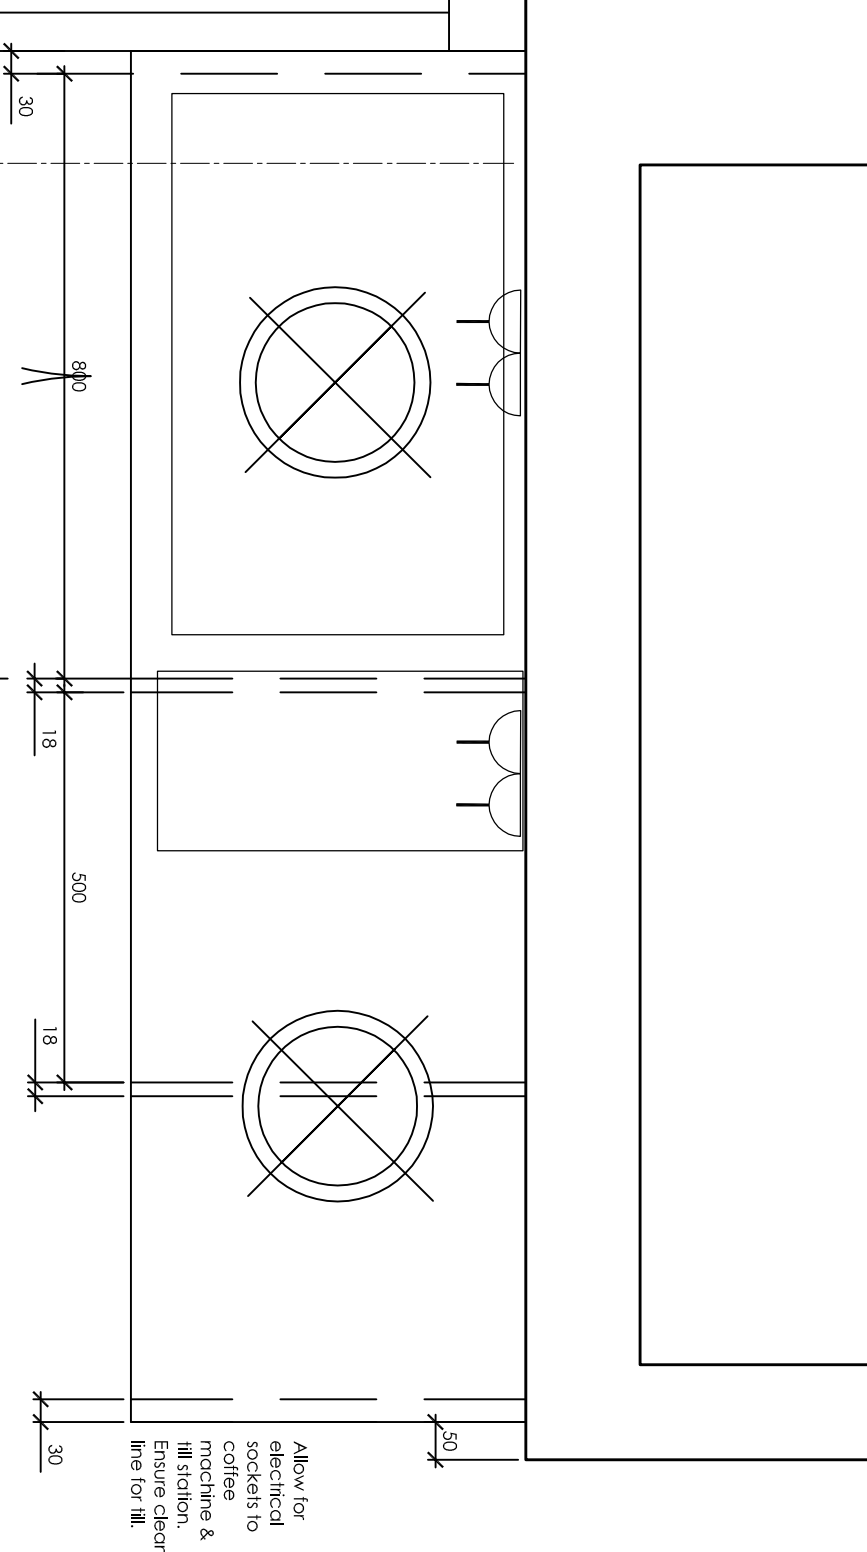

PLAN COFFEE STATION
Scale 1:10

Allow for electrical sockets to coffee machine & till station. Ensure clear time for till

A	ADDITIONAL, TILL STATION DETAIL ADDED ATM GREEN OMMITTED.	02.02.18	RH
REV	NOTES	DATE	BY

ADS DESIGN
INTERIORS • ARCHITECTURE

ADS DESIGN & BRAND DEVELOPMENT Ltd
King John's Gallery, King John's Island, Mythe Road,
Twickenham, GL20 6EB
Tel: +44 (0) 1684 870 870 Fax: +44 (0) 1684 878 202
email: info@ads-design.co.uk

CLIENT

Stonegate

PROJECT

The Coach & Horses
Ickenham UB10 8LJ

Proposed Joinery Details

SCALE VARIES	SHEET A1
DATE Jan 18	DRAWN KEB
TODOK & DATE IF PRELIMINARY	

DRAWING NUMBER

207 CONSTRUCTION

A