




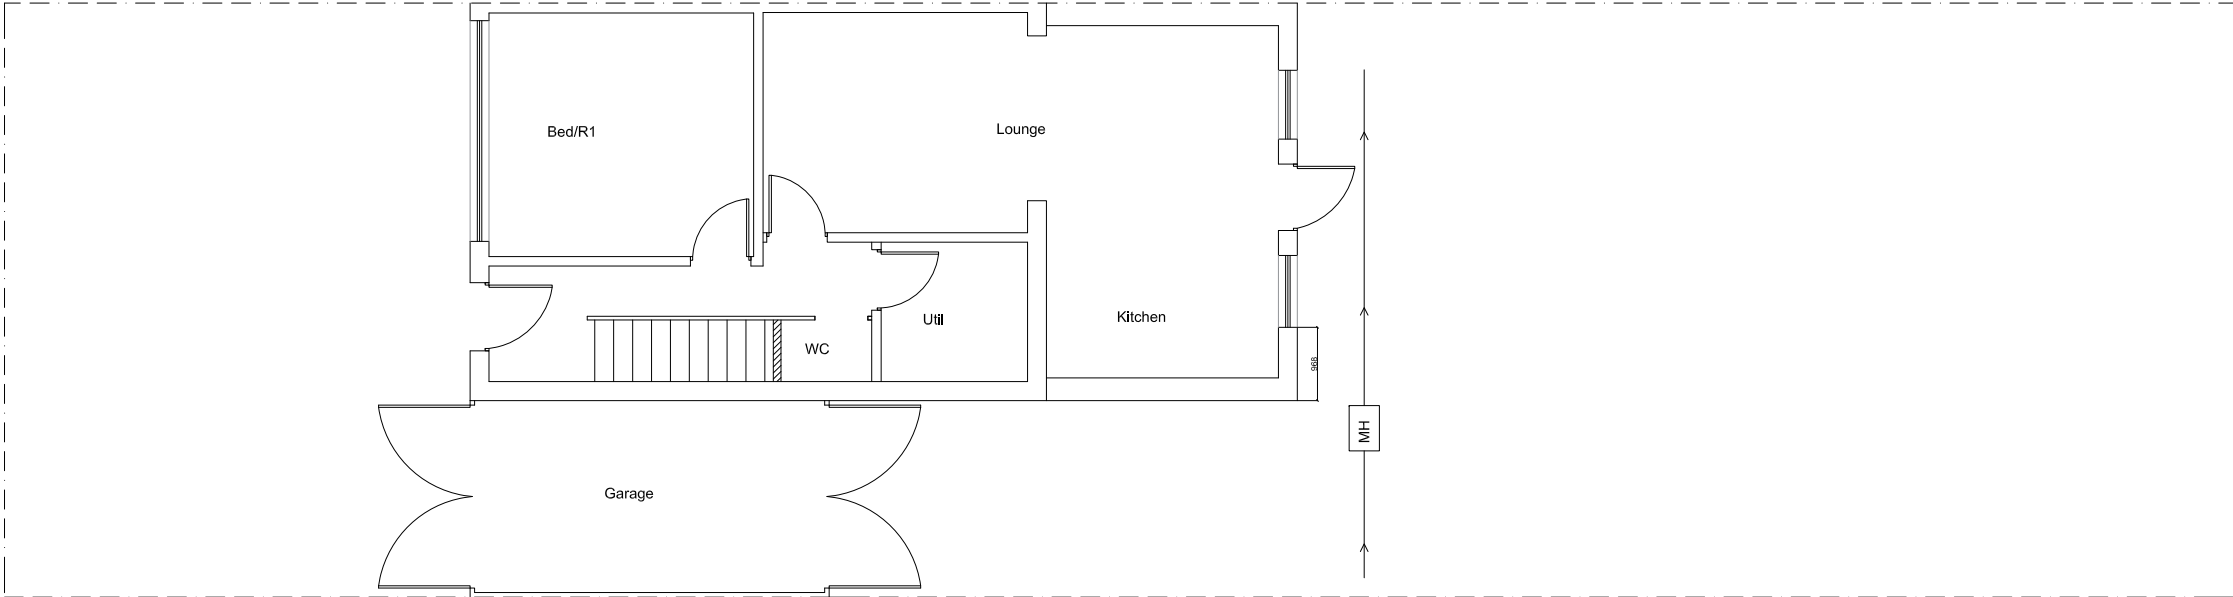

EXISTING GROUND FLOOR

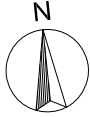

PROPOSED GROUND FLOOR

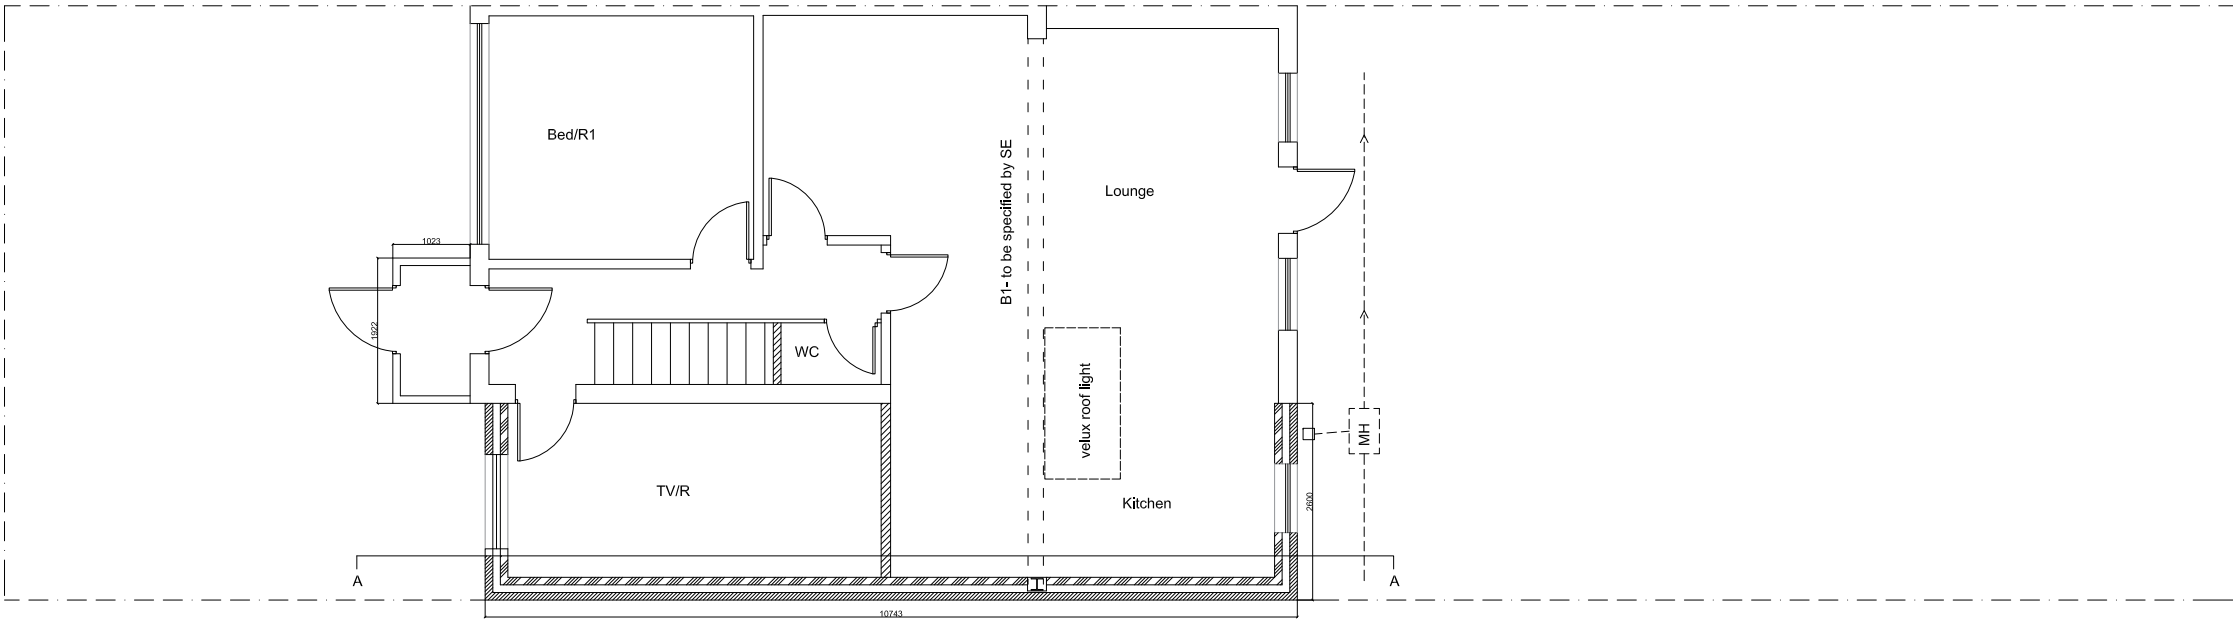

Pardis Design & Construction 22 Oakfield Gdns, Greenford Middlesex UB6 8SD Tel: 07956990081 email: pardis@aol.com		
Address: 3 MALVERN ROAD UB3 5JA		
Drawing: EXISTING and PROPOSED GROUND FLOOR		
Date: 18/07/2019	Scale: 1:100	A3
JOB No. 36-19	Drawing No. MAL - PL_01.c	Rev.c