



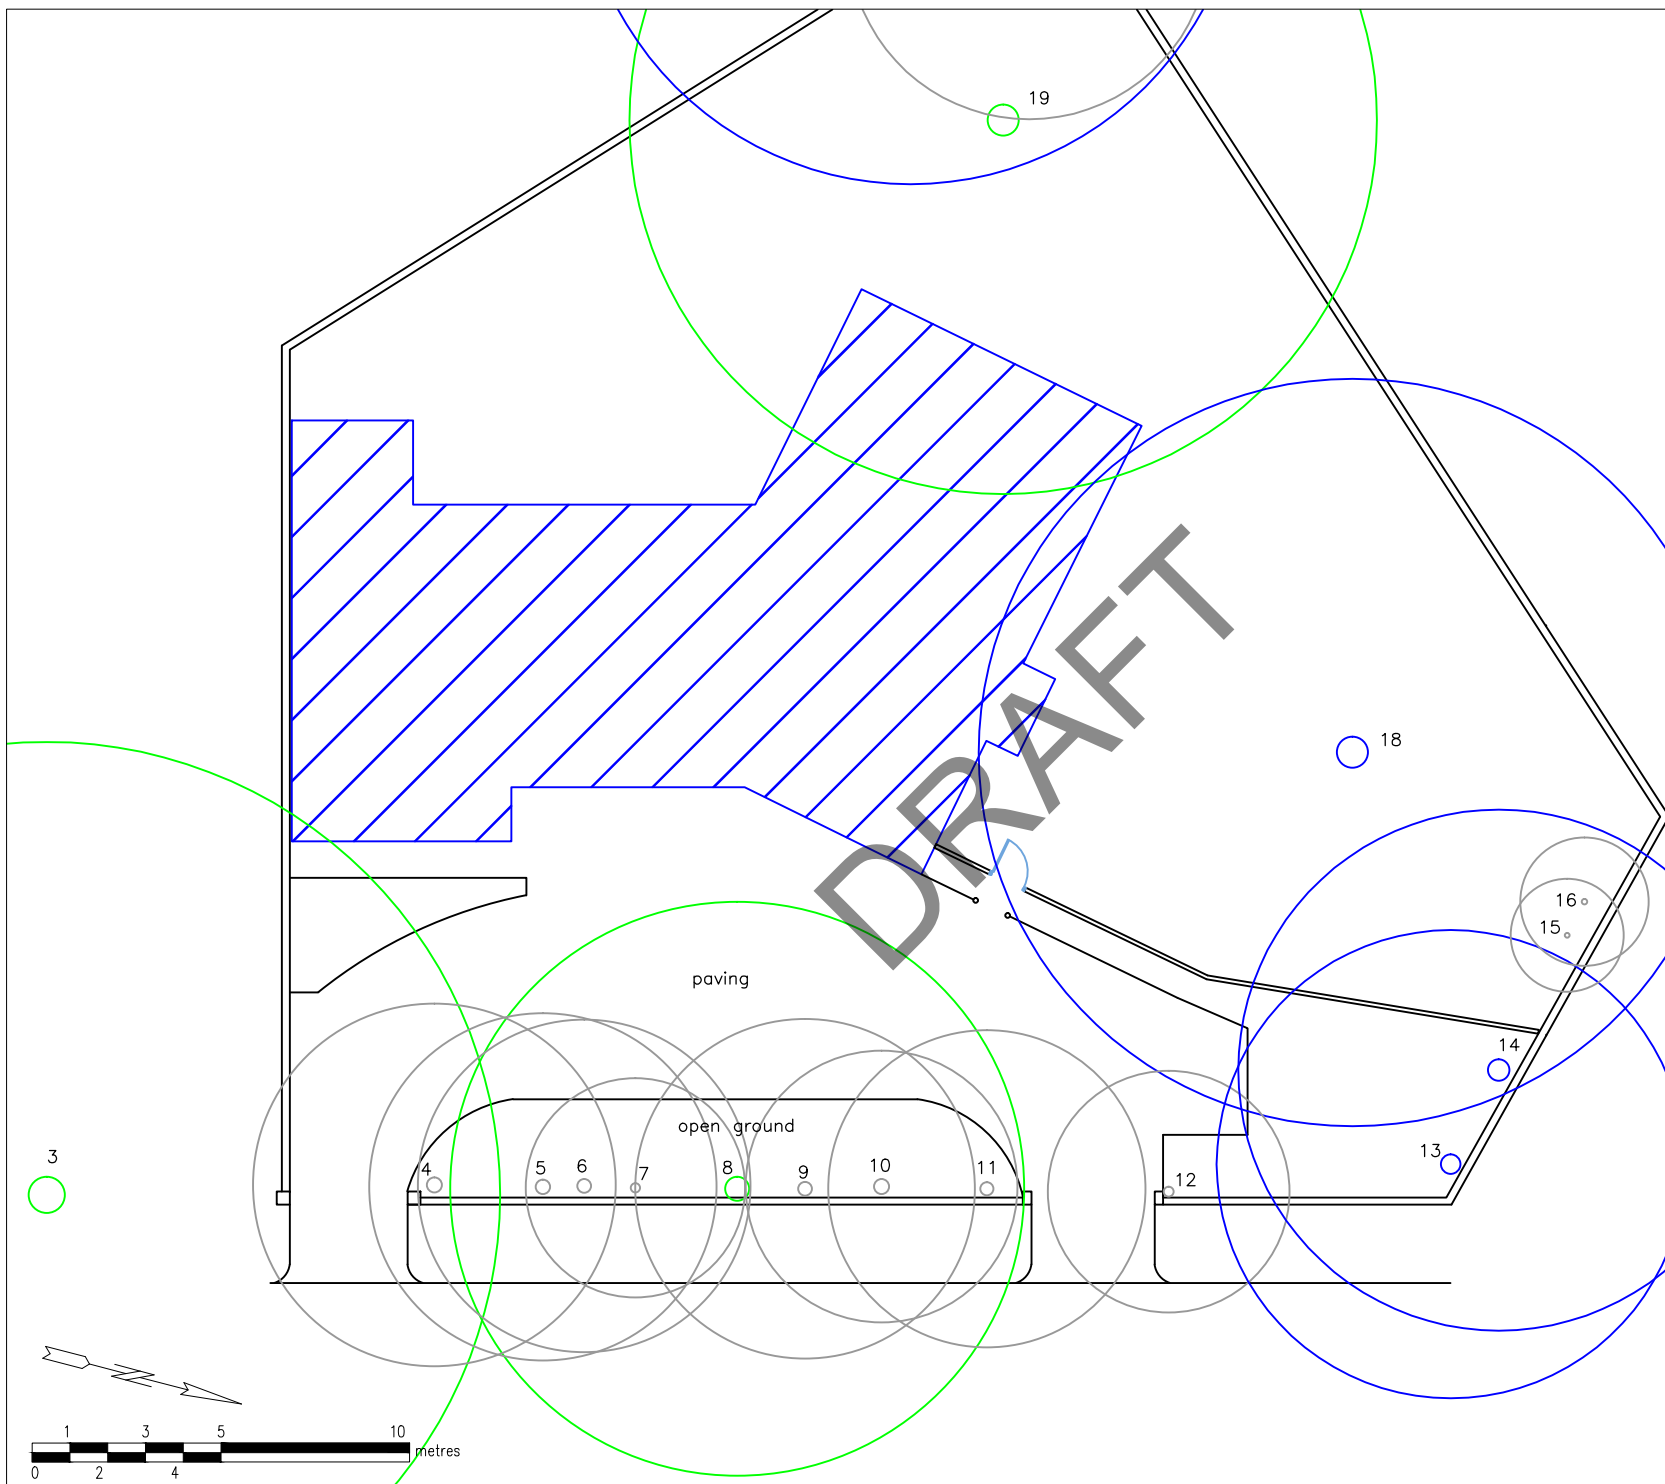

Simon Pryce Arboriculture	
Client: Mr M Saluja	
Site: 2 Linksway, Northwood, HA6 2XB	
Title: Existing layout	
Date: 9 January 2018	
Ref: 17/115	Rev:
Scale: 1:200 at A4	
CP House, Otterspool Way, Watford, WD25 8HP tel 01923 467600 info@simonpryce.co.uk www.simonpryce.co.uk	
Original drawing: Simon Hands and Associates	
Root protection areas [RPAs] are colour coded according to retention category from BS5837:2012, Trees in relation to demolition, design and construction: A = green B = blue C = grey U = red - dashed - also used to denote dead trees with no RPA Tree protection = mid blue Crown spreads = mid green	

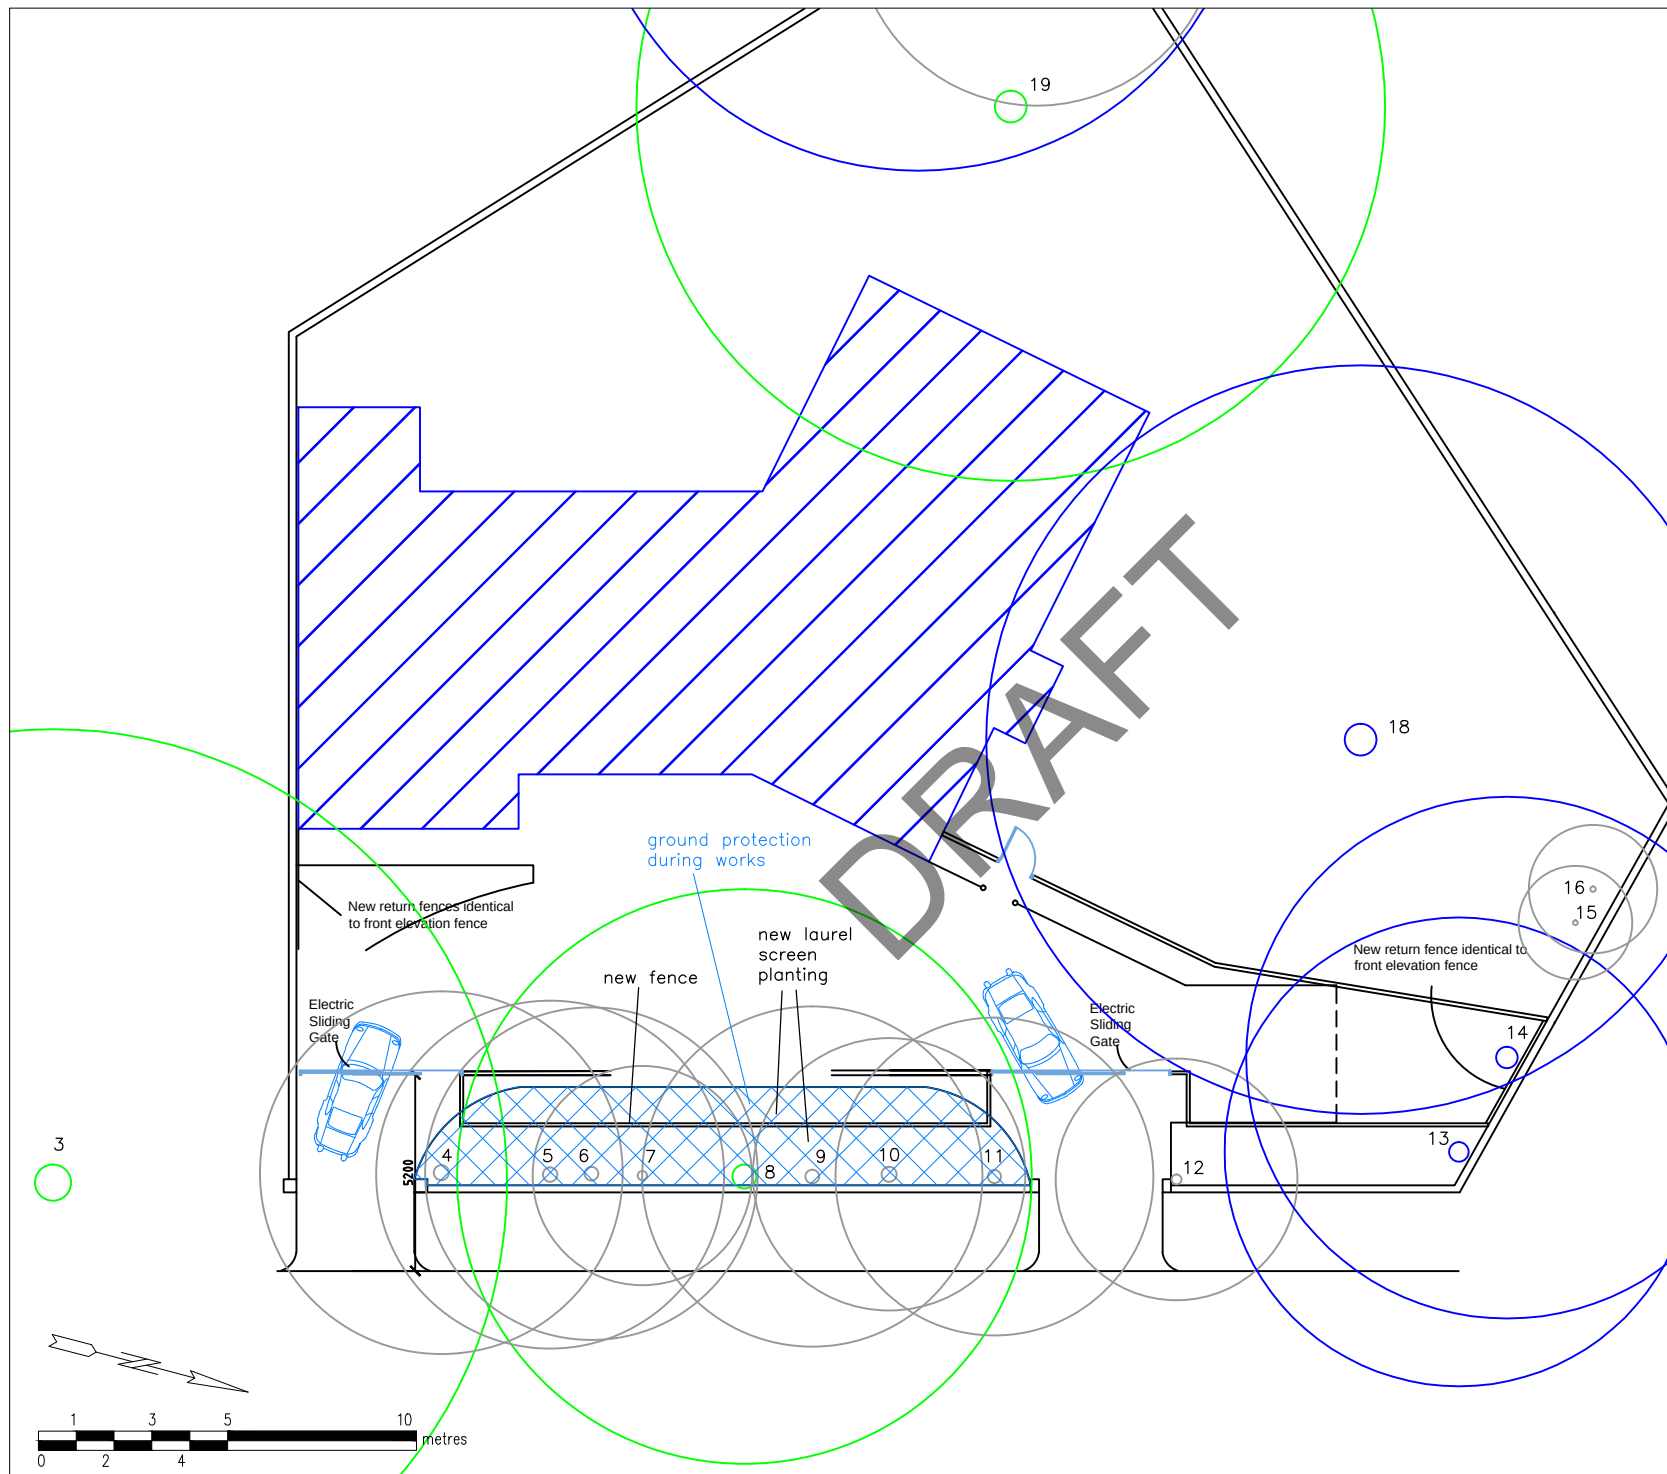

Simon Pryce Arboriculture

Client:

Mr M Saluja

Site:

2 Linksway, Northwood, HA6 2XB

Title:

Trees and proposed fence and gates proposed layout

Date: 9 January 2018

Ref: 17/115

Rev:

Scale: 1:200 at A4

CP House,
Otterspool Way,
Watford,
WD25 8HP

tel 01923 467600

info@simonpryce.co.uk

www.simonpryce.co.uk

Original drawing:

Simon Hands and Associates

Root protection areas [RPAs] are colour coded according to retention category from BS5837:2012, Trees in relation to demolition, design and construction:

A = green


B = blue

C = grey

U = red - dashed - also used to denote dead trees with no RPA

Tree protection = mid blue

Crown spreads = mid green

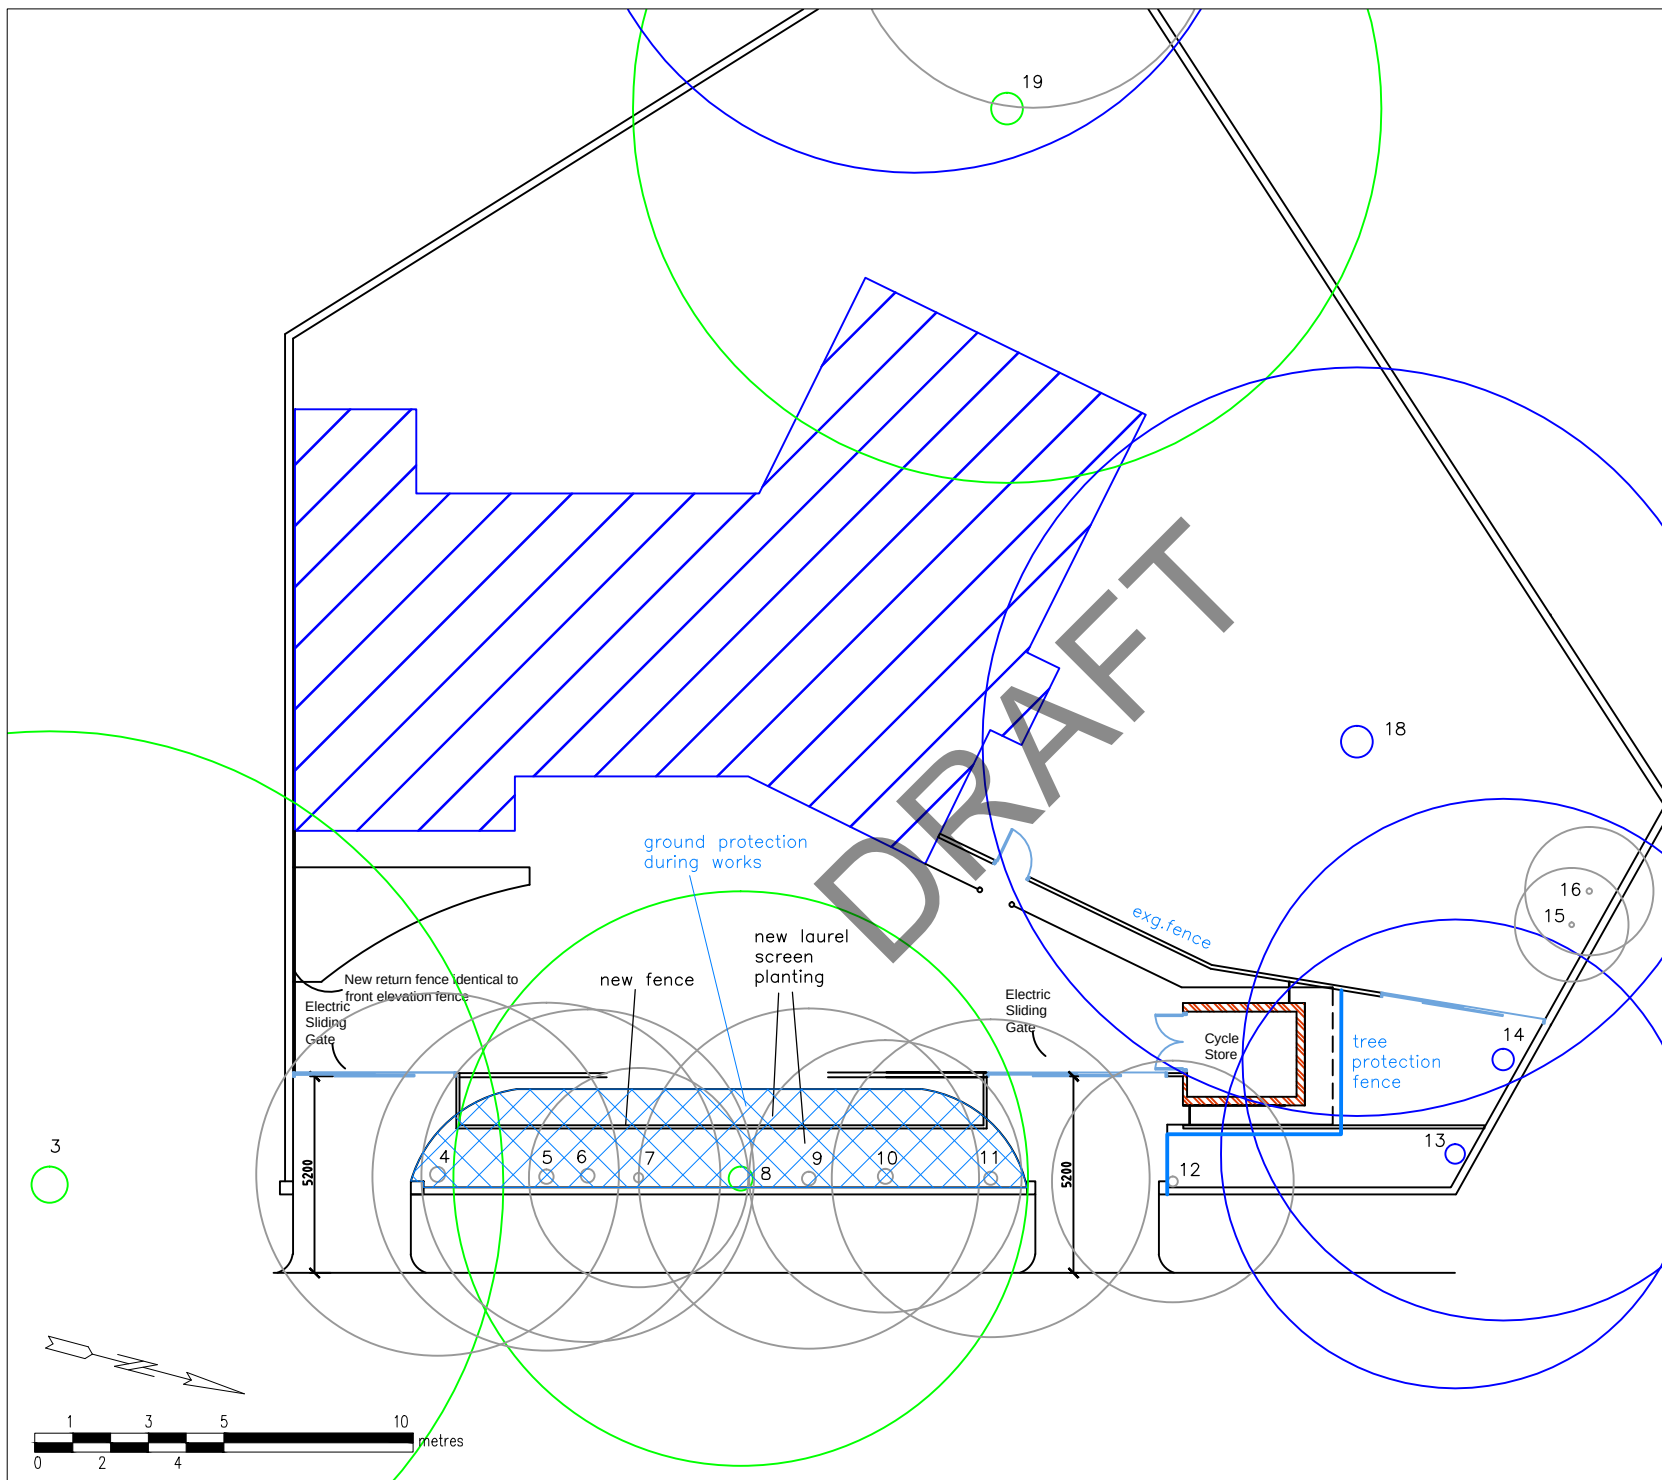

Simon Pryce Arboriculture

Client:
Mr M Saluja

Site:
2 Linksway, Northwood, HA6 2XB

Title:
Trees and proposed fence, gates and cycle store - proposed layout

Date: 9 January 2018

Ref: 17/115

Rev:

Scale: 1:200 at A4

CP House,
Otterspool Way,
Watford,
WD25 8HP
tel 01923 467600
info@simonpryce.co.uk
www.simonpryce.co.uk

Original drawing:
Simon Hands and Associates

Root protection areas [RPAs] are colour coded according to retention category from BS5837:2012. Trees in relation to design, demolition and construction:

A = green

B = blue

C = grey

U = red - dashed - also used to denote dead trees with no RPA

Tree protection = mid blue

Crown spreads = mid green