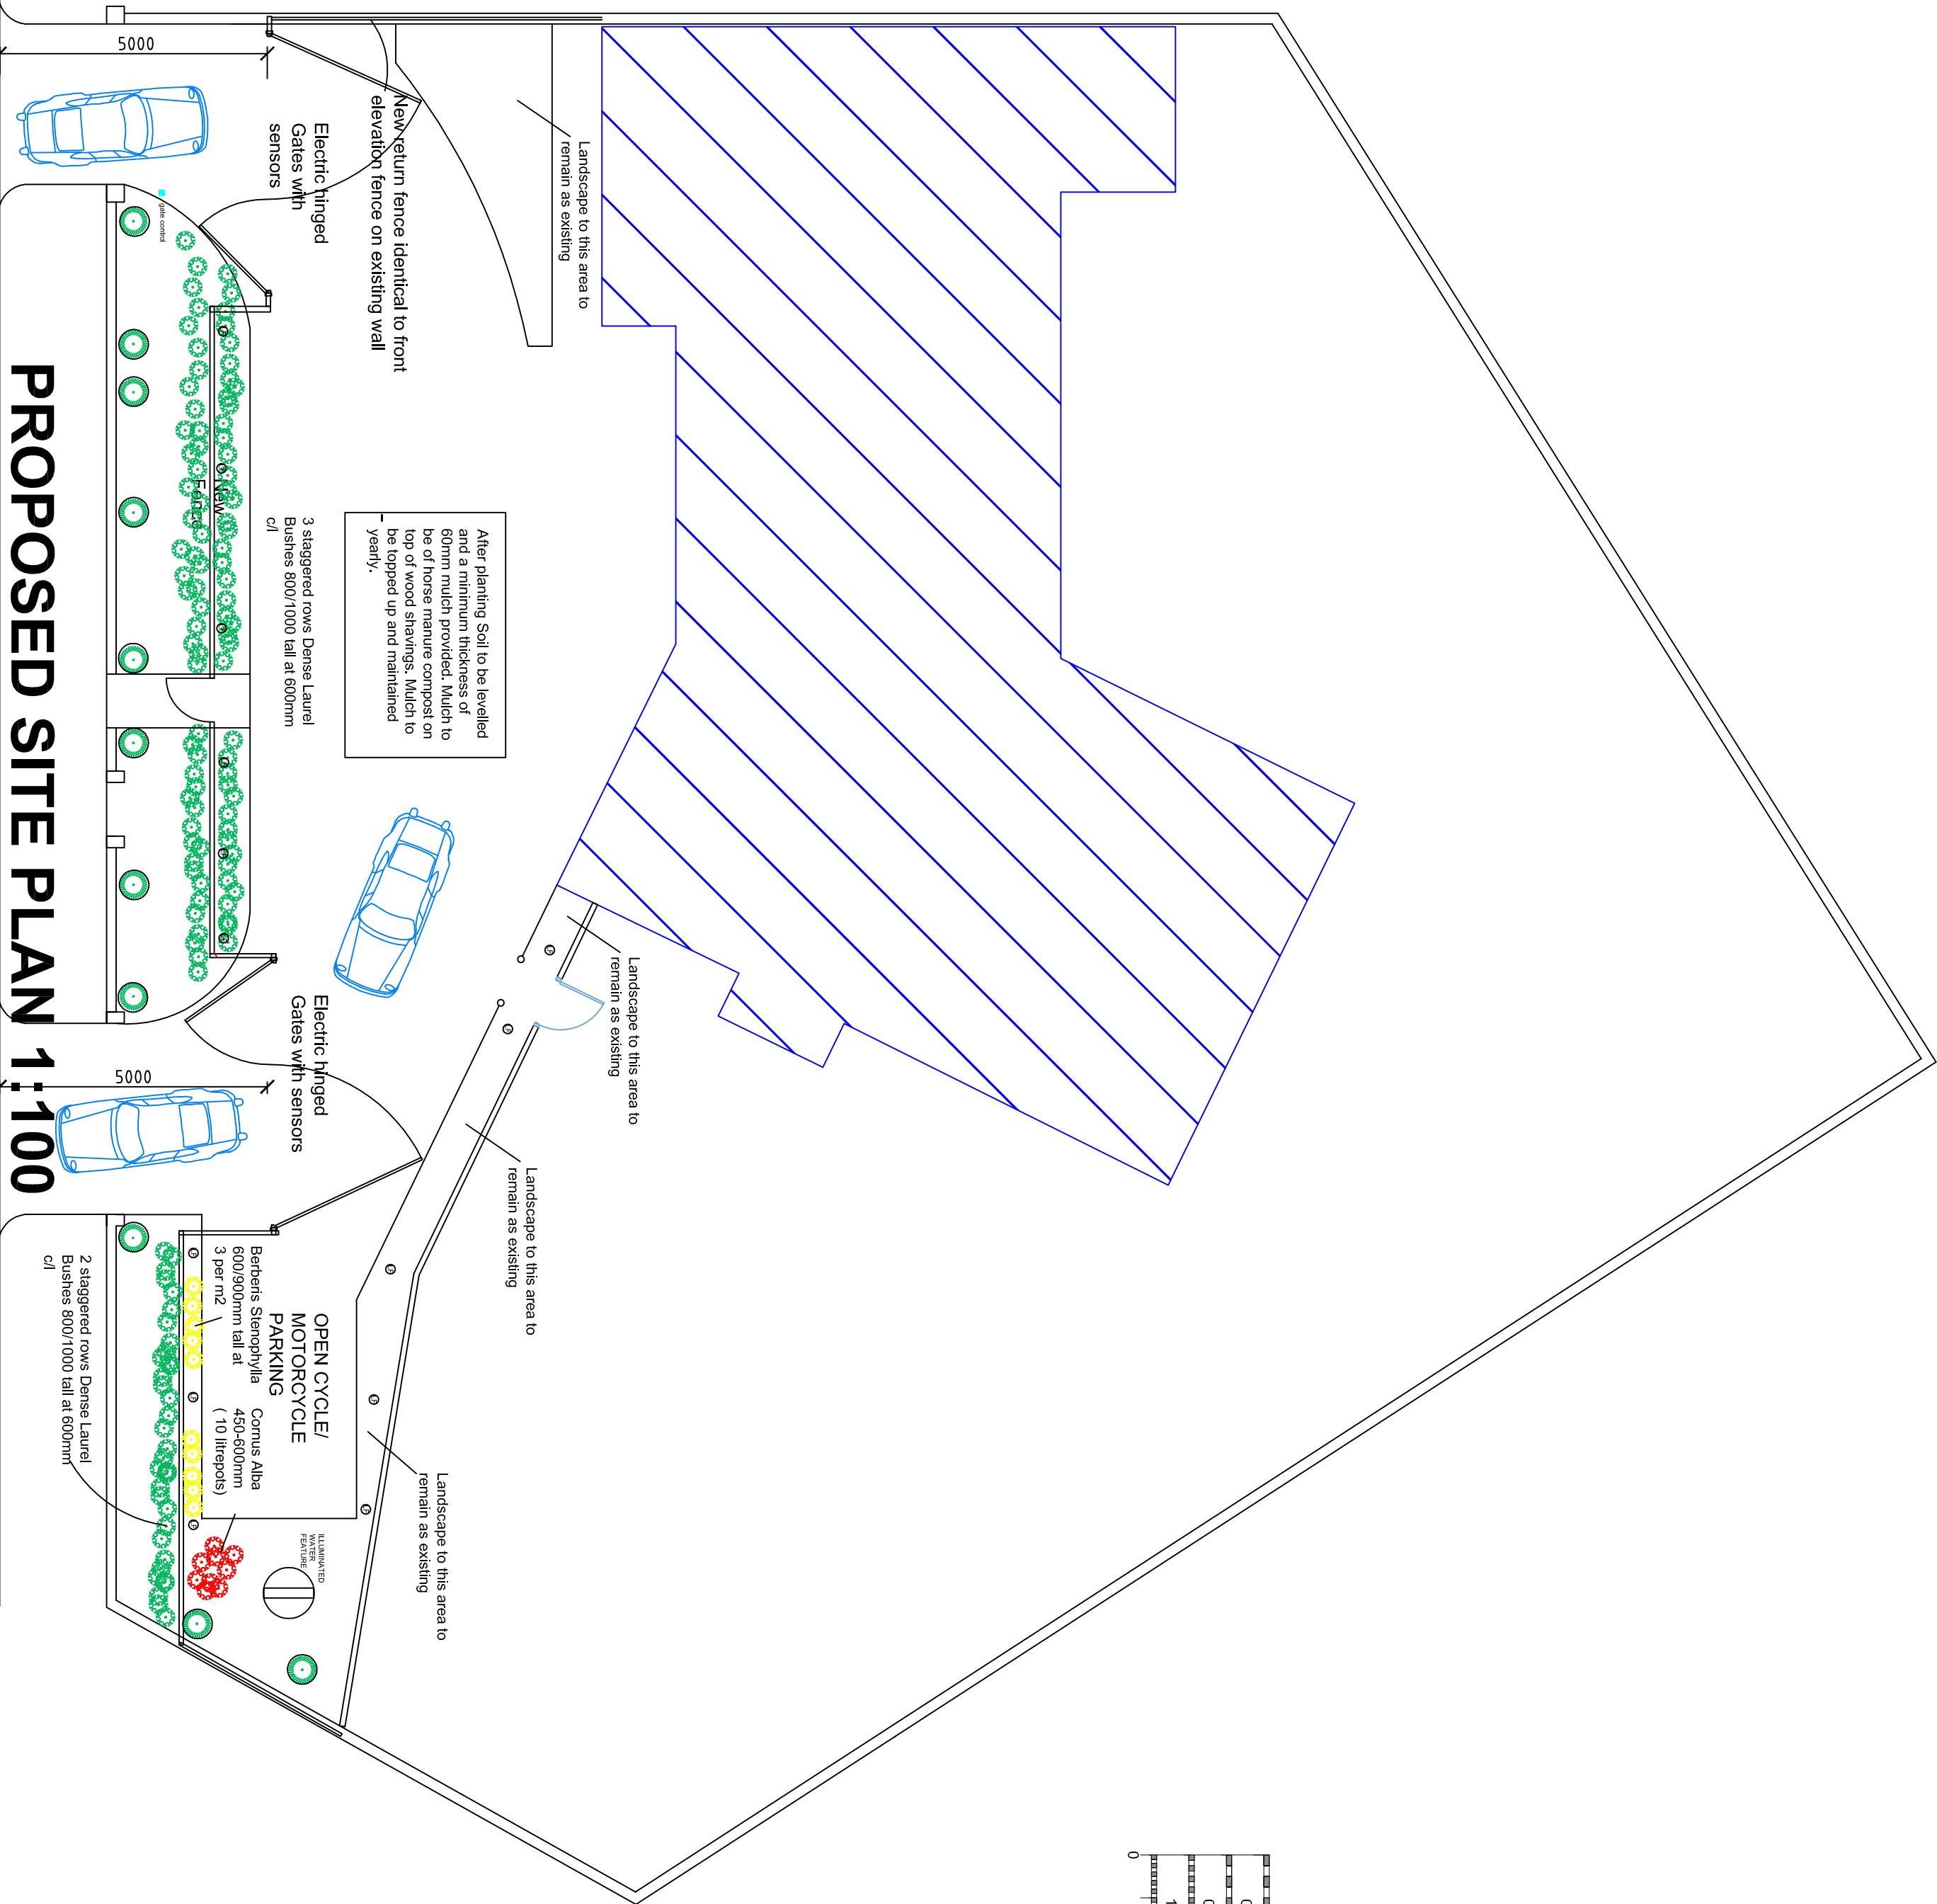
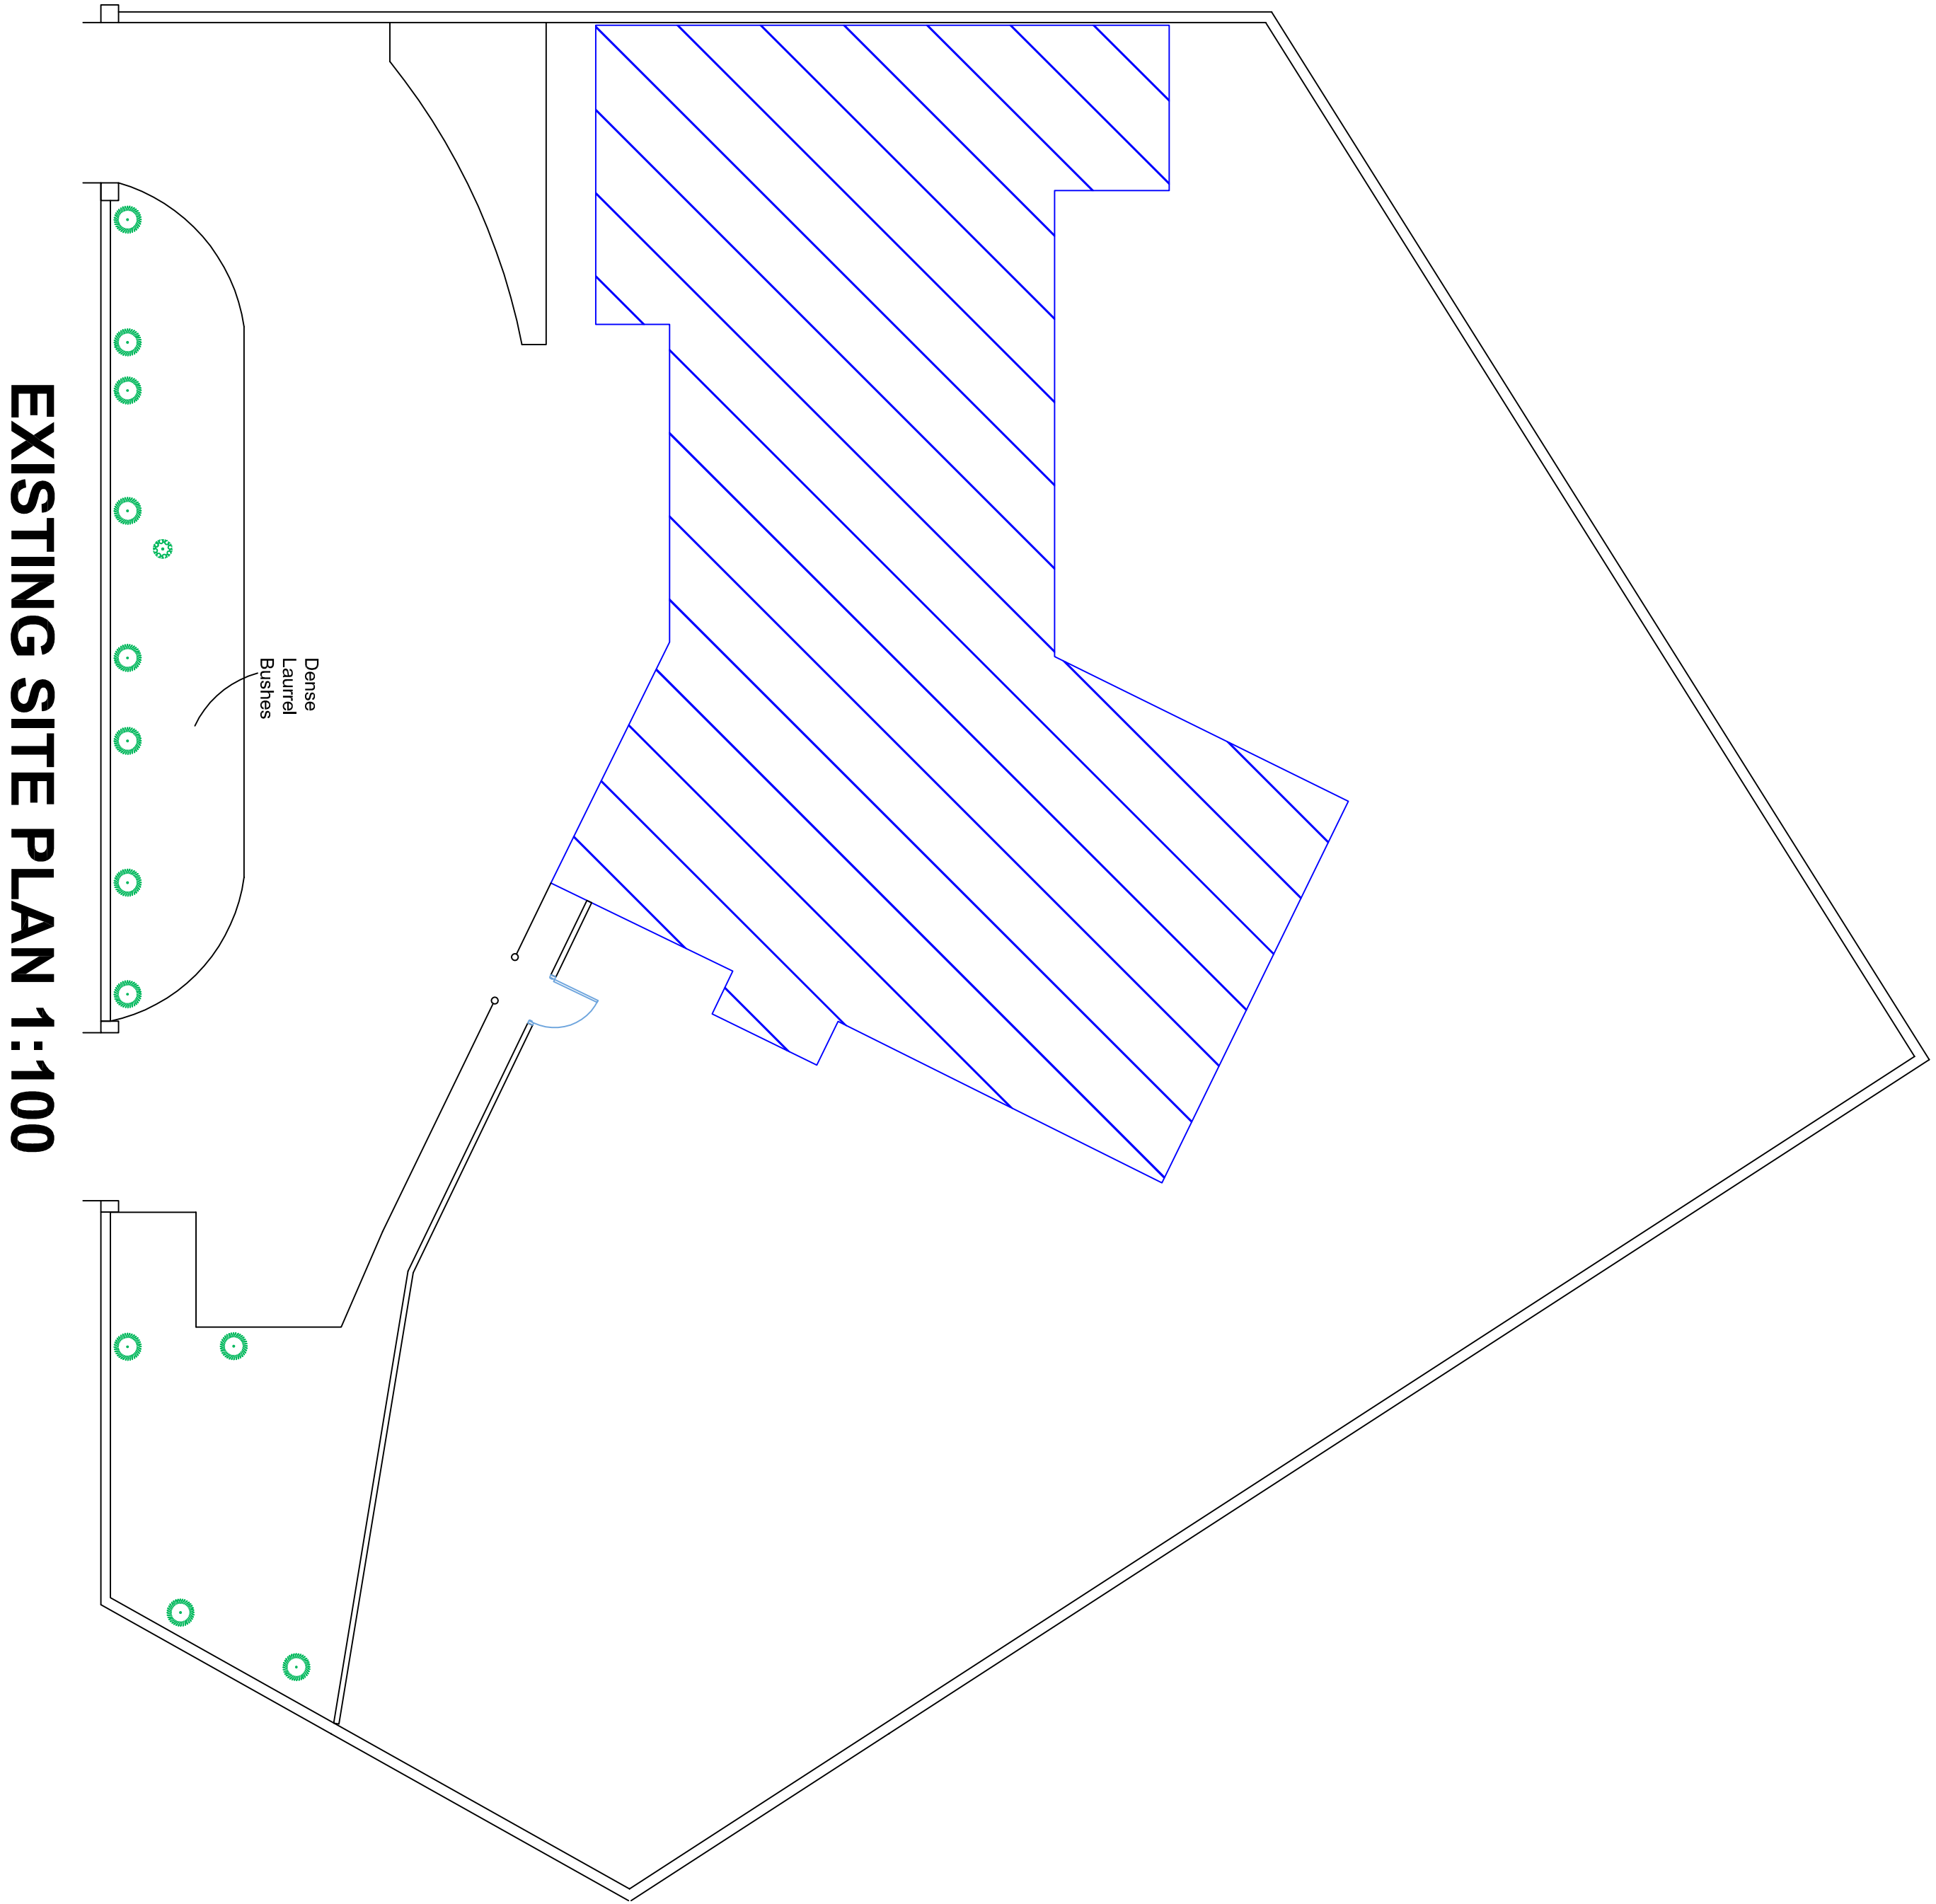


Notes:
All dimensions must be checked on site and not scaled from this drawing

© Copyright

Simon Hands and Associates
Chartered Surveyors & Architects
12 Ratcliffe Road
Greenfield
Middlesex
UB8 9DN
Tel: 020 8575 6969
Fax: 020 8575 8866
email: enquiries@shandsassociates.co.uk

Client
Mr & Mrs Saluja


Job Title
Proposed new front garden fence & Cycle Store
2 Linksway
Northwood
HA6 2XB

Drawing Title
Existing & Proposed Plans & Elevations LANDSCAPE

Scale
1:50, 1:100, 1:1250
A1
Date
JUN 17
Drawn By
JW

Job No
2017113
L9
Rev
B

PART ELEVATION OF RETURN FENCE 1:50

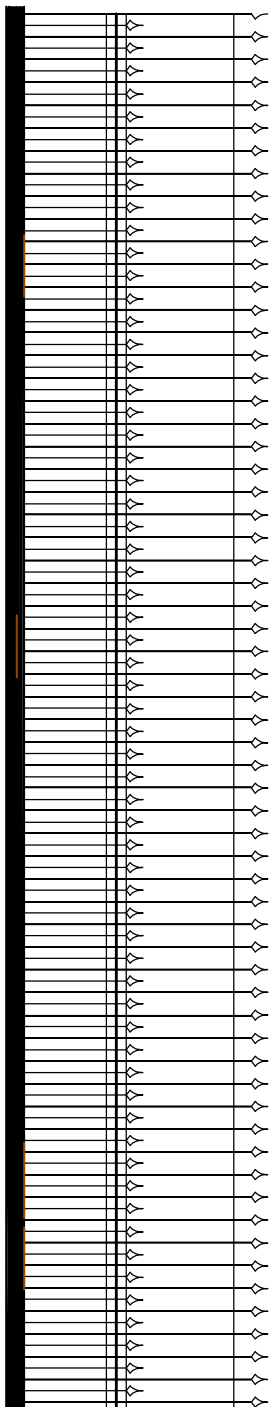

OS MAP 1:1250

