
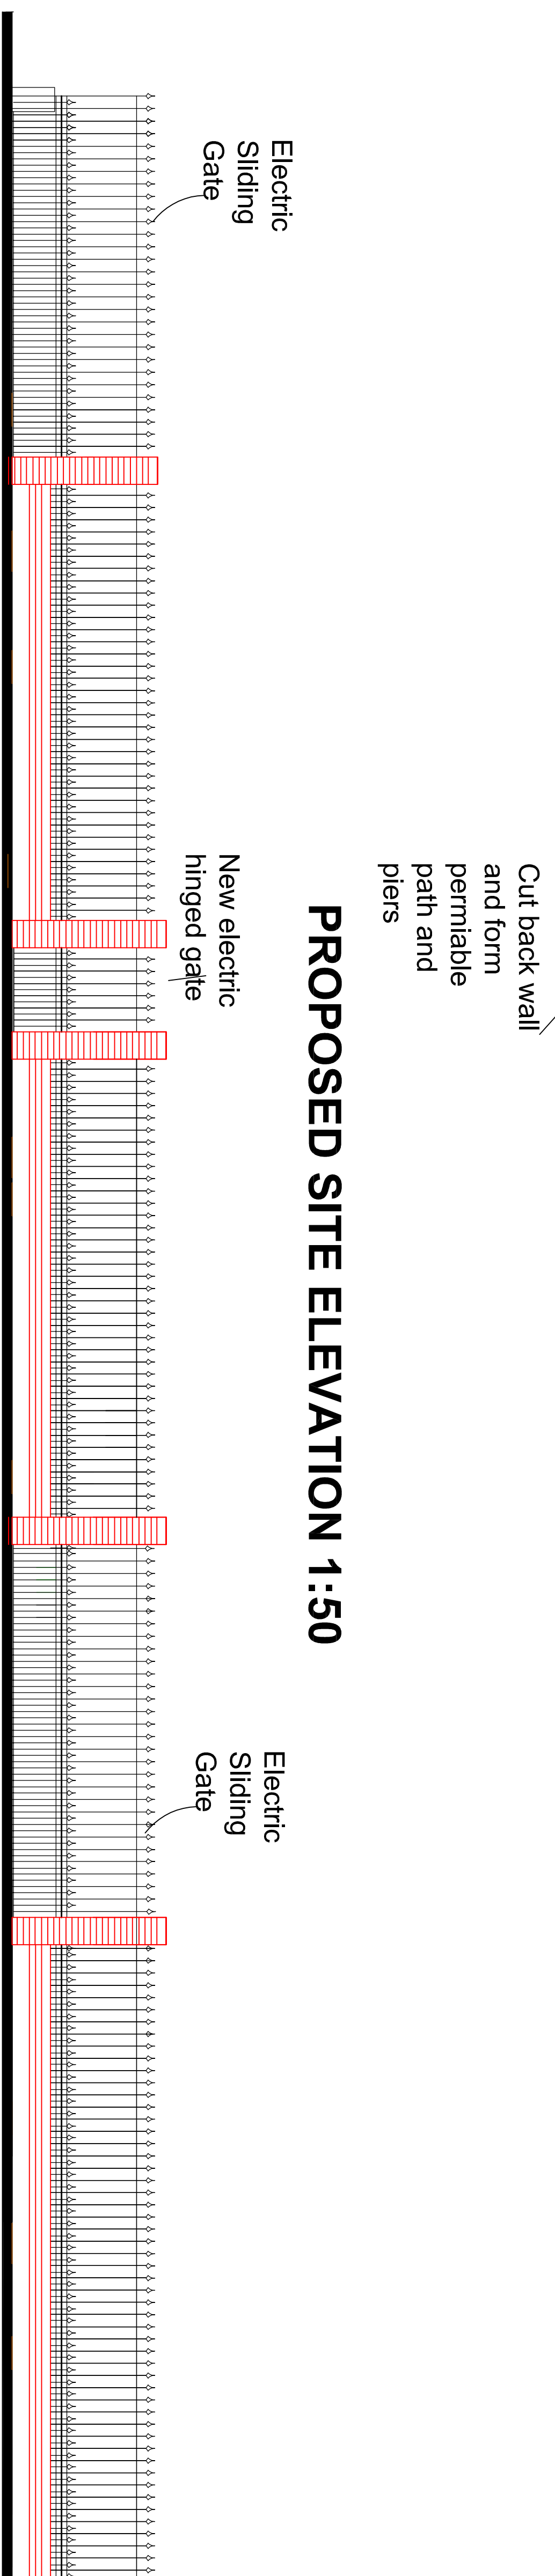
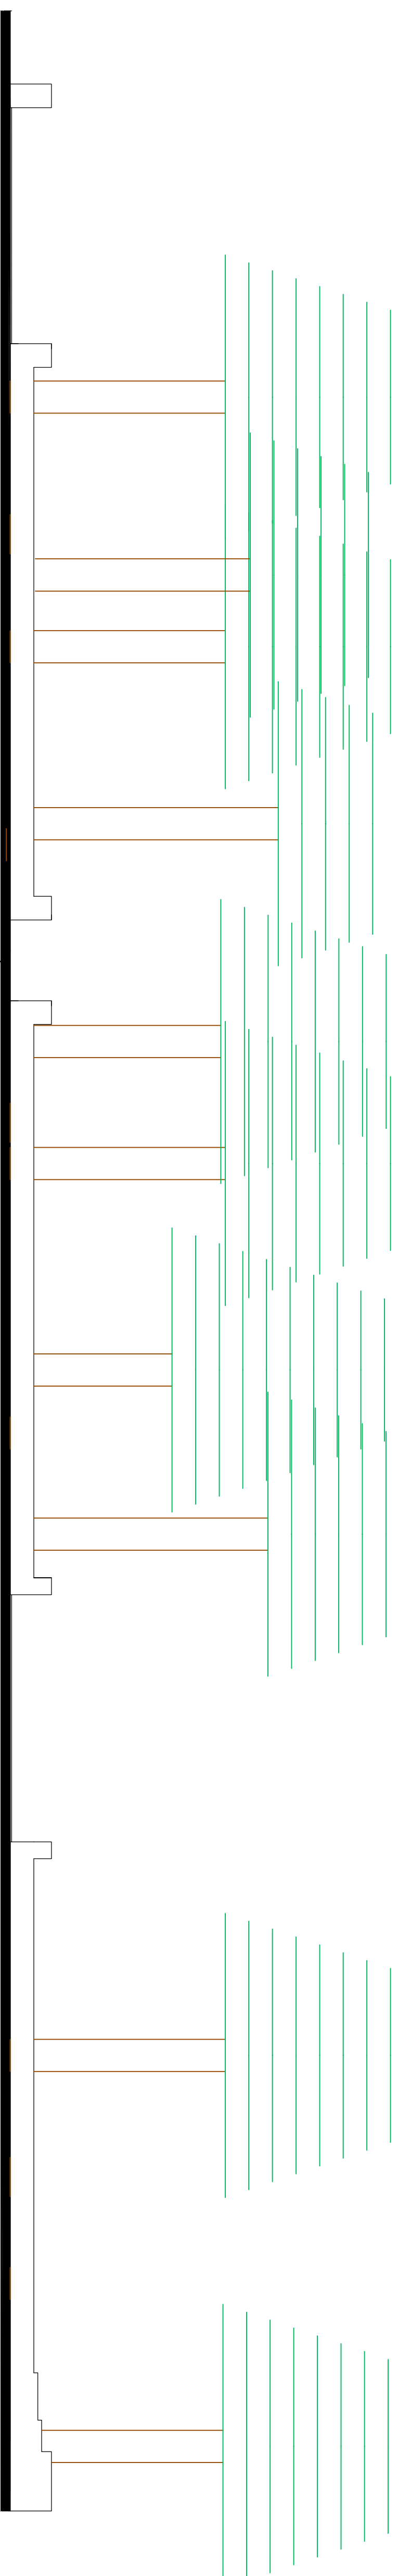
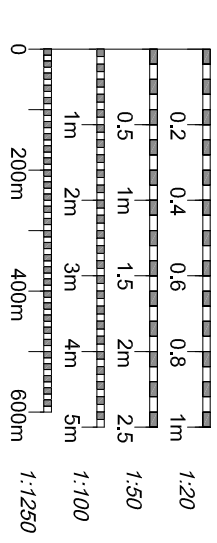


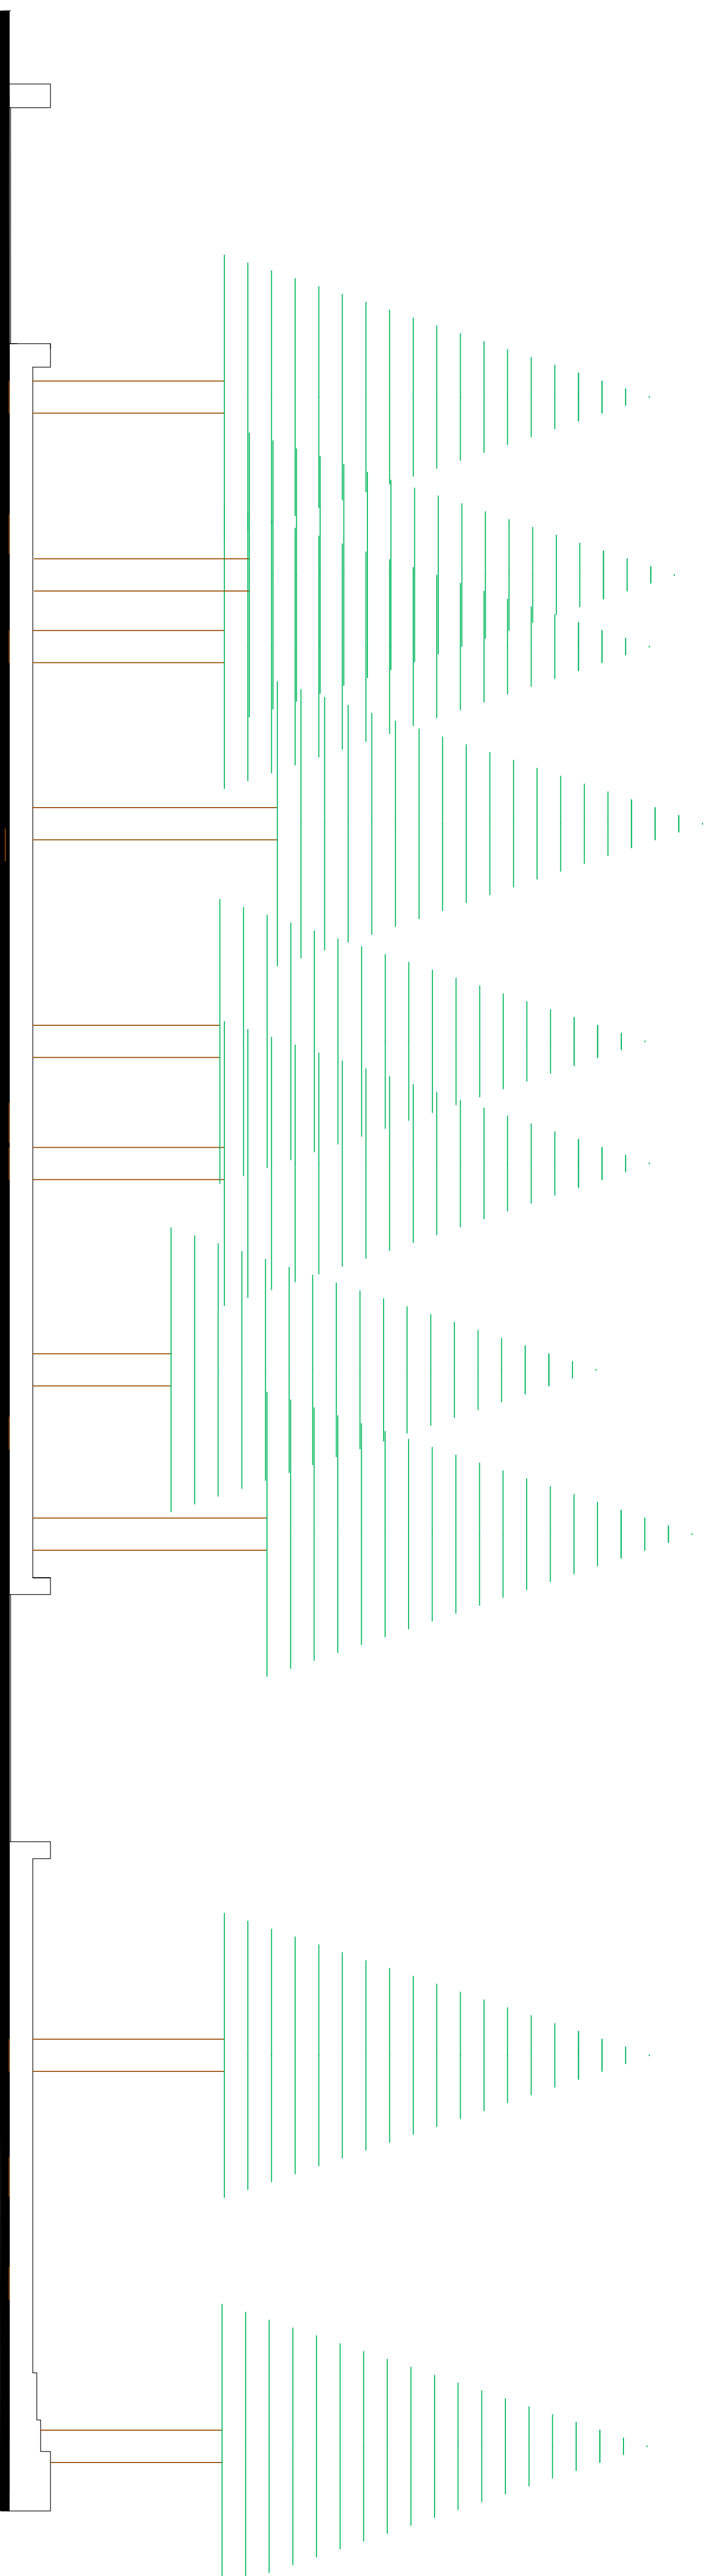

Simon Hands and Associates Chartered Surveyors & Architects 12 Ruffell Road Greenford UB8 9DN Tel 020 8575 5959 Fax 020 8575 8866 email: enquiries@shandsassociates.co.uk	B 24/07/17 Planning revisions	ce
	A 03/07/17 Building Regulation revisions	jh
Client Mr & Mrs Sahla	Job Title Proposed new front garden fence	
Existing Title Existing & Proposed Elevations	Scale 1:50	Paper Size A1
Date Jun 17	Drawn By JW	
Job No 2017/13	Drawn By JW	Rev 101

Simon Hands and Associates Chartered Surveyors & Architects 12 Ruffin Road Greenford UB8 9DN Tel 020 8575 5959 Fax 020 8575 8866 email: enquiries@shandsassociates.co.uk	Mr & Mrs Sahla Client	Job Title Proposed new front garden fence 2 Linksway Northwood Hillingdon HA6 2XB	Existing Title Existing & Proposed Elevations	Scale 1:50	Paper Size A1	Date Jun 17	Drawn By JW	Job No 2017/13	Job Title 101	Rev
	B 24/07/17 Planning revisions	A 03/07/17 Bulding Regulation revisions	Rev JW							