

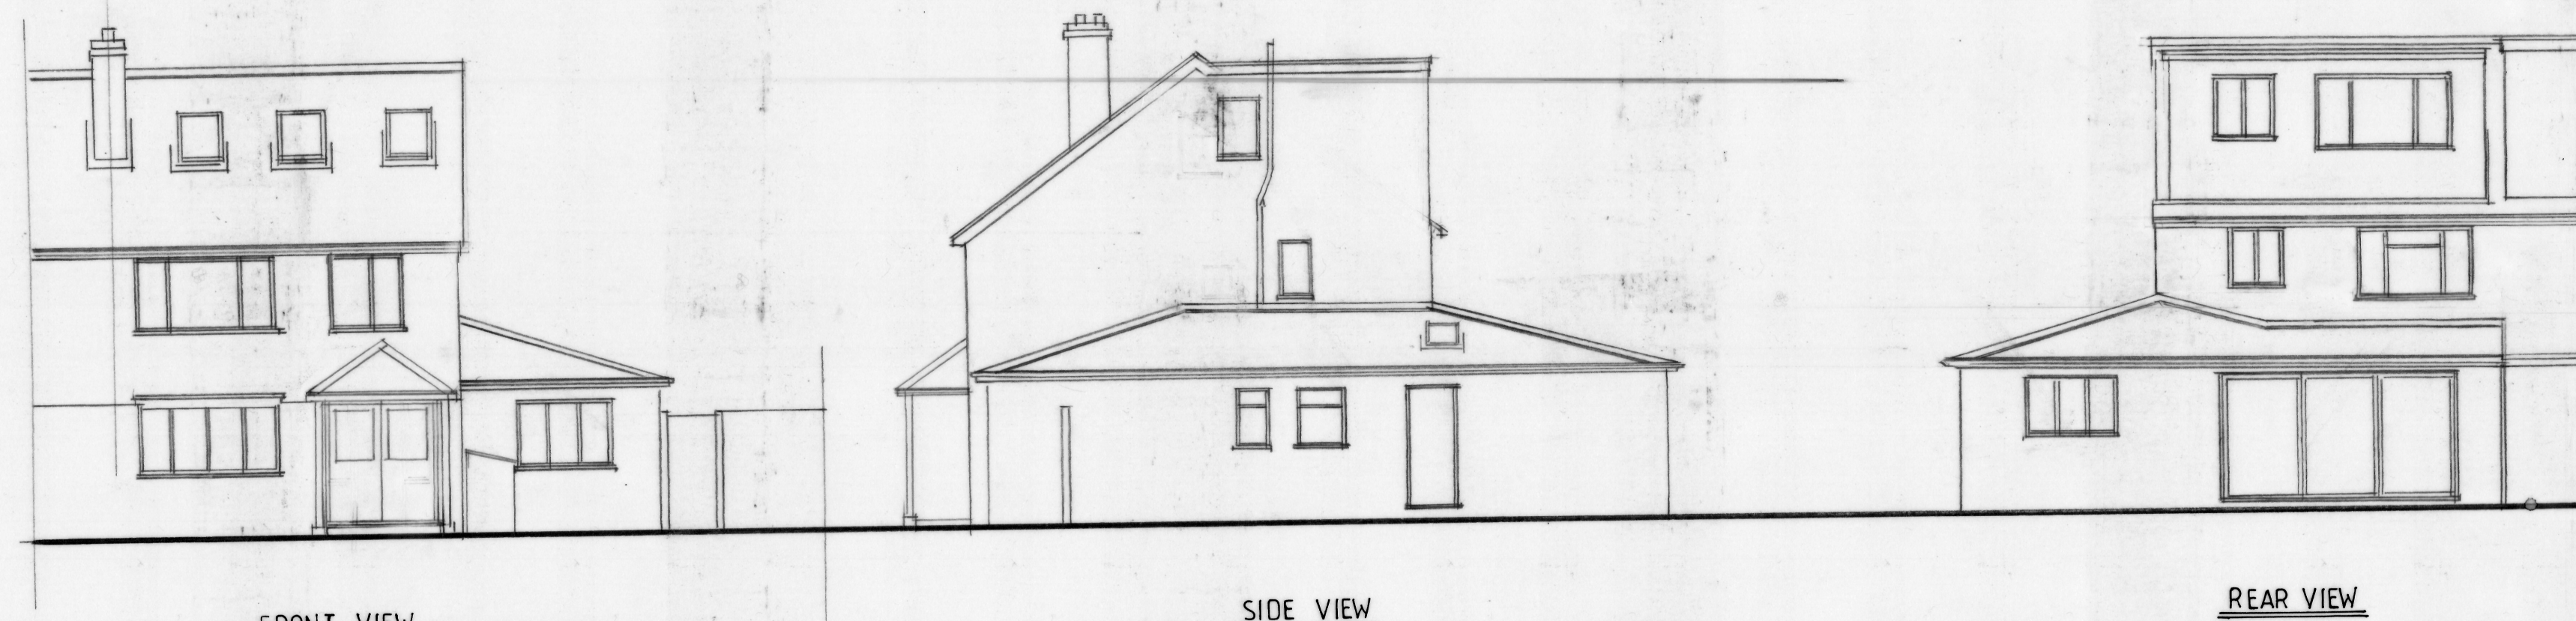
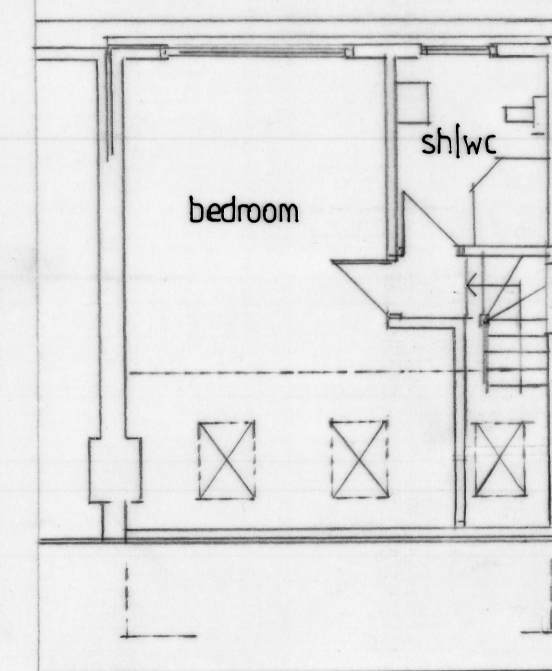
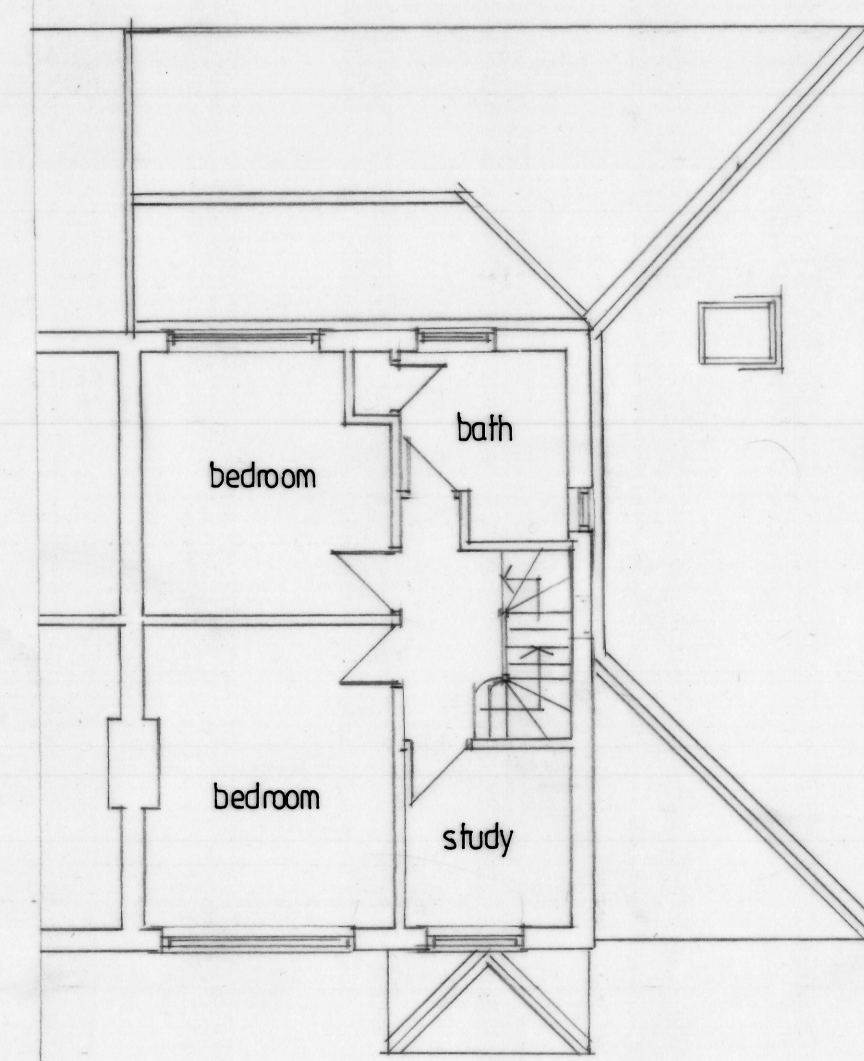
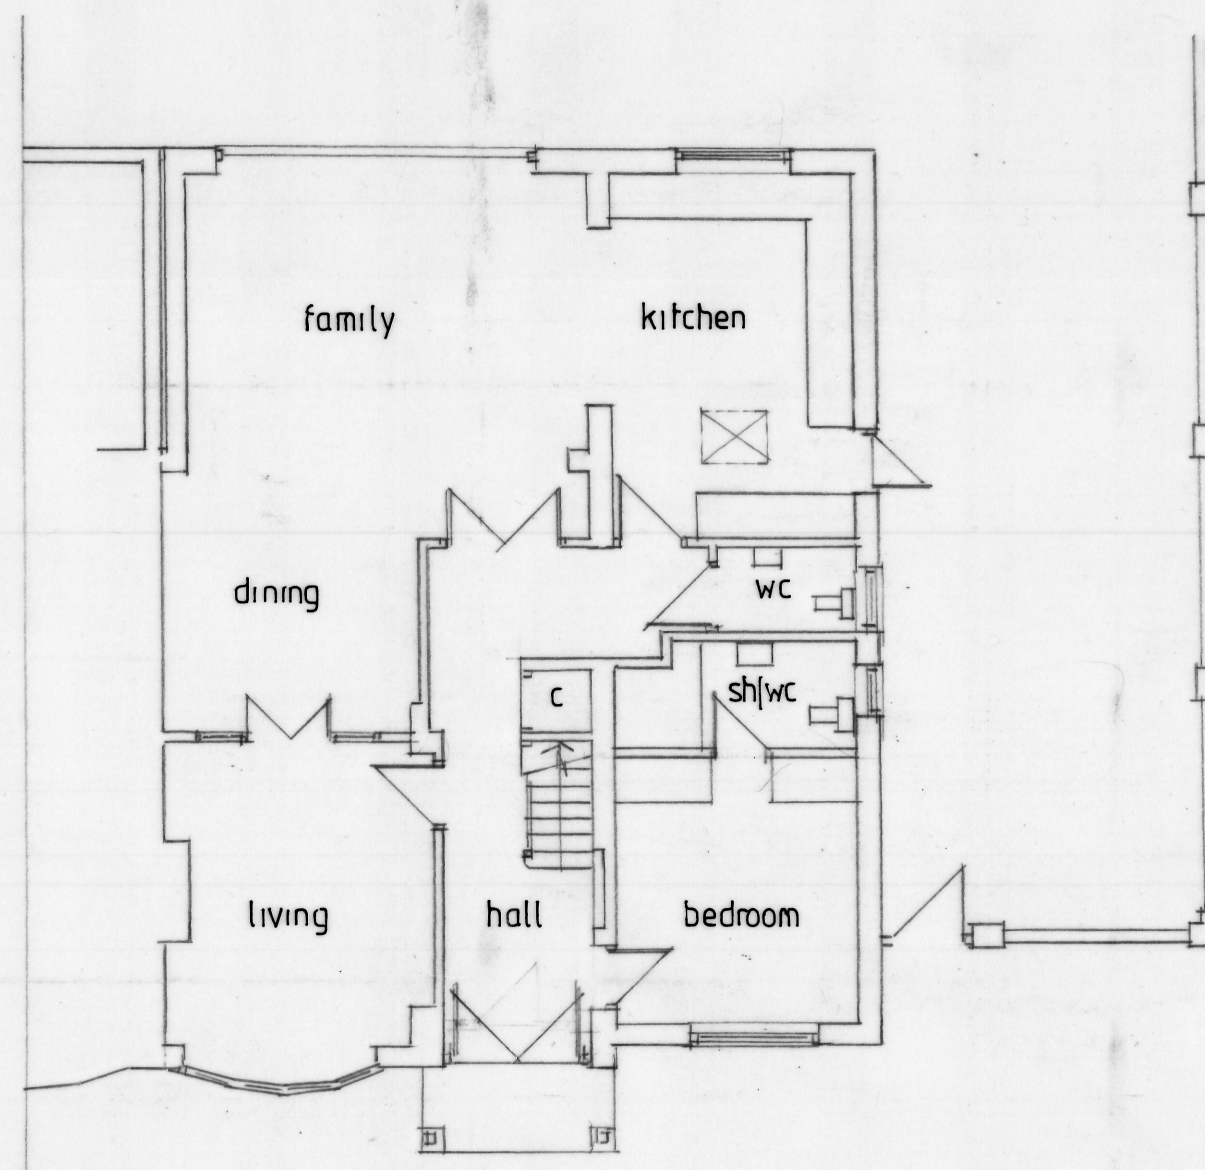
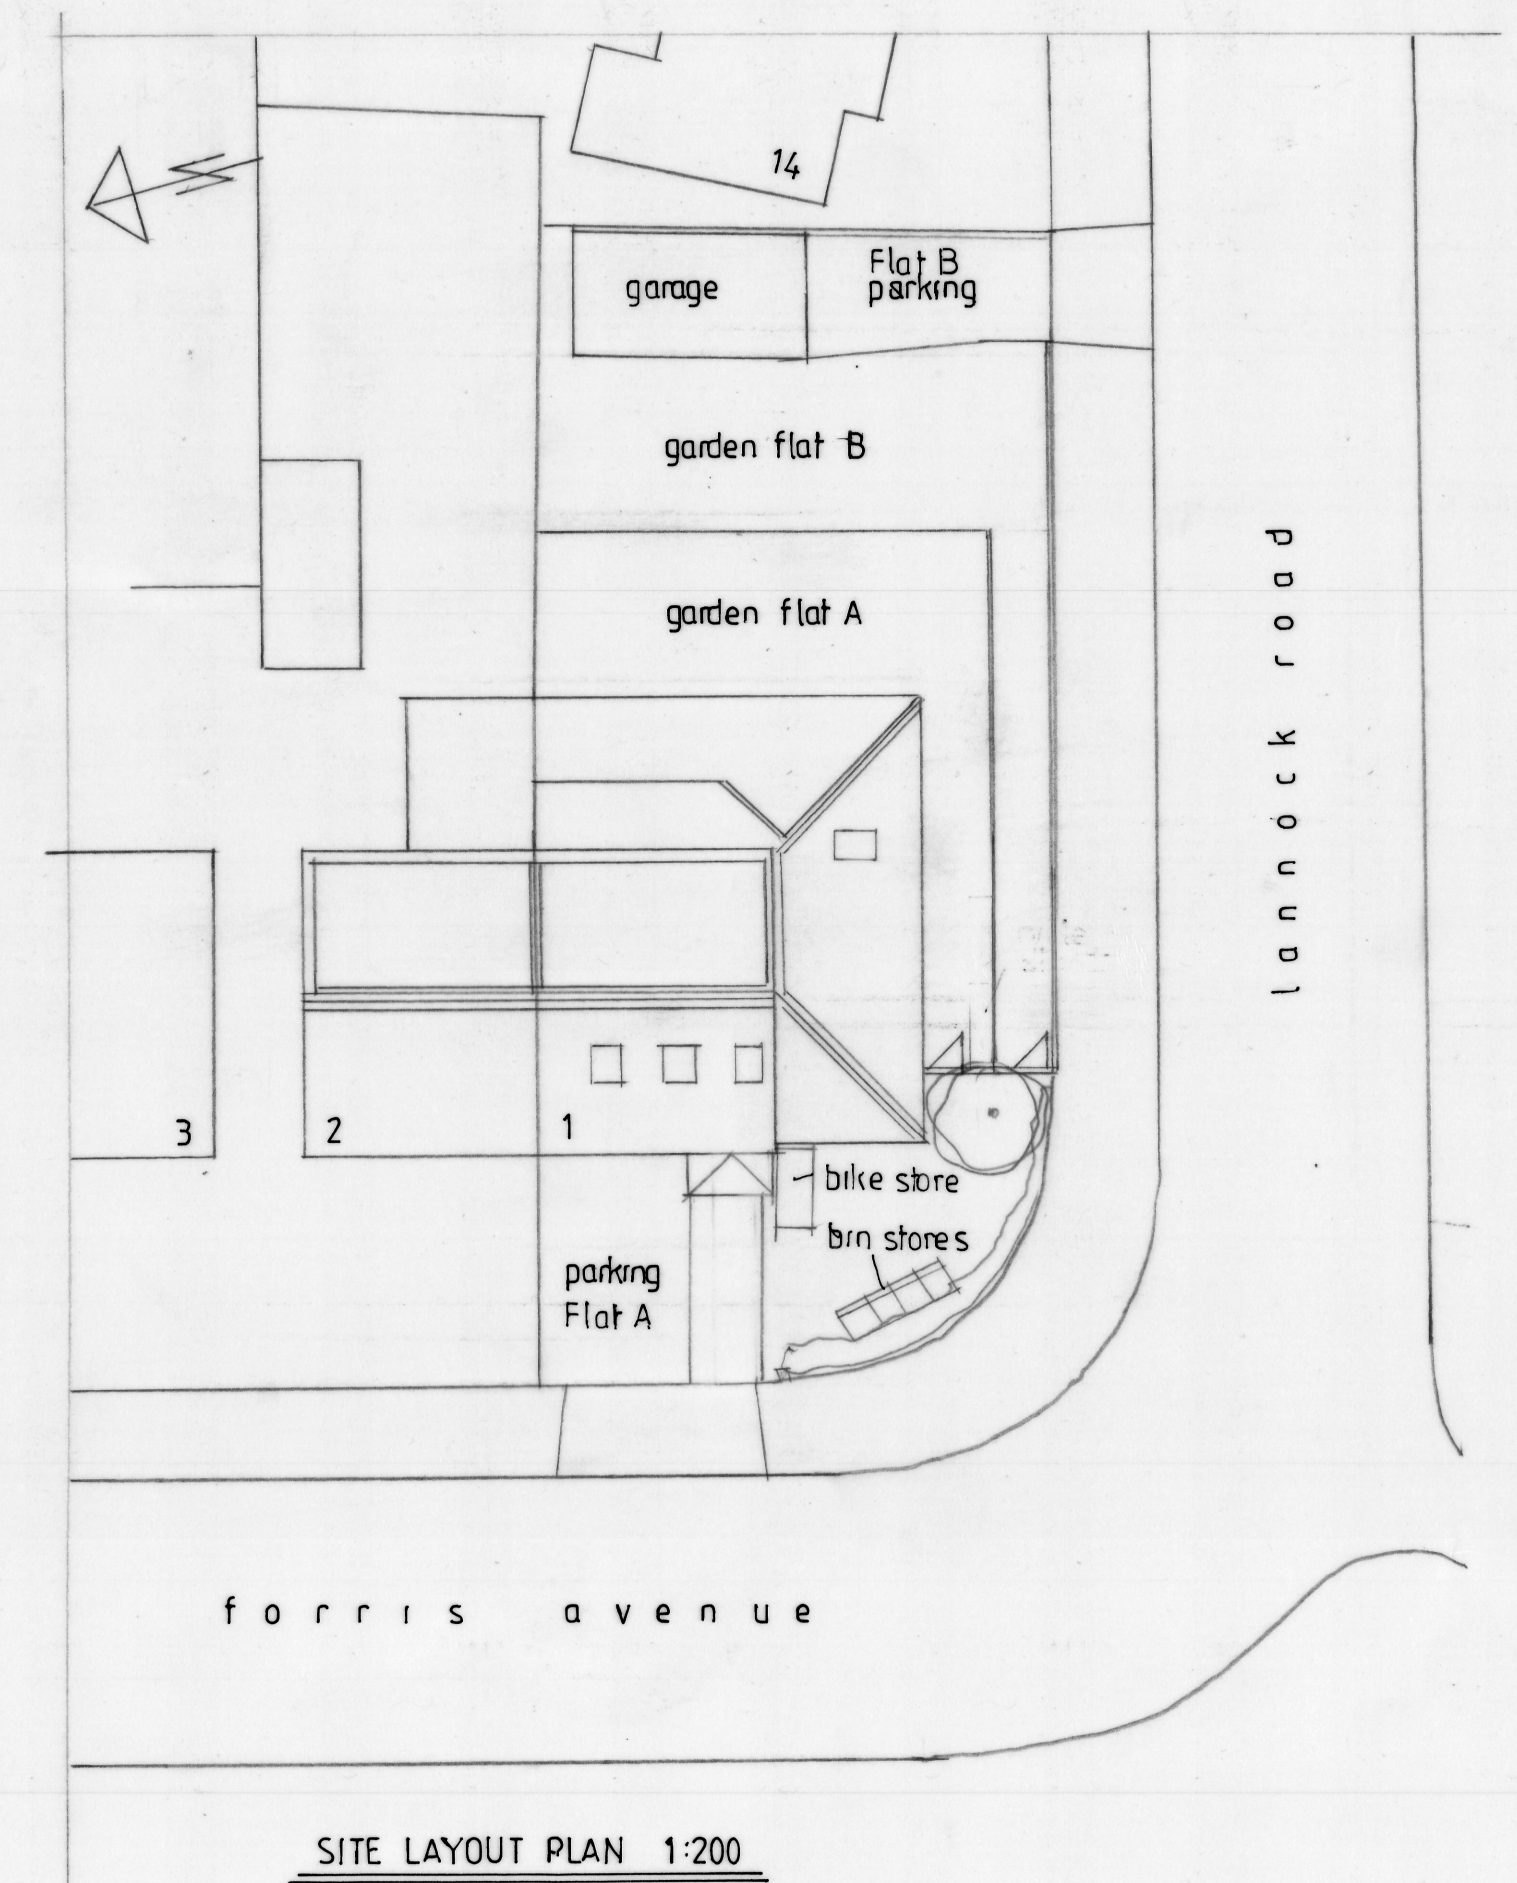
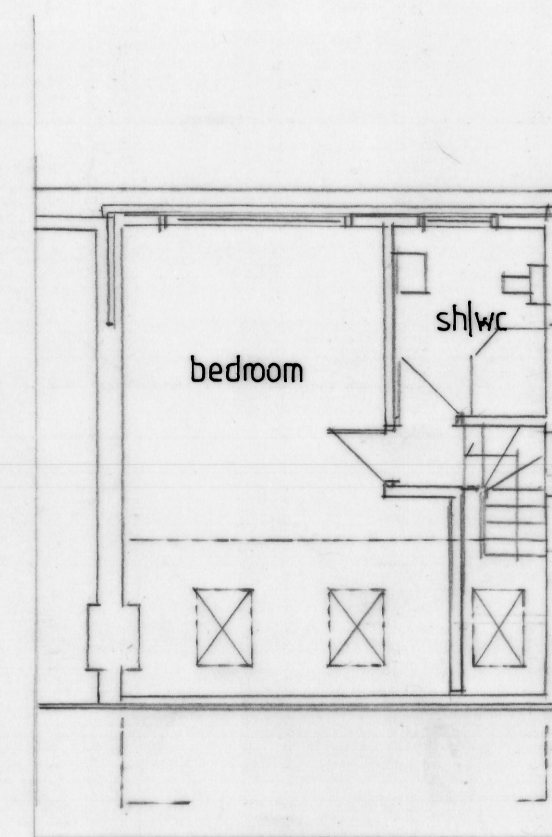


EXISTING ELEVATIONS

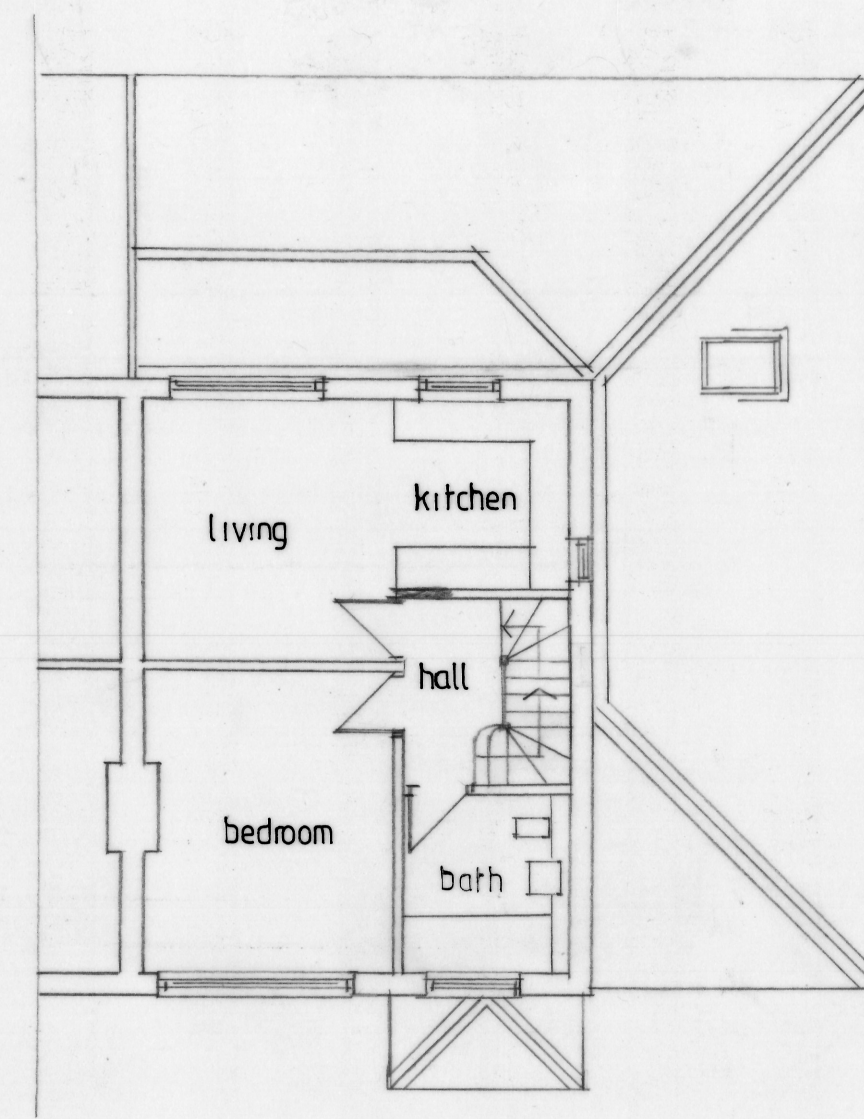

PROPOSED ELEVATIONS

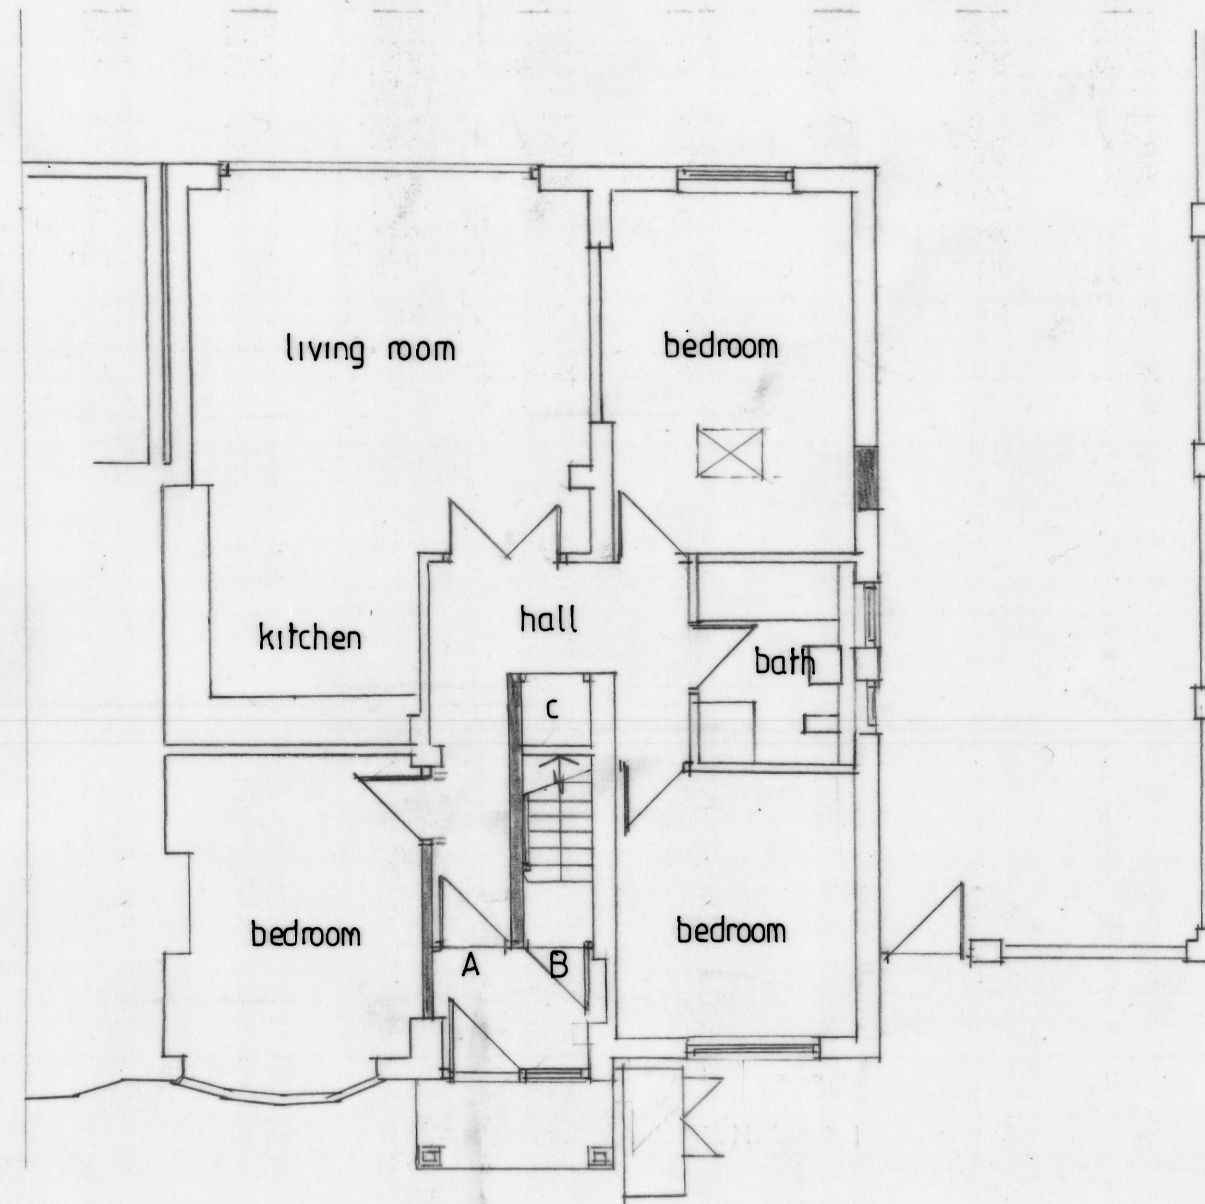

homeplans

Church Gardens, Church Hill, Harefield, Middlesex UB9 6DU

T: 01895 822488
E: patrick@homeplansharefield.com
W: www.homeplansharefield.com

CLIENT: MR M VIRDI

PROJECT: 1 FORRIS AVENUE
HAYES

TITLE: DESIGN PROPOSAL - CONVERSION
PLANS & ELEVATIONS

DRG NO:
2232/1

DATE:
DEC. 2025

SCALE:
1:100 | 1: 200 AT A1

DRAWN:

A

