



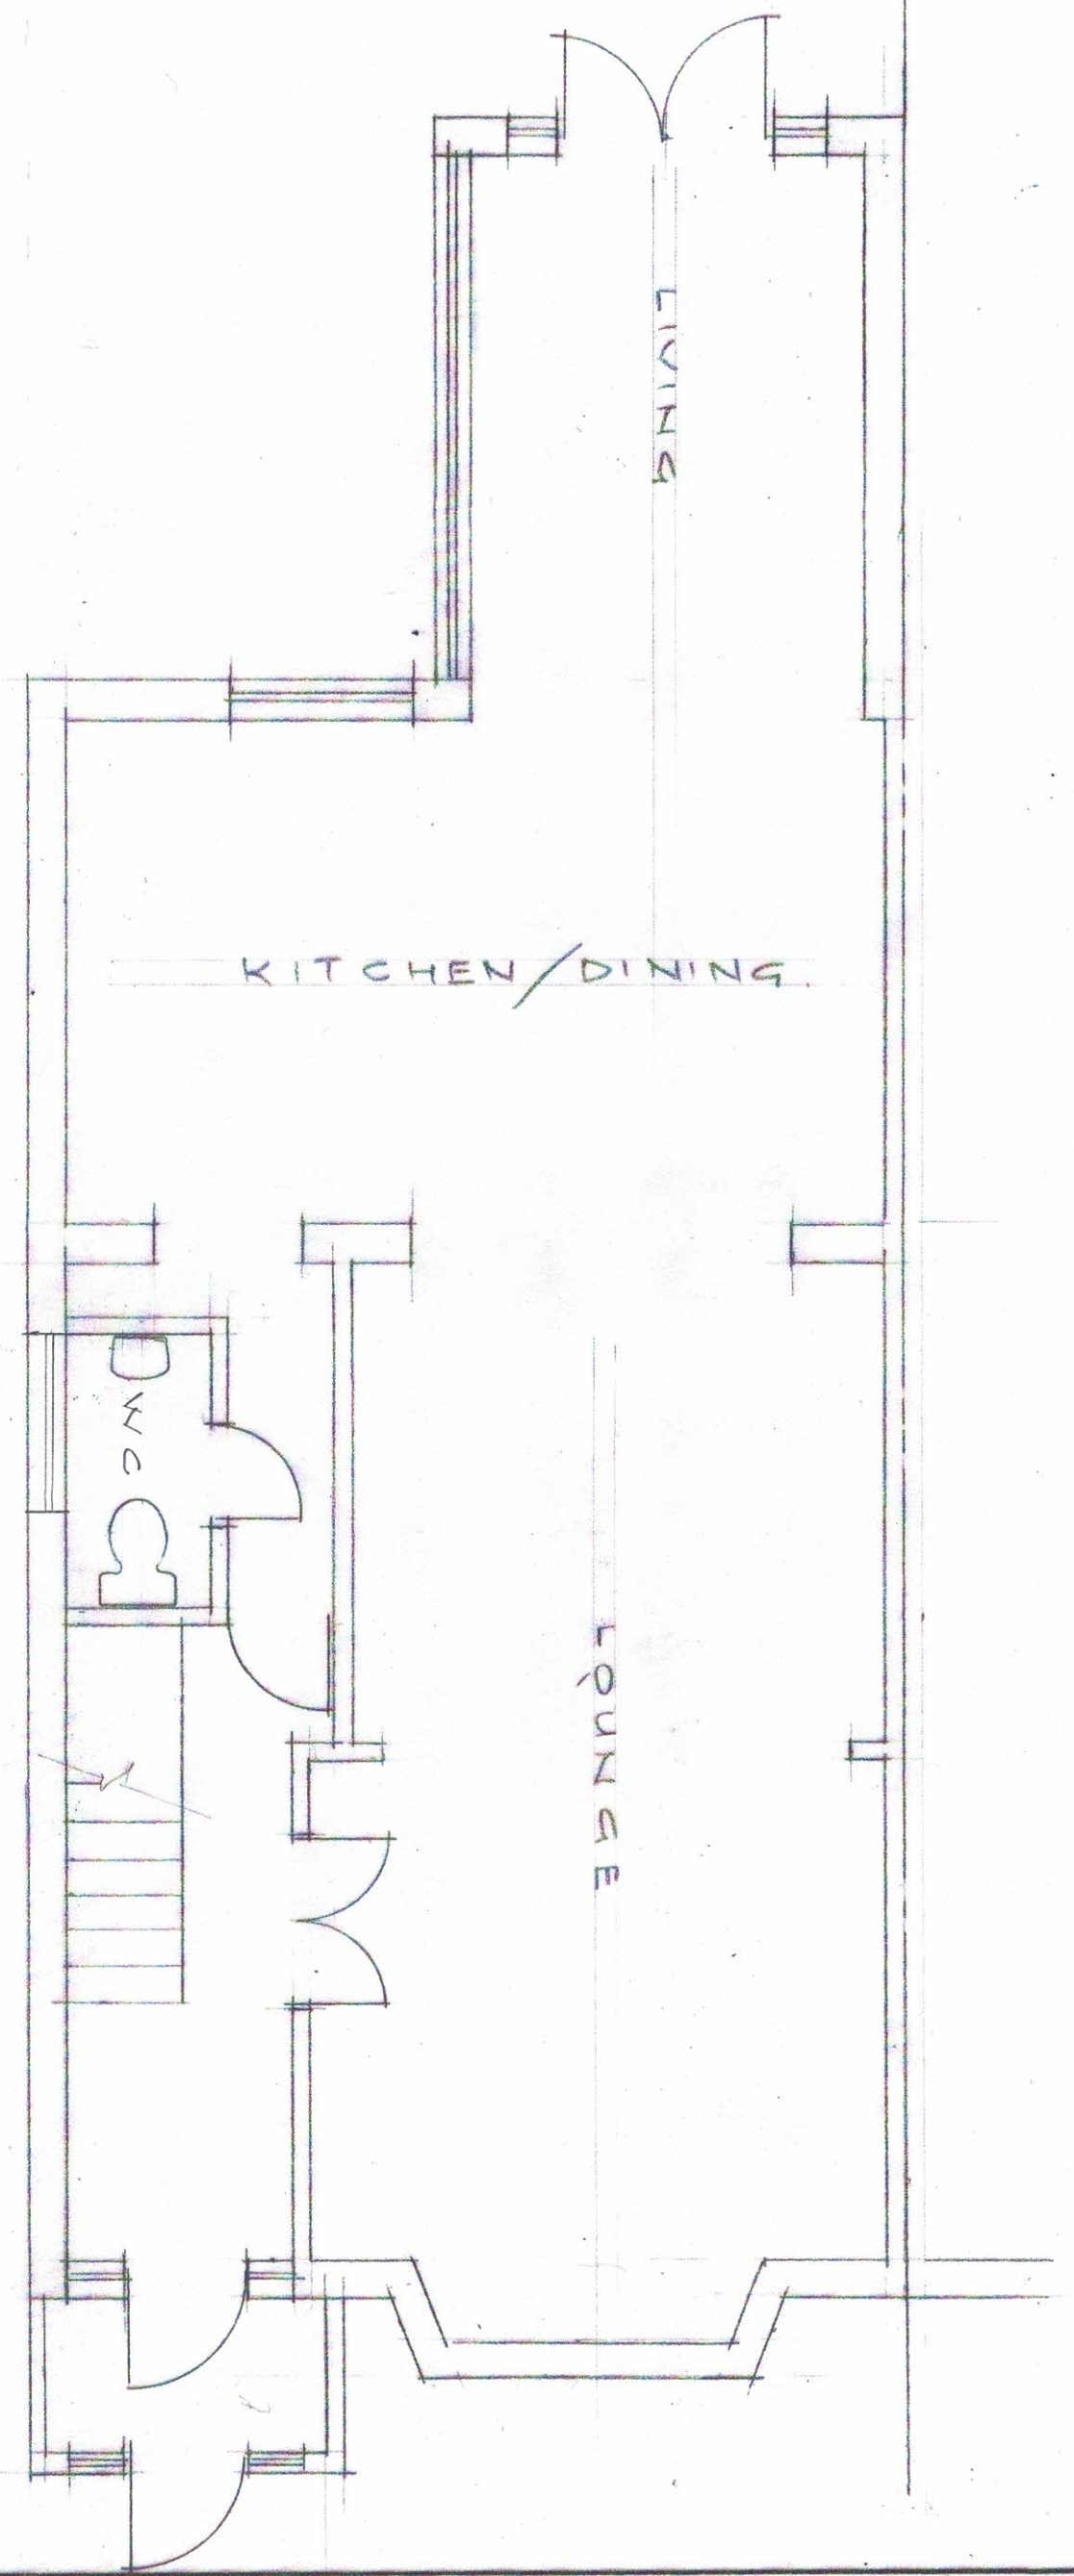


GROUND FLOOR (EXISTING)

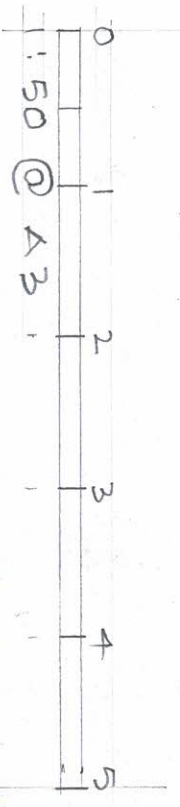

SINGLE STOREY SIDE AND REAR EXTENSION  
71 YEADING LAKE HAYES

Kuldip Sira  
Building Designs  
Mob: 07966234848

2021/113/01

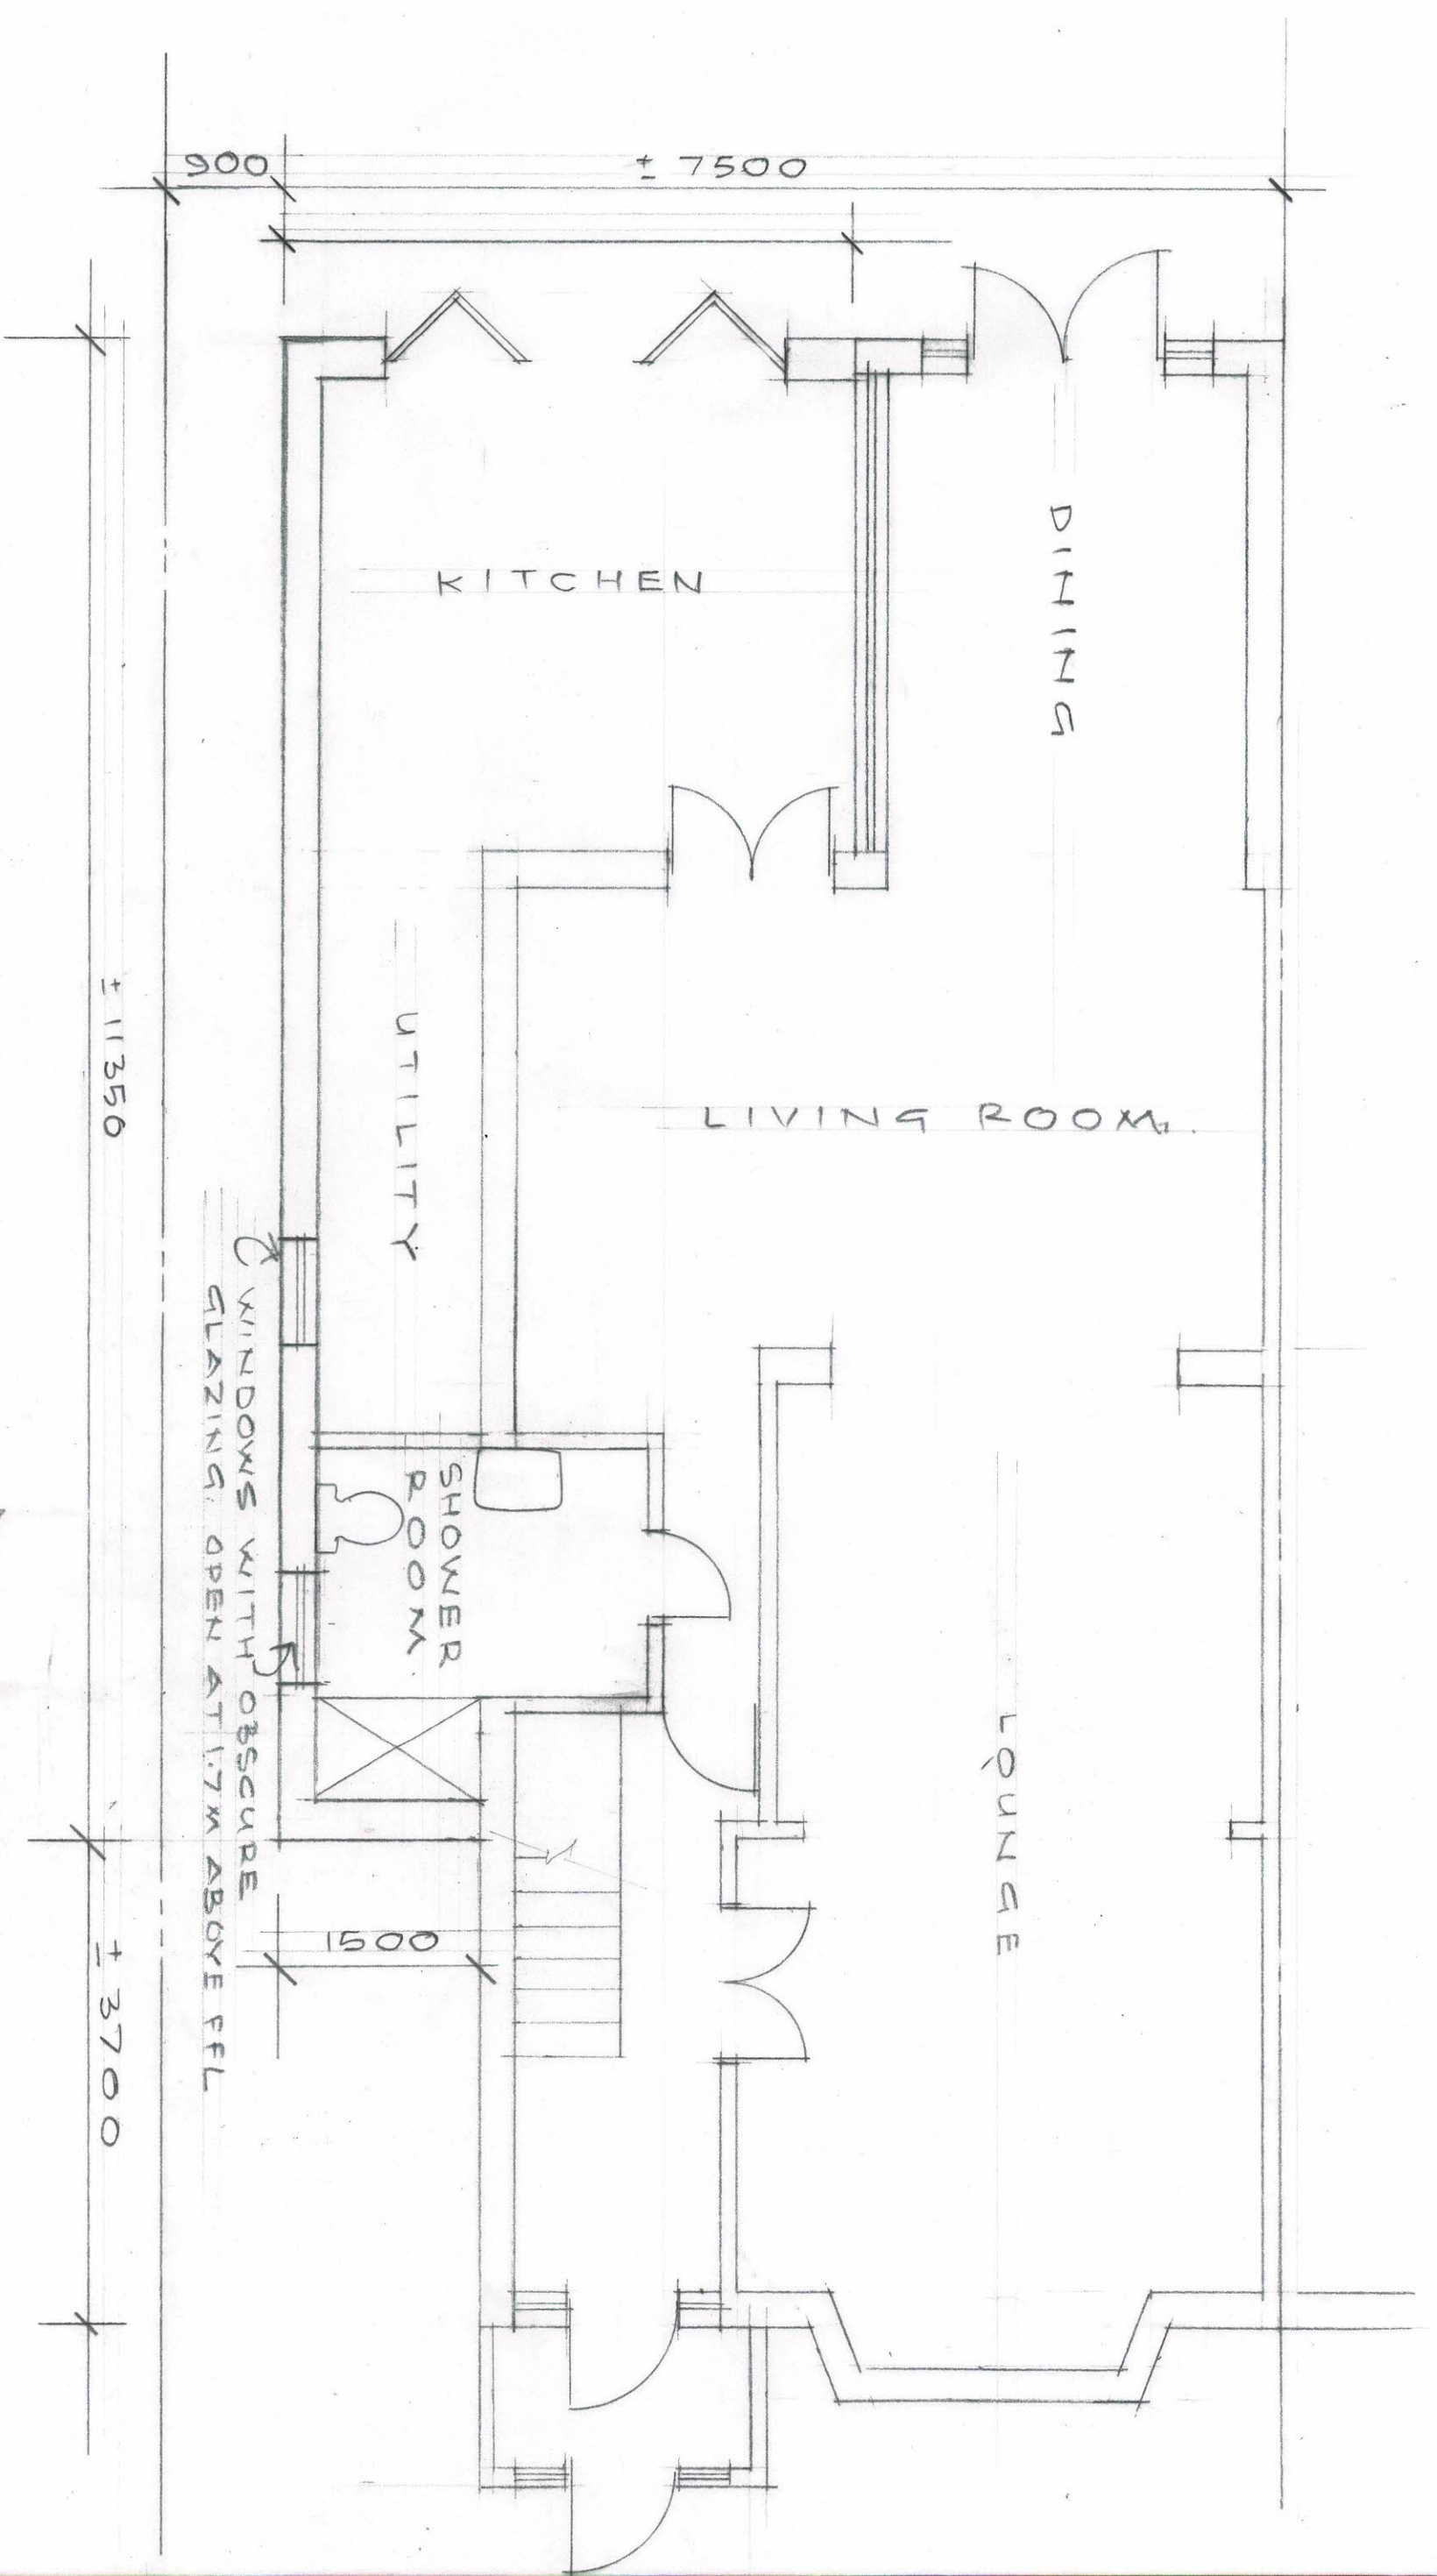


GROUND FLOOR (PROPOSED)

SINGLE STOREY SIDE AND PART REAR EXTENSION  
 71 YEADING LAKE HAYES


Kuldip Sira  
 Building Designs  
 Mob: 07956234848

2021/113/02


FRONT ELEVATION

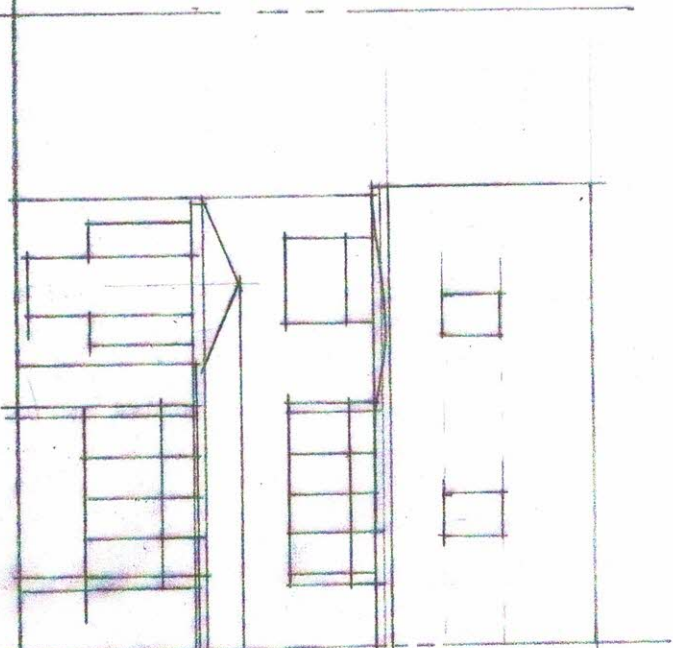


SIDE ELEVATION

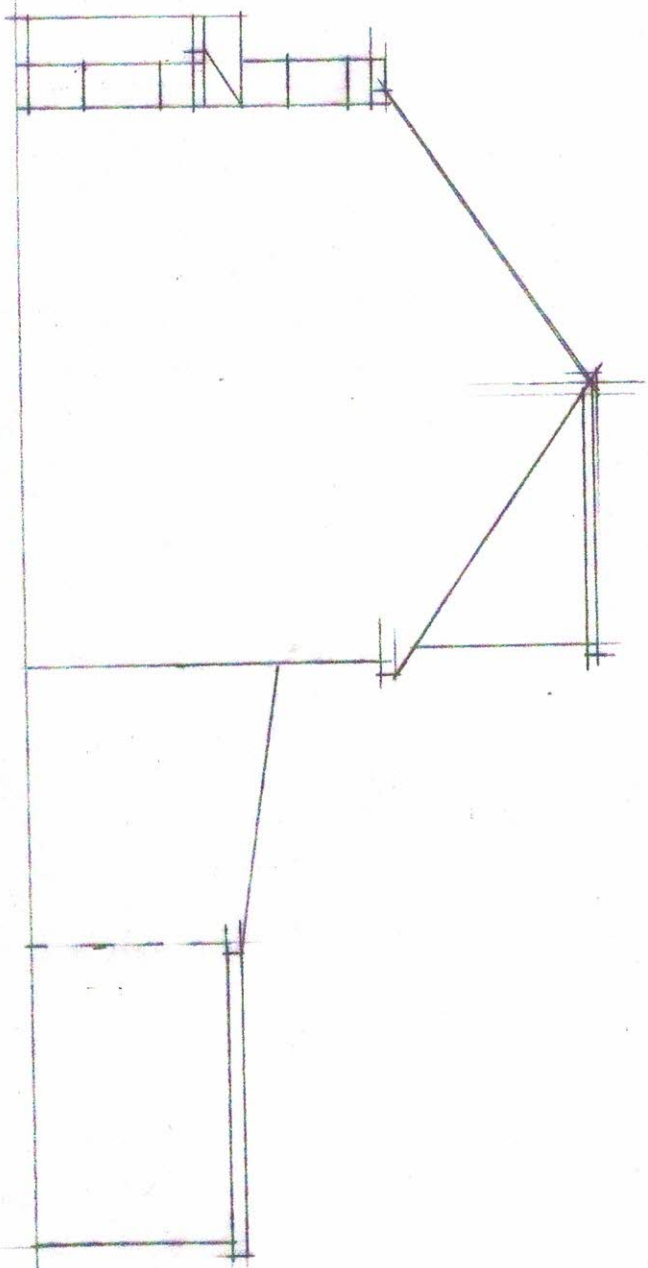

REAR ELEVATION

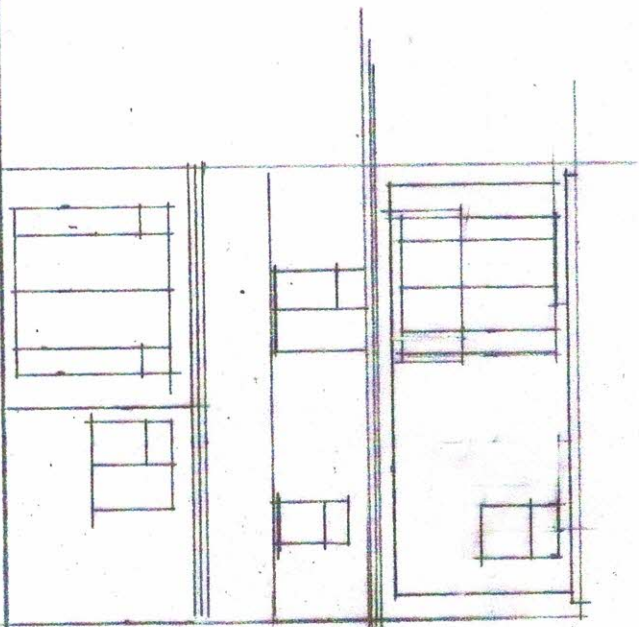

SIDE ELEVATION

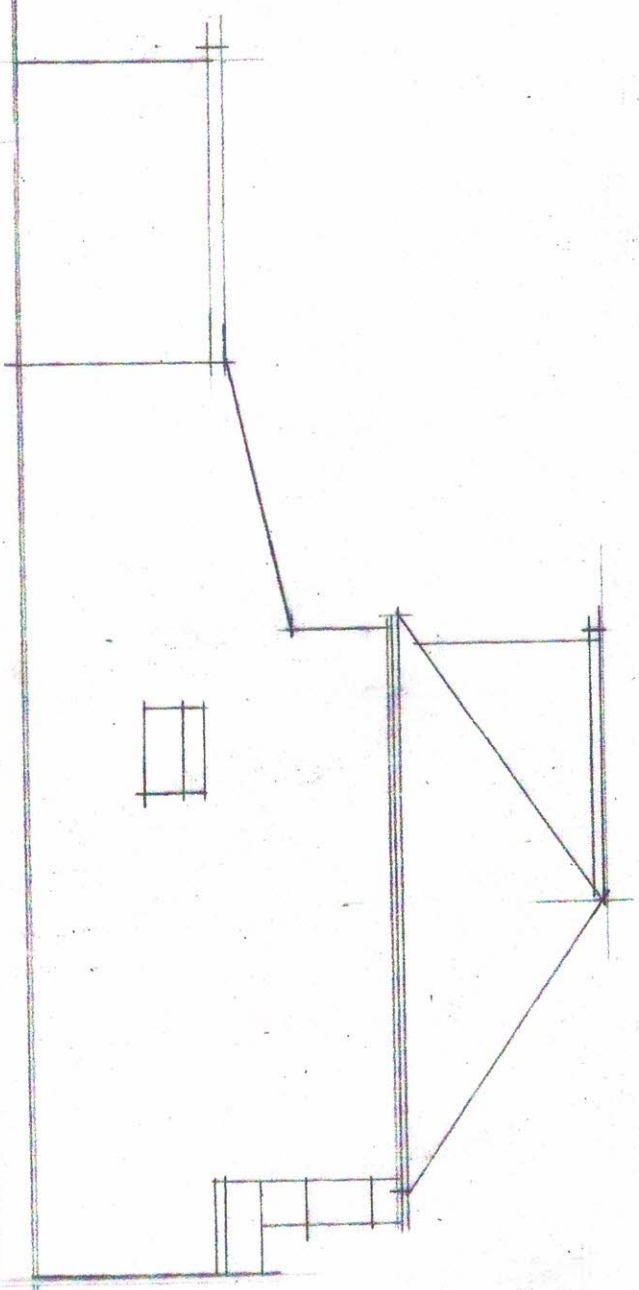

SINGLE STOREY SIDE AND PART REAR EXTENSION  
71 YEADING LANE

2021/113/03

LINE OF  
BOUNDARY  
900  
SMOOTH  
RENDER TO  
MATCH

FRONT ELEVATION

SIDE ELEVATION

SMOOTH RENDER  
TO MATCH  
EXISTING

FLAT ROOF

WINDOWS WITH  
OPACQUE GLASS  
OPENINGS 1.7M  
ABOVE LEVEL

REAR ELEVATION

SIDE ELEVATION

SINGLE STOREY SIDE AND PART REAR EXTENSION  
71 YEADING LANE HAYES

2021/113/04