


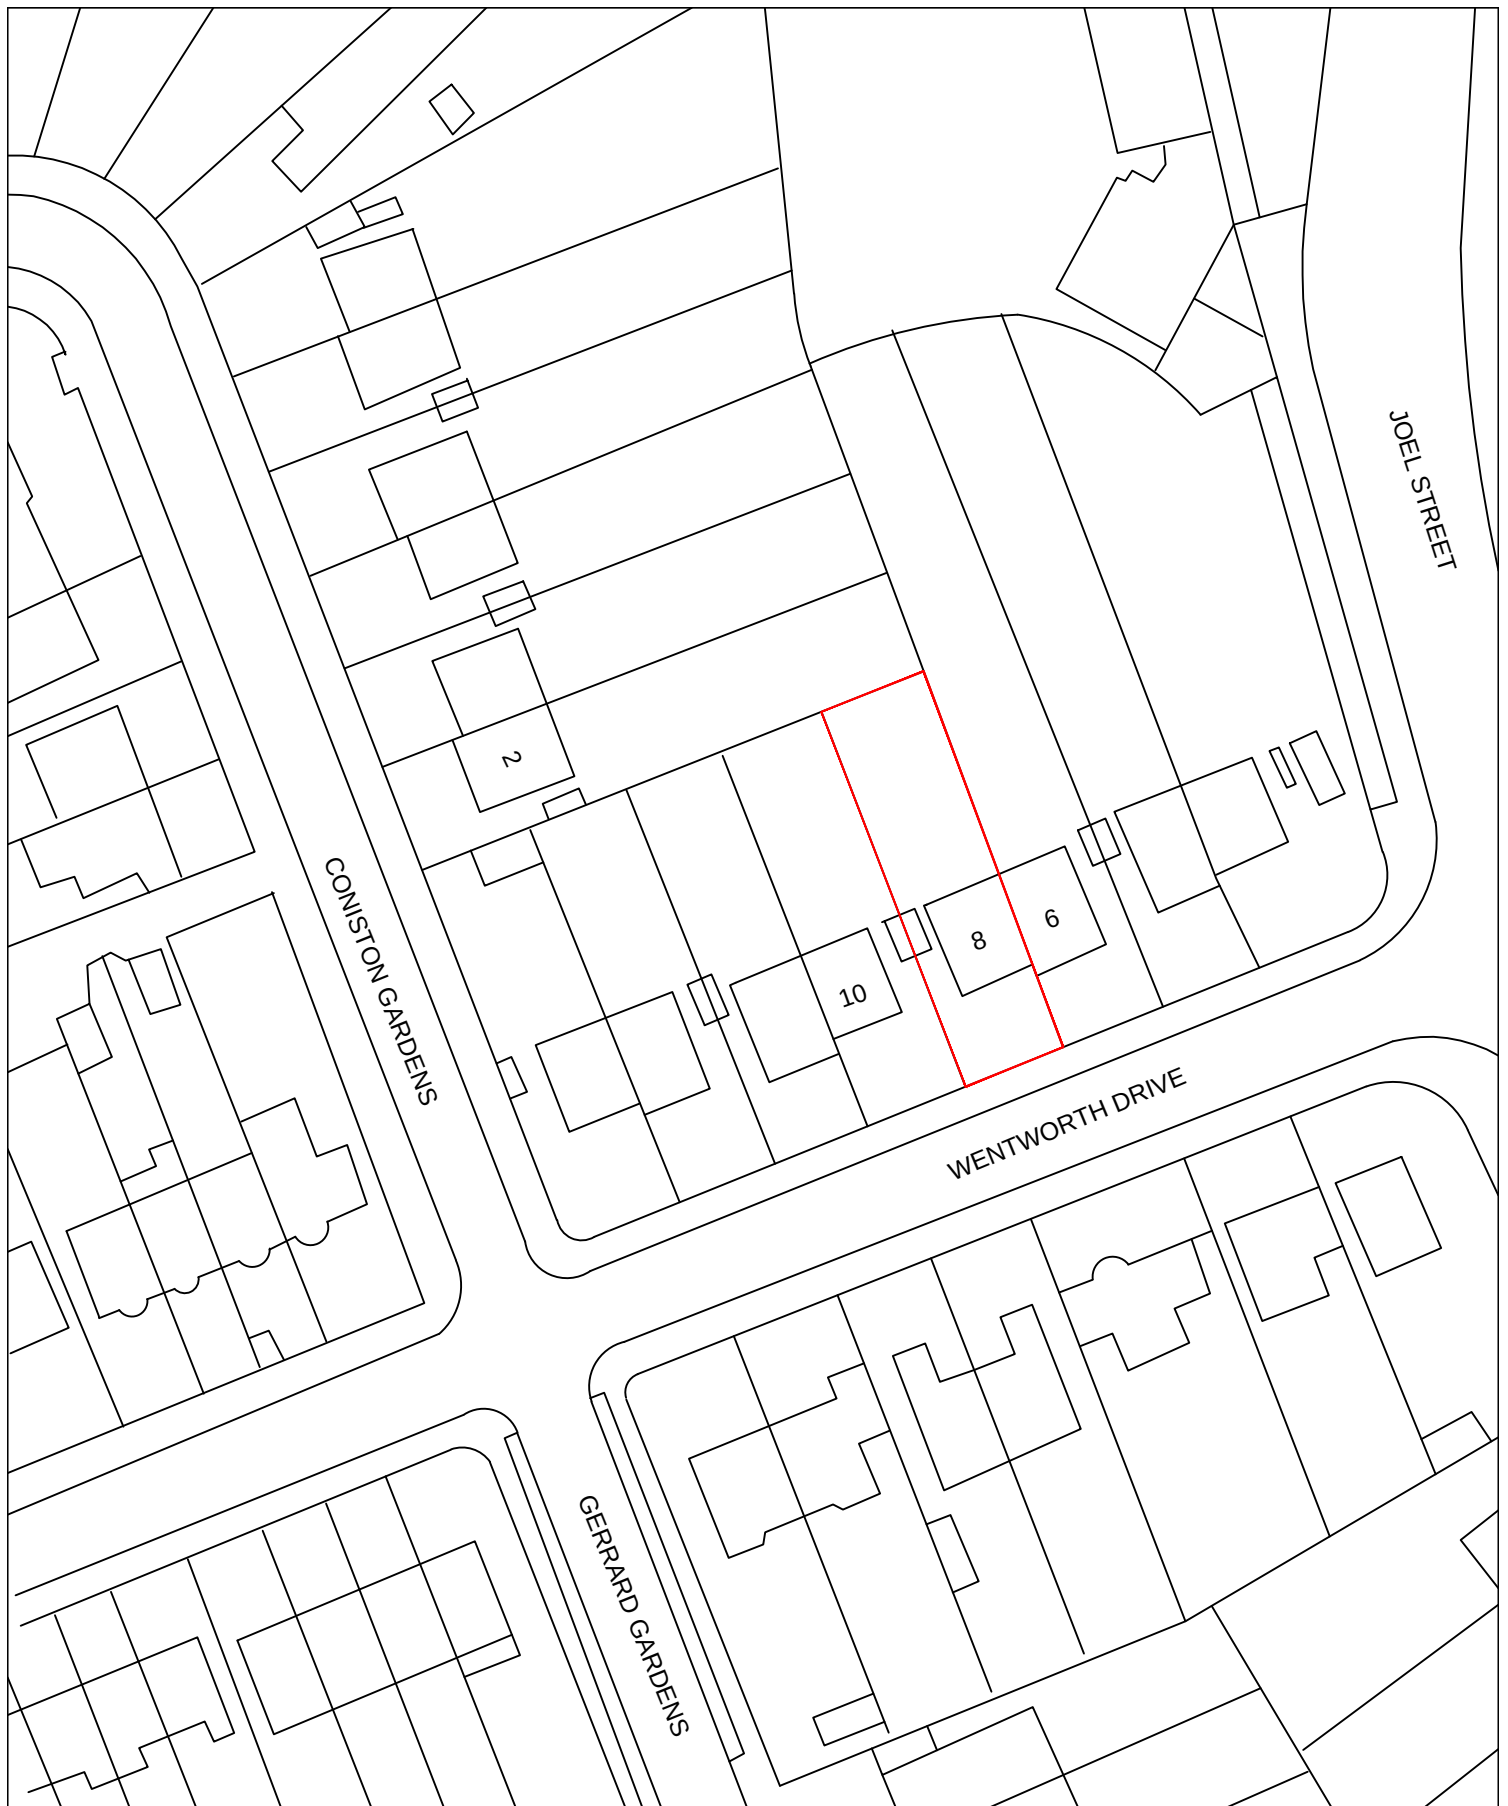

8 Wentworth Drive, Pinner, HA5 2PS



THE GILLETT MACLEOD PARTNERSHIP
Chartered Architects & Town Planning Consultants

1 High Road Old Eastcote Pinner Middlesex HA5 2EW tel. 0208 868 1333

Drg. No. 18/3165/1

Scale 1250@A4

Date 22/01/18

Drawn by S.Bieszczad