


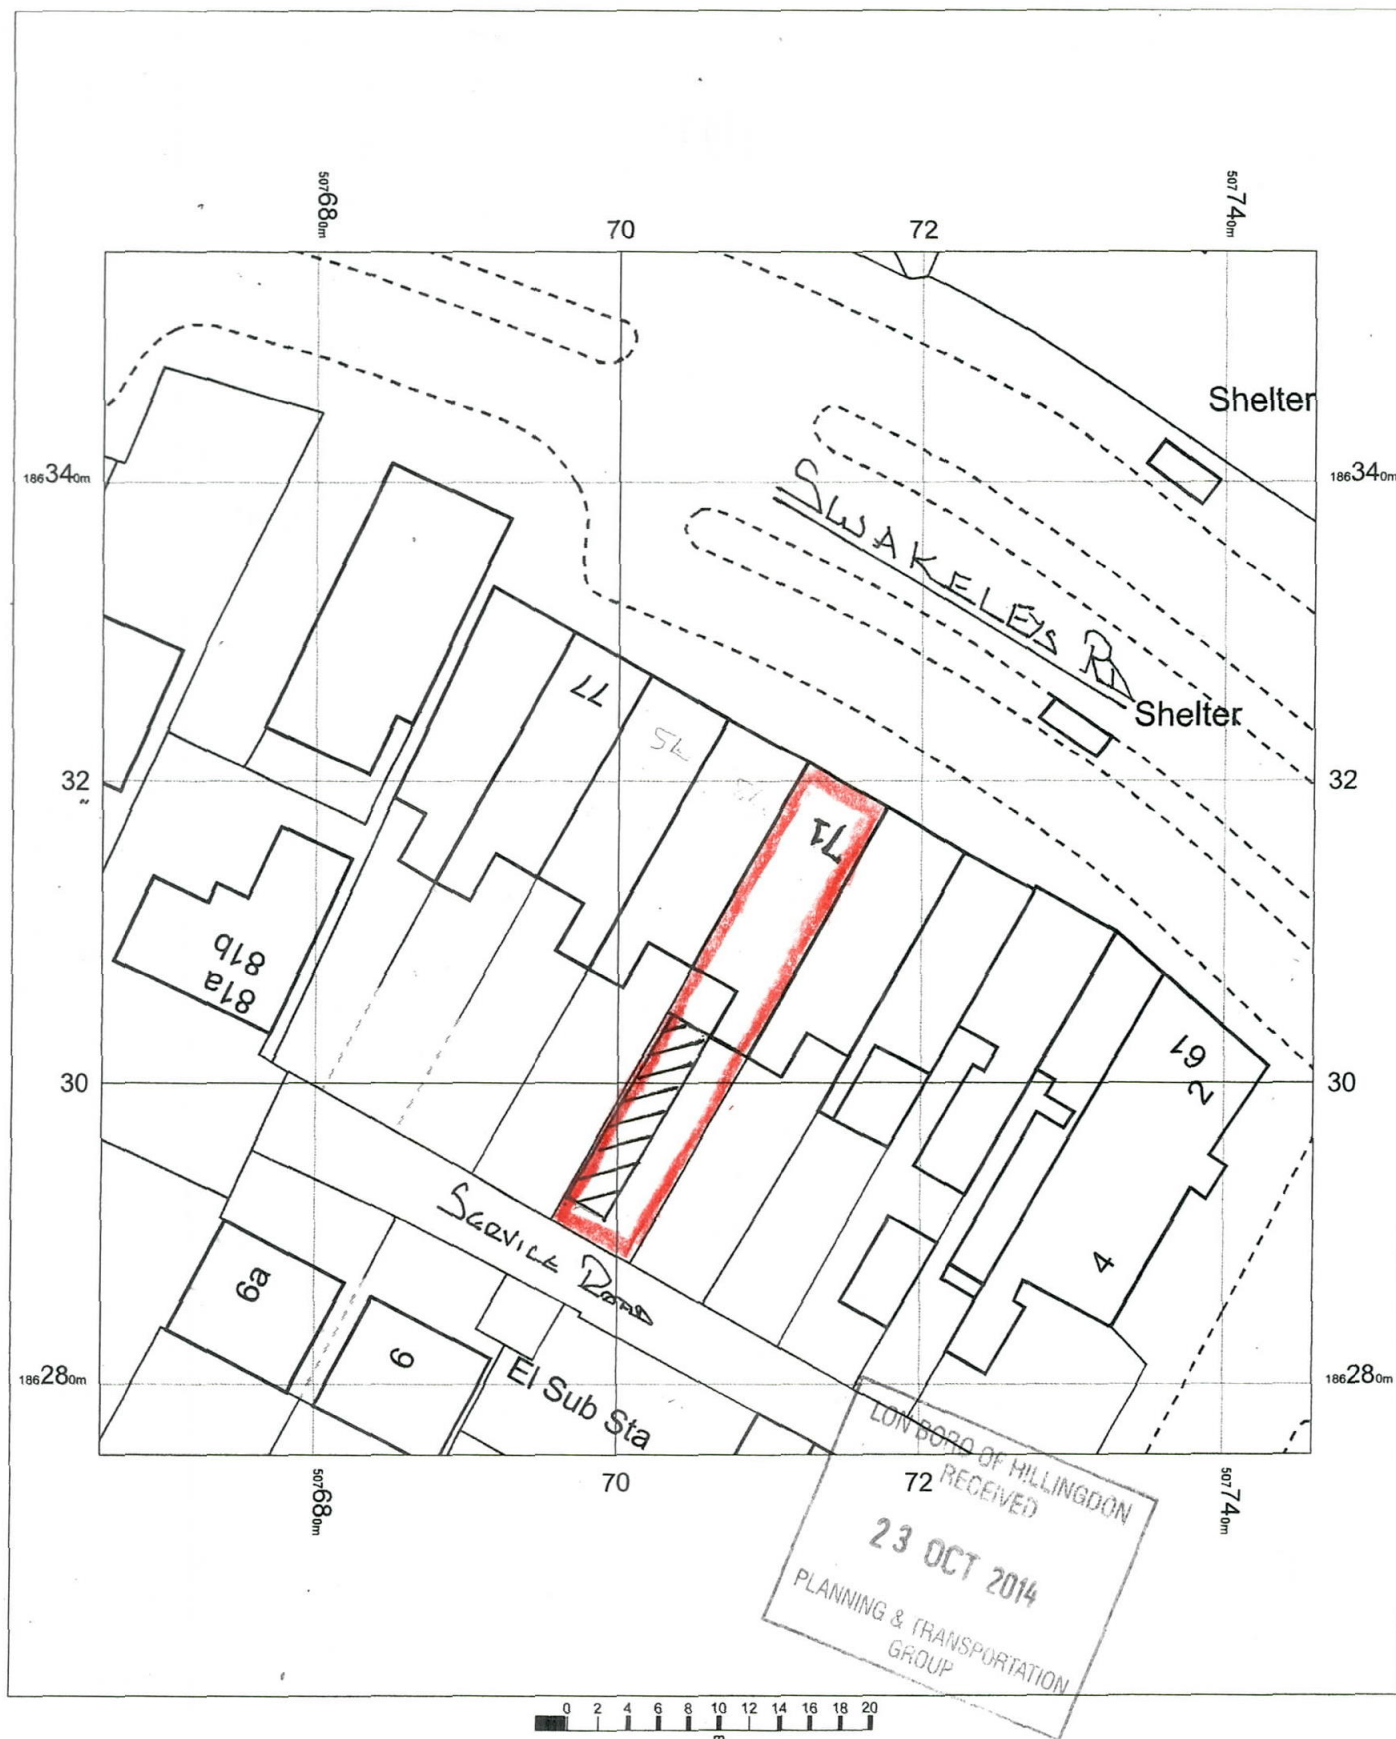

71 SWAKELEYS RD
 ICKENHAM
 UxBRIDGE
 MIDDX
 UB10 8DQ

OS Mastermap
 20 December 2012, ID: BW1-00197798
www.blackwellmapping.co.uk

1:500 scale print at A4, Centre: 507706 E, 186315 N

©Crown Copyright. Licence no. 100041040

Mapping
 sourced from

Ordnance
 Survey

BLACKWELL'S
www.blackwellmapping.co.uk

TEL: 01865 333 677
maps.oxford@blackwell.co.uk

LOW BOARD OF HILLINGDON
 RECEIVED
 23 OCT 2014
 PLANNING & TRANSPORTATION
 GROUP