

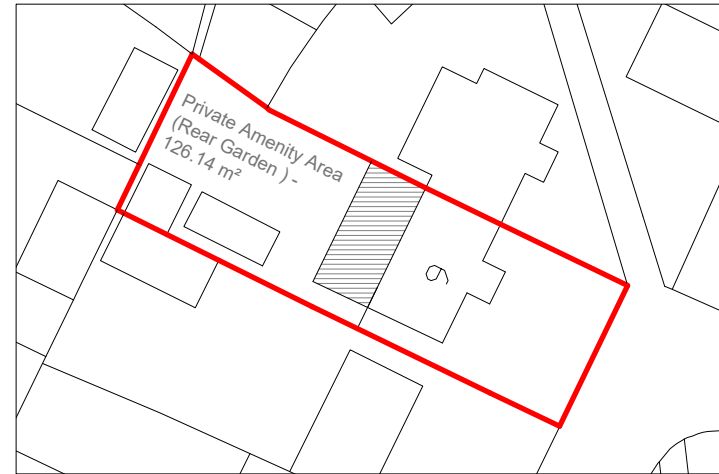


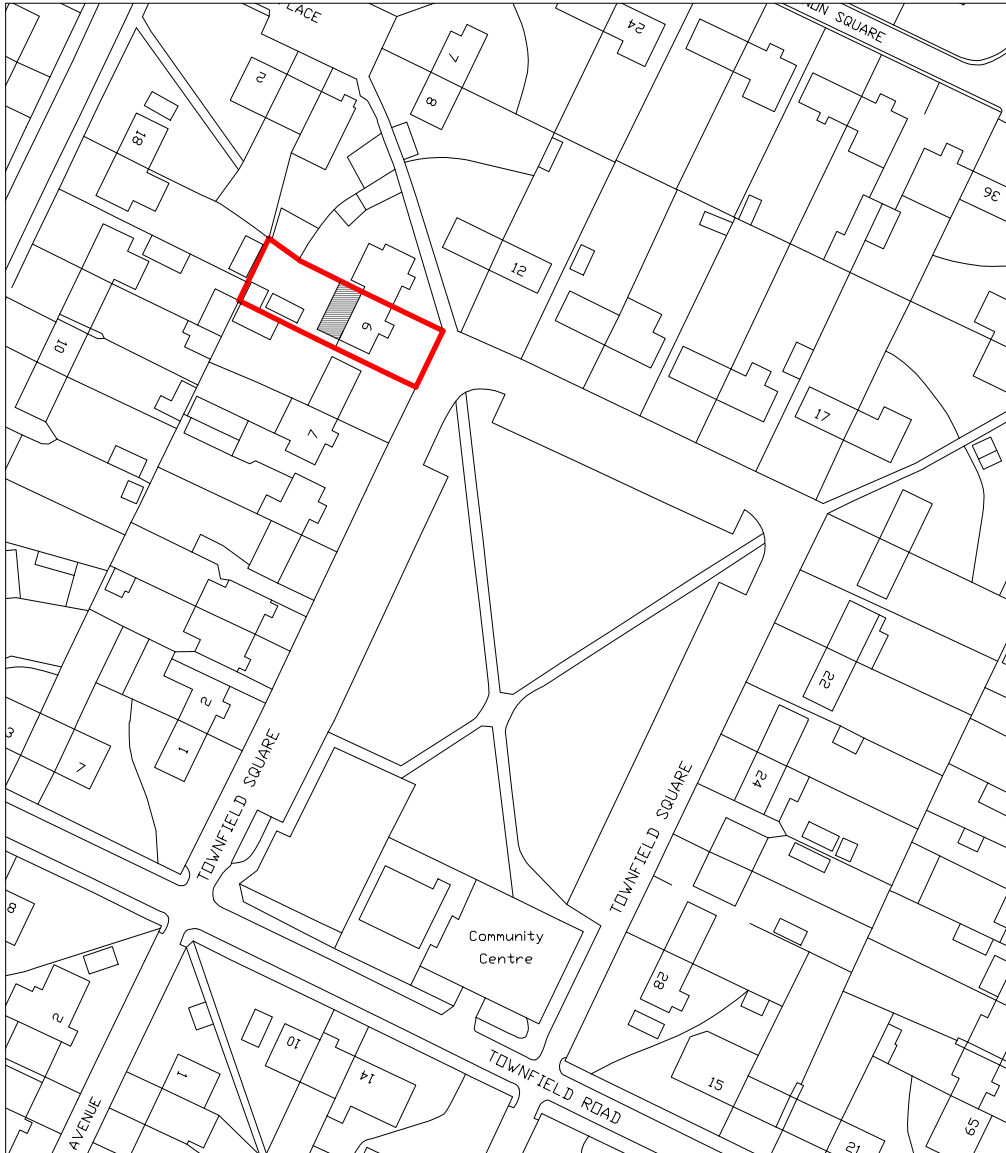

**Block Plan**  
Scale 1:500

**Location Plan**  
Scale 1:1250

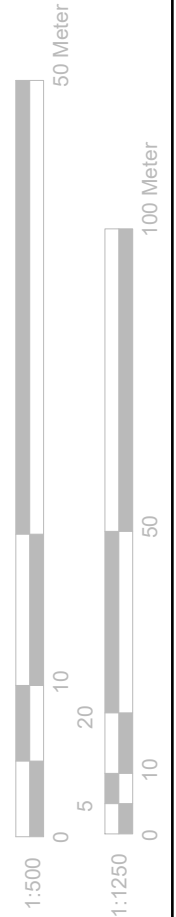

**GENERAL NOTES:**

1. ALL DIMENSIONS ARE IN MILLIMETER.
2. VERIFY ALL DIMENSIONS AND CONDITIONS BEFORE BUILDING OR STARTING CONSTRUCTION. NOTIFY THE DESIGNER IMMEDIATELY OF ANY DISCREPANCY OR VARIATION.
3. ALL WORK TO COMPLY WITH CURRENT BUILDING REGULATIONS AND CODES OF PRACTICE

Title:

## Location & Block Plans



Site Address

9 Townfield Square  
Hayes  
Middlesex  
UB3 2EX

Scale: 1:1250/500@A4

Date: 10/02/2022

Drawing No.:

2021/153 -05HH

Drawn By:

FP

Revision Date:

|                                                               |  |
|---------------------------------------------------------------|--|
|                                                               |  |
|                                                               |  |
|                                                               |  |
| e.mail -<br>faluckpatel@yahoo.com<br>(M) +44 (0) 7871 466 254 |  |

**Faluck Patel**