



© This drawing is the copyright of Capita. All Dimensions are to be checked not scaled. Capita accept no liability for any expense loss or damage of whatsoever nature and however arising from any variation made to this drawing or in the execution of the work to which it relates which has not been referred to them and their approval obtained.

- NOTE
- Capita drawings to be read in conjunction with ESA external works drawings .
 - Car parking layout and setting out, please refer to ESA drawings 900-00A and 900-00B
 - For all external works setting out please refer to ESA drawings 900-10 and 900-11
 - Capita Landscape drawings to be read in conjunction with Specification no 066267-C7002 Rev C

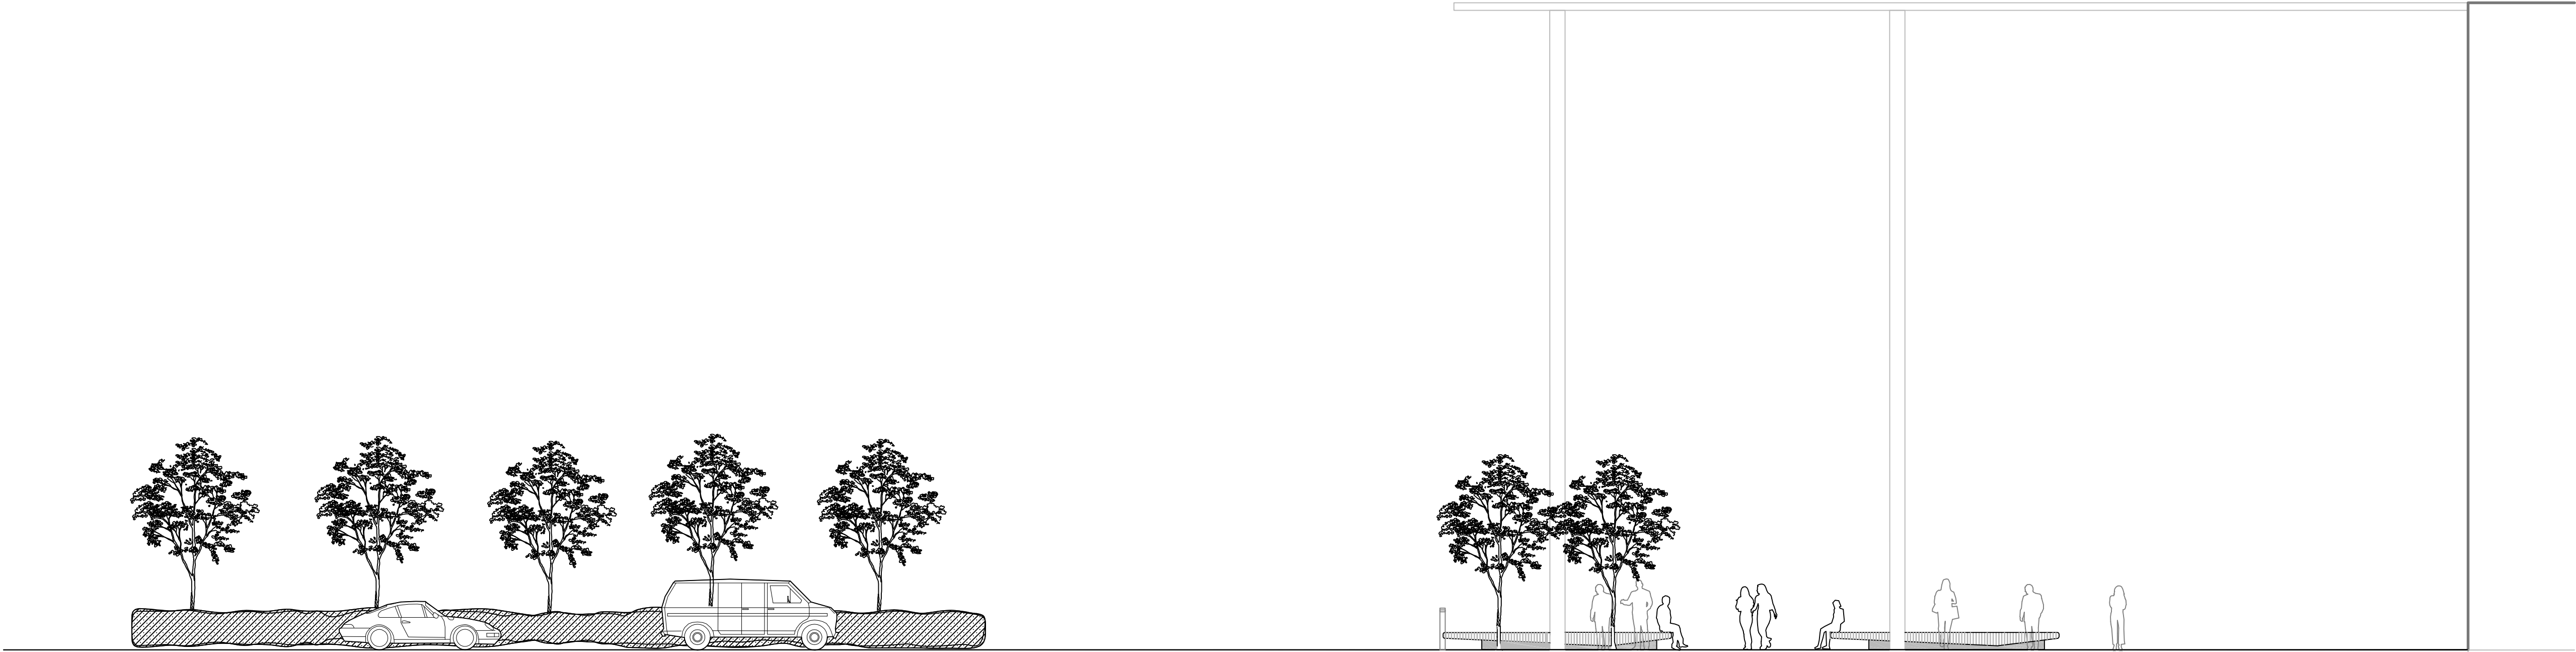


Section A - A

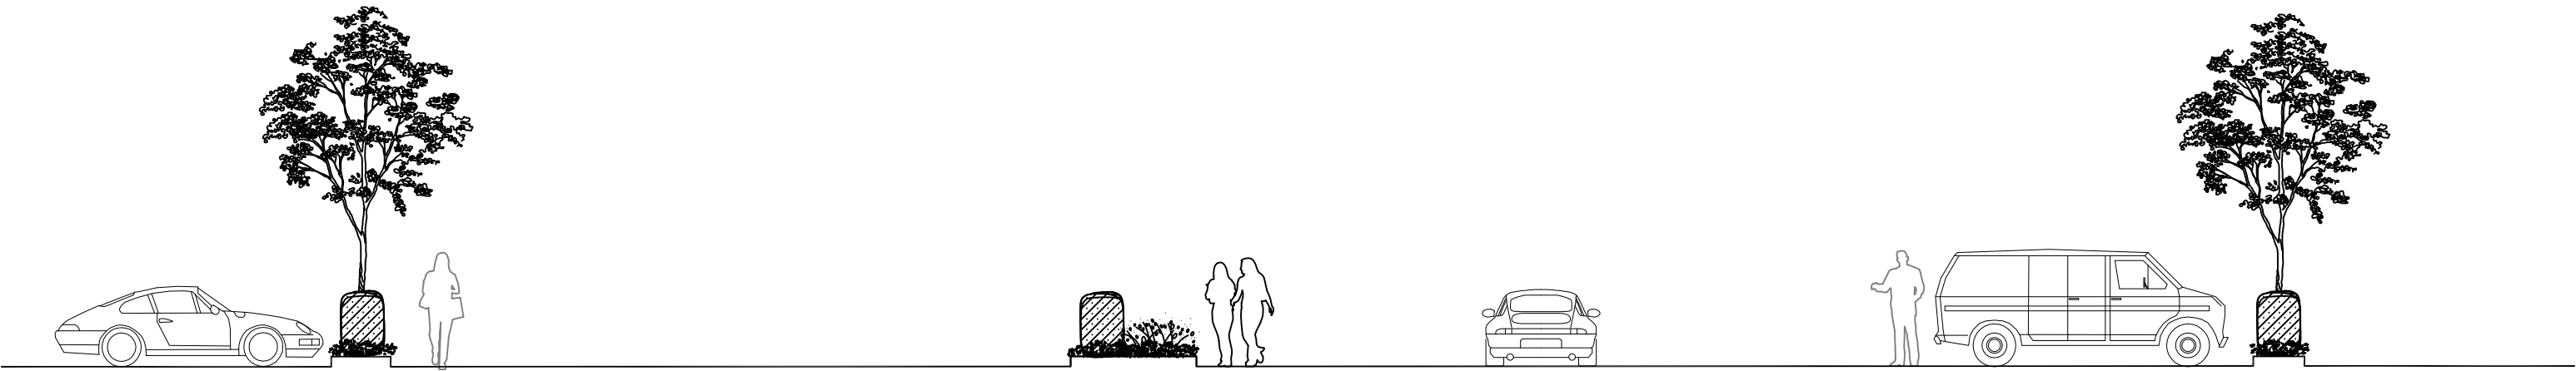

Section B - B



Section C - C

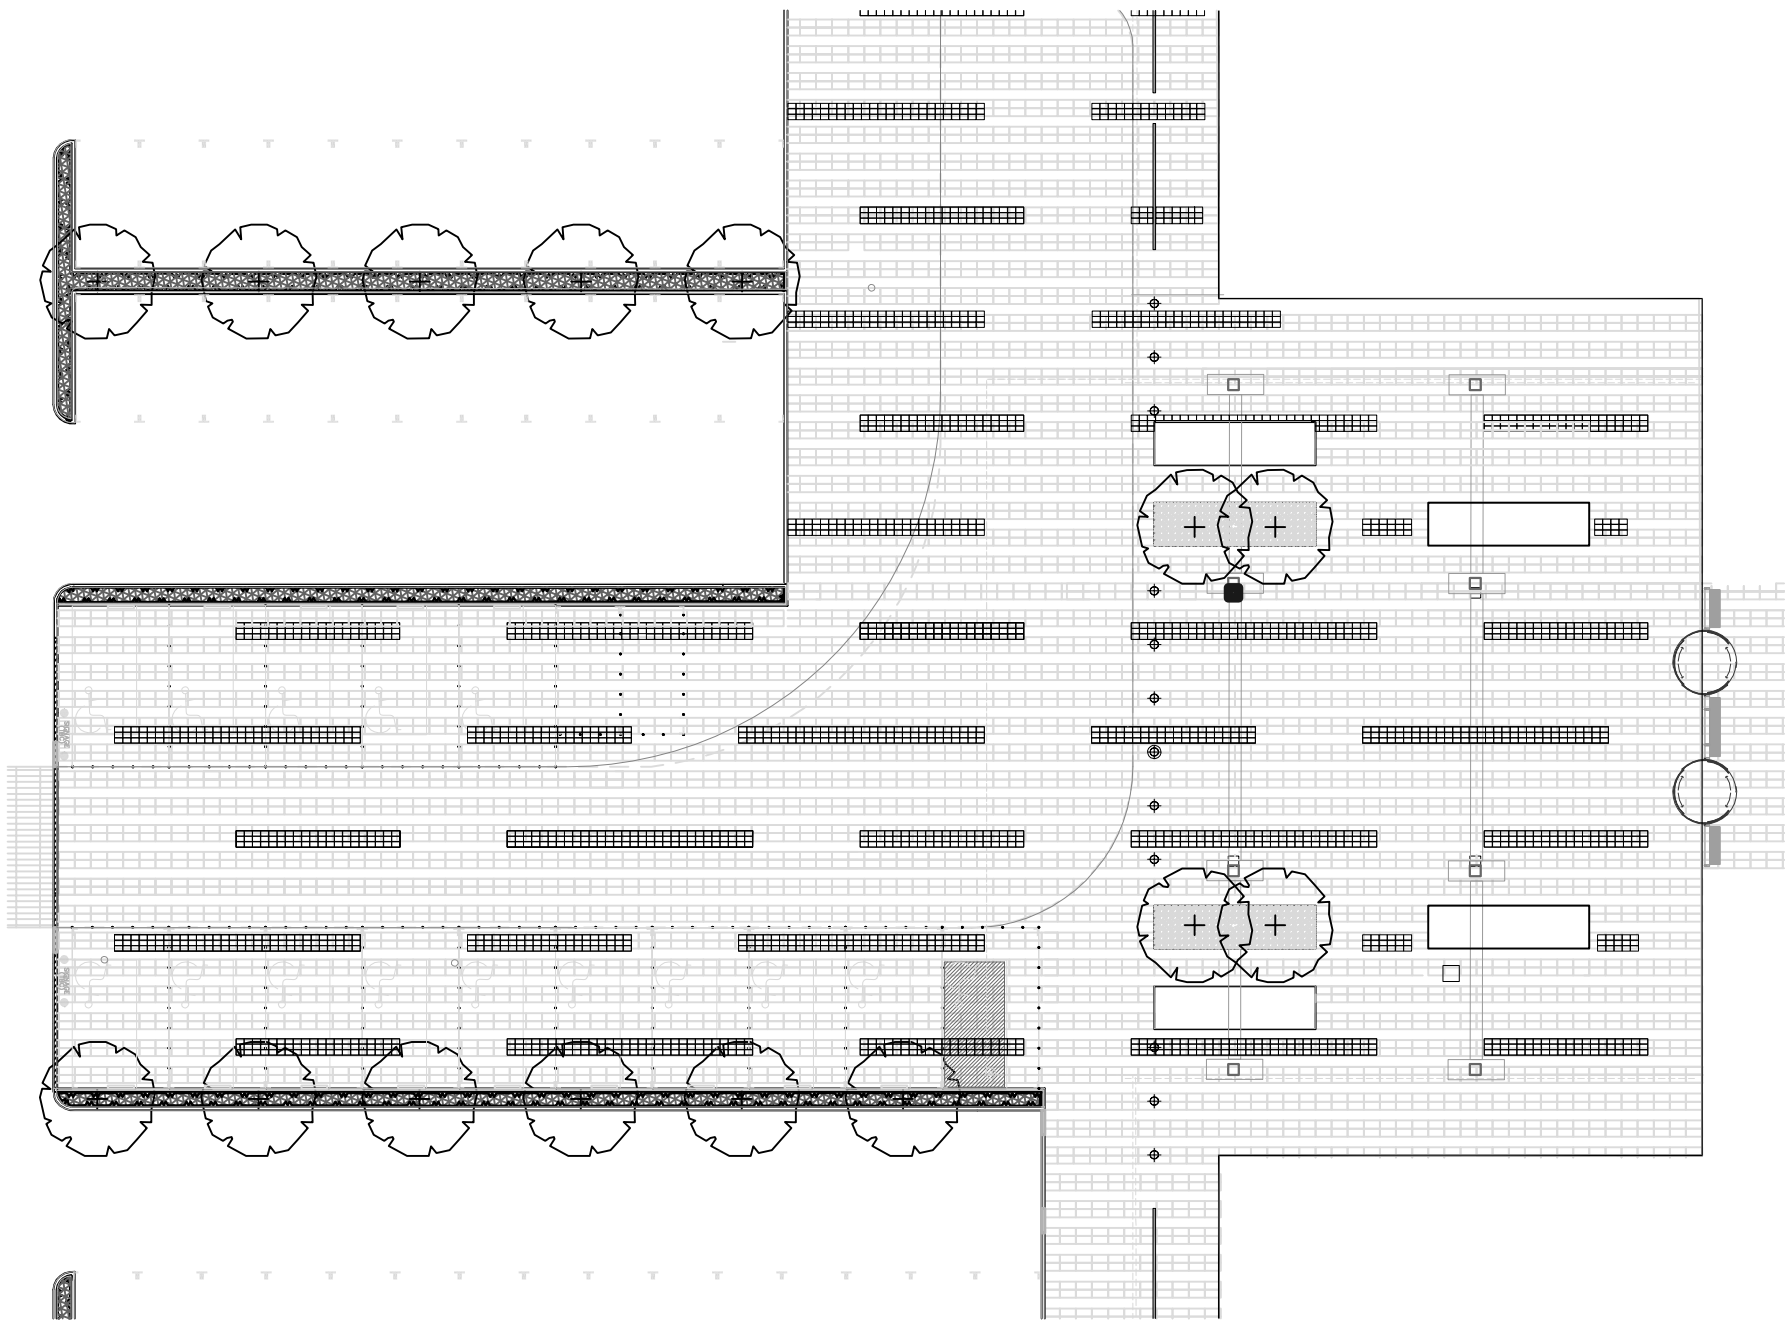

Key Plan NTS

24-02-16		DK	Updated ESA Architects plan	
Rev	Date	By	Notes	
Client				
SWIP Property Trust				
Project				
4 Roundwood Avenue Stockley Park				
Drawing Title				
Landscape Sections				
Purpose Of Issue				
CONSTRUCTION				
Scale		Date		
1:100 @ A1		Sept '15		
Drawn	Checked	Approved		
KB	Sept '15	PA		
Drawing No		Rev		
066267-C5001		-		
N:\c\066267-03 4 Roundwood Avenue Stockley Park\B_Work_Tasks\CAD\Construction\066267-C5001 Landscape Sections.dwg				

CAPITA

Property and infrastructure
Capita (ESA),
Castle House
75-76 Wells Street
London W1T3QH

Tel +44(0)20 7492 0200
Fax +44(0)20 7492 0201
www.capita.co.uk