



NOTES:

- Please refer to Engineer Reuby & Stagg drawing **10045_C-201 T1** for kerb and paving sub base and foundation details
- Capita drawings to be read in conjunction with ESA external works drawings .
- Car parking layout and setting out, please refer to ESA drawings 900-00A and 900-00B
- For all external works setting out please refer to ESA drawings 900-10 and 900-11
- Capita Landscape drawings to be read in conjunction with Specification no 066267-C7002 Rev C

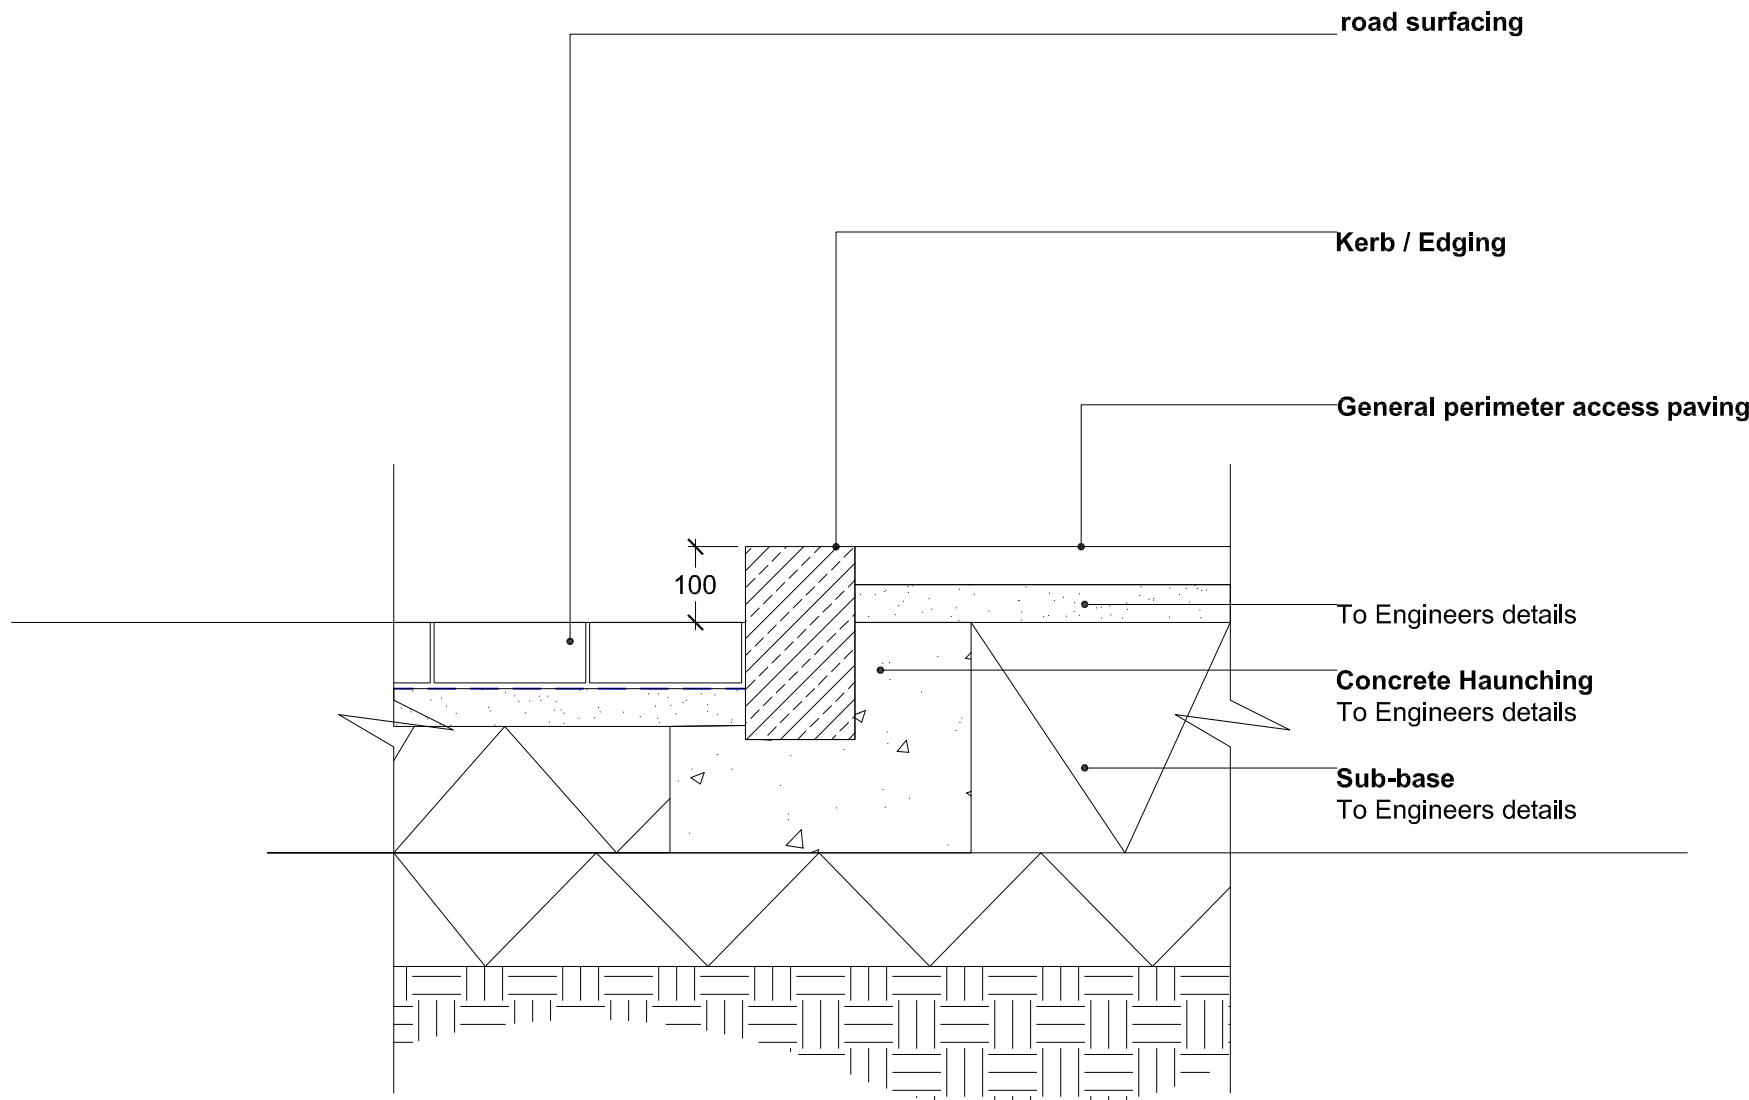


A Road Surface, Pedestrian Paving & Raised Kerb

Section 1:10 @ A1

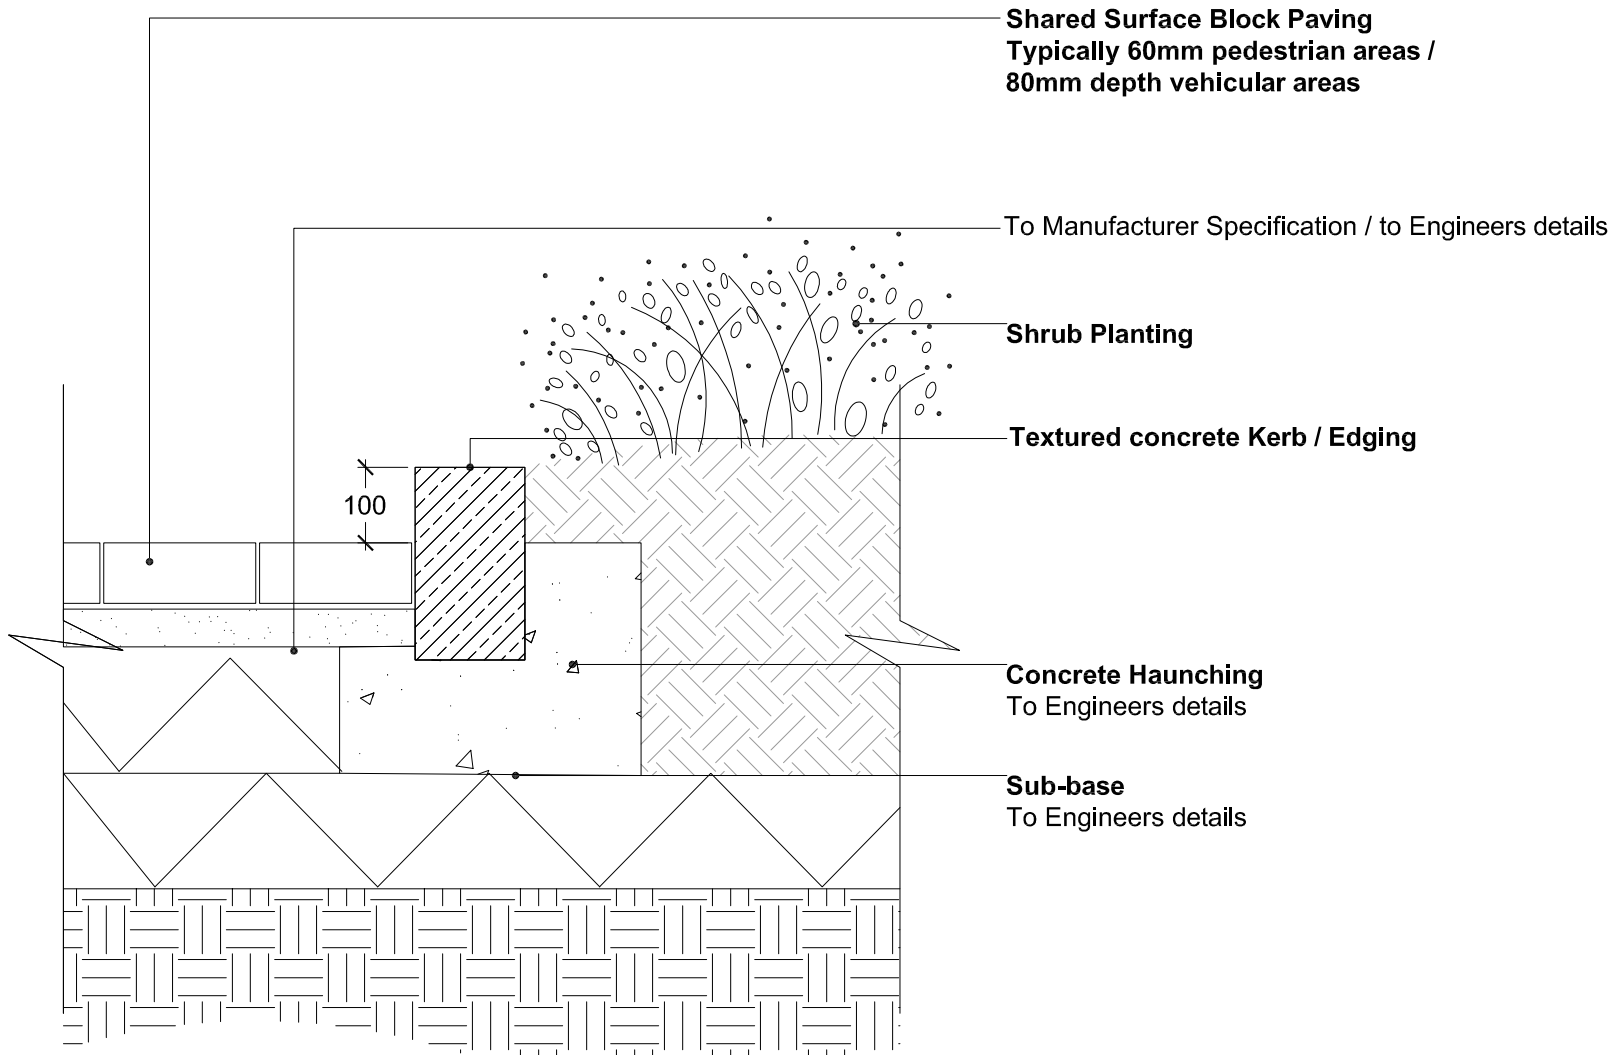


B Road Surface, Raised Kerb & Shrub Planting

Section 1:10 @ A1

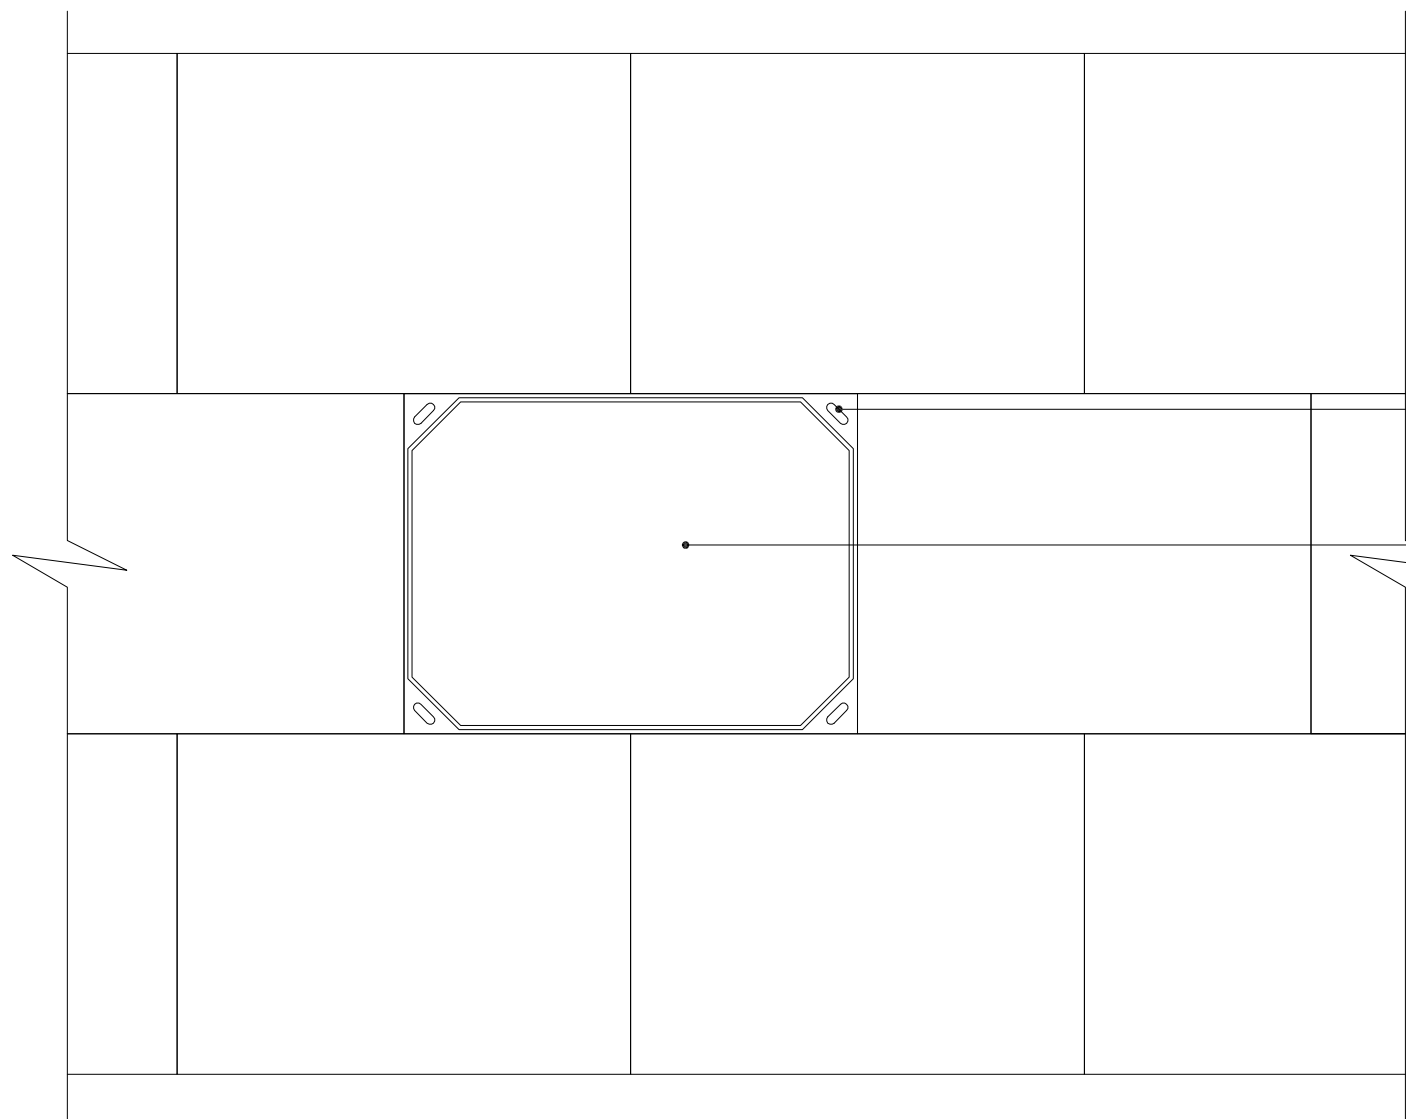

C Typical Recessed Manhole Cover Detail

Section 1:10 @ A1

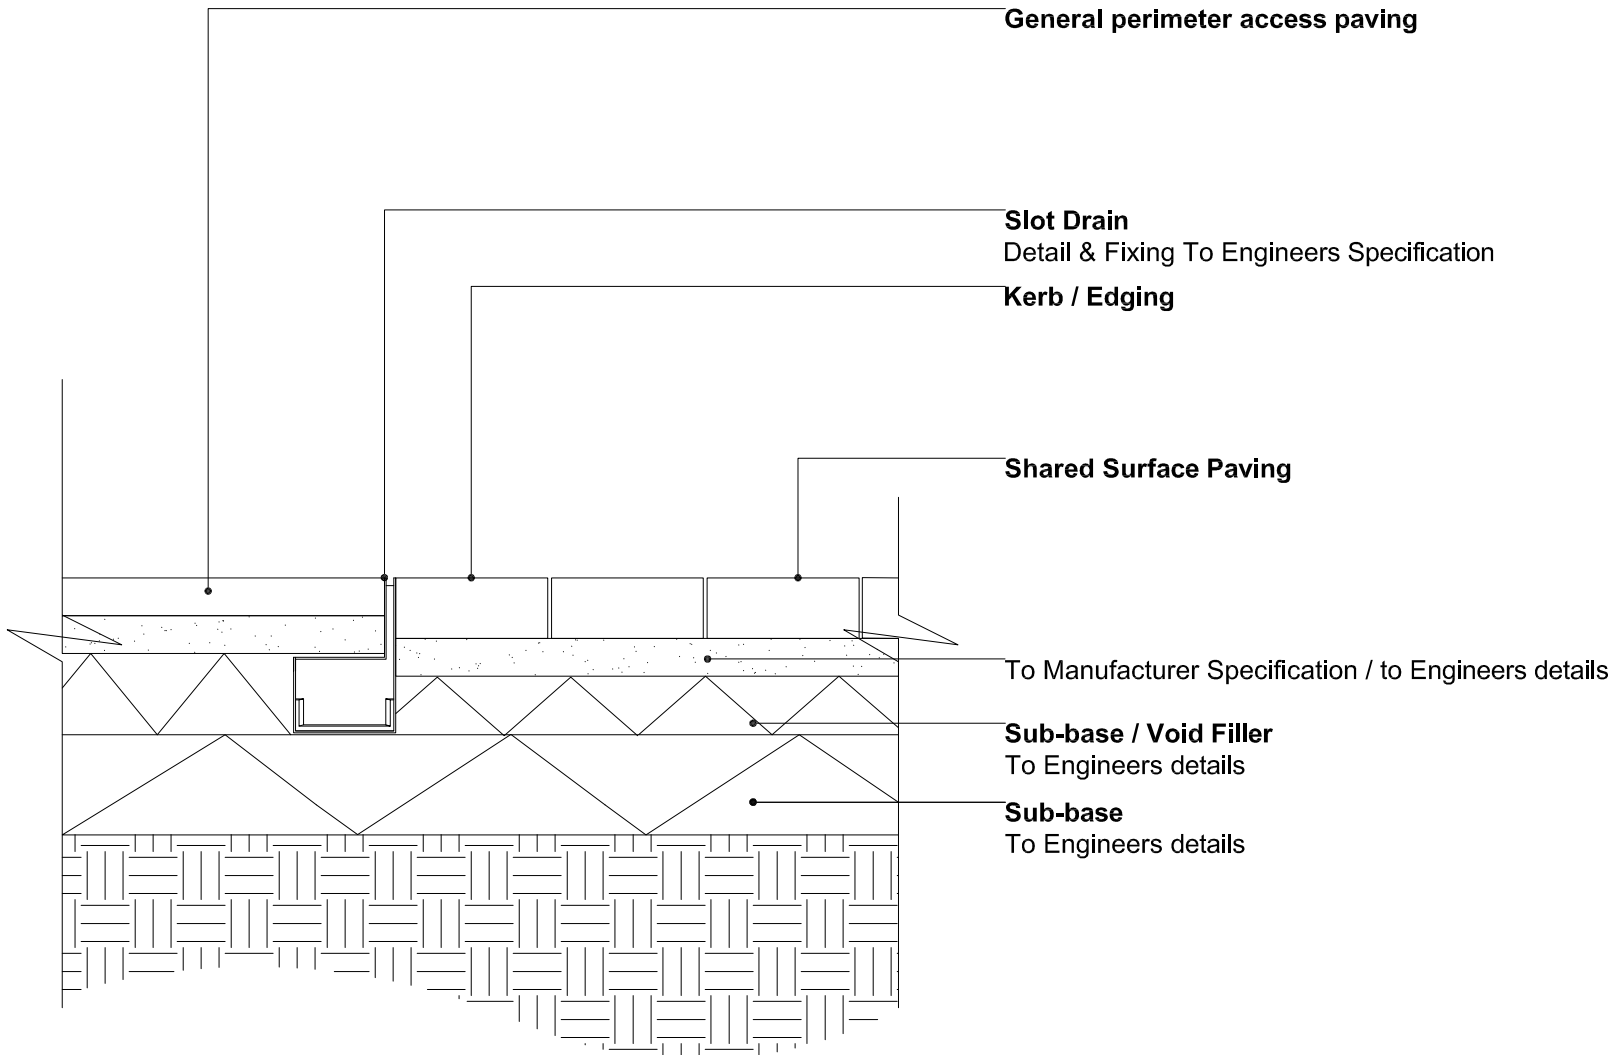

D Drainage Channels

Section 1:10 @ A1

24-02-16 DK Drainage channel amended

Rev | Date | By | Notes

Client

SWIP Property Trust

Project

4 Roundwood Avenue
Stockley Park

Drawing Title

Typical Hard Landscape Details

Purpose Of Issue

CONSTRUCTION

Scale

1:10 @ A1

Date

Sept '15

Drawn

KB

Checked

Sept '15

Approved

PA

Drawing No

066267-C5002

N:\c066267-03 4 Roundwood Avenue Stockley
Park\B_Work_Task\CAD\Construction\066267-C5002 Typical Hard Landscape Details.dwg

CAPITA

Property and Infrastructure

Capita (ESA),
Castle House
75-76 Wells Street
London W1T3QH

Tel +44(0)20 7492 0200
Fax +44(0)20 7492 0201
www.capita.co.uk