



© This drawing is the copyright of Capita. All Dimensions are to be checked not scaled. Capita accept no liability for any expense loss or damage of whatsoever nature and however arising from any variation made to this drawing or in the execution of the work to which it relates which has not been referred to them and their approval obtained.

All dimensions are approximate and not intended for construction


- NOTE
- Capita drawings to be read in conjunction with ESA external works drawings.
 - Car parking layout and setting out, please refer to ESA drawings 900-00A and 900-00B
 - For all external works setting out please refer to ESA drawings 900-10 and 900-11
 - Capita Landscape drawings to be read in conjunction with Specification no 066267-C7002 Rev C

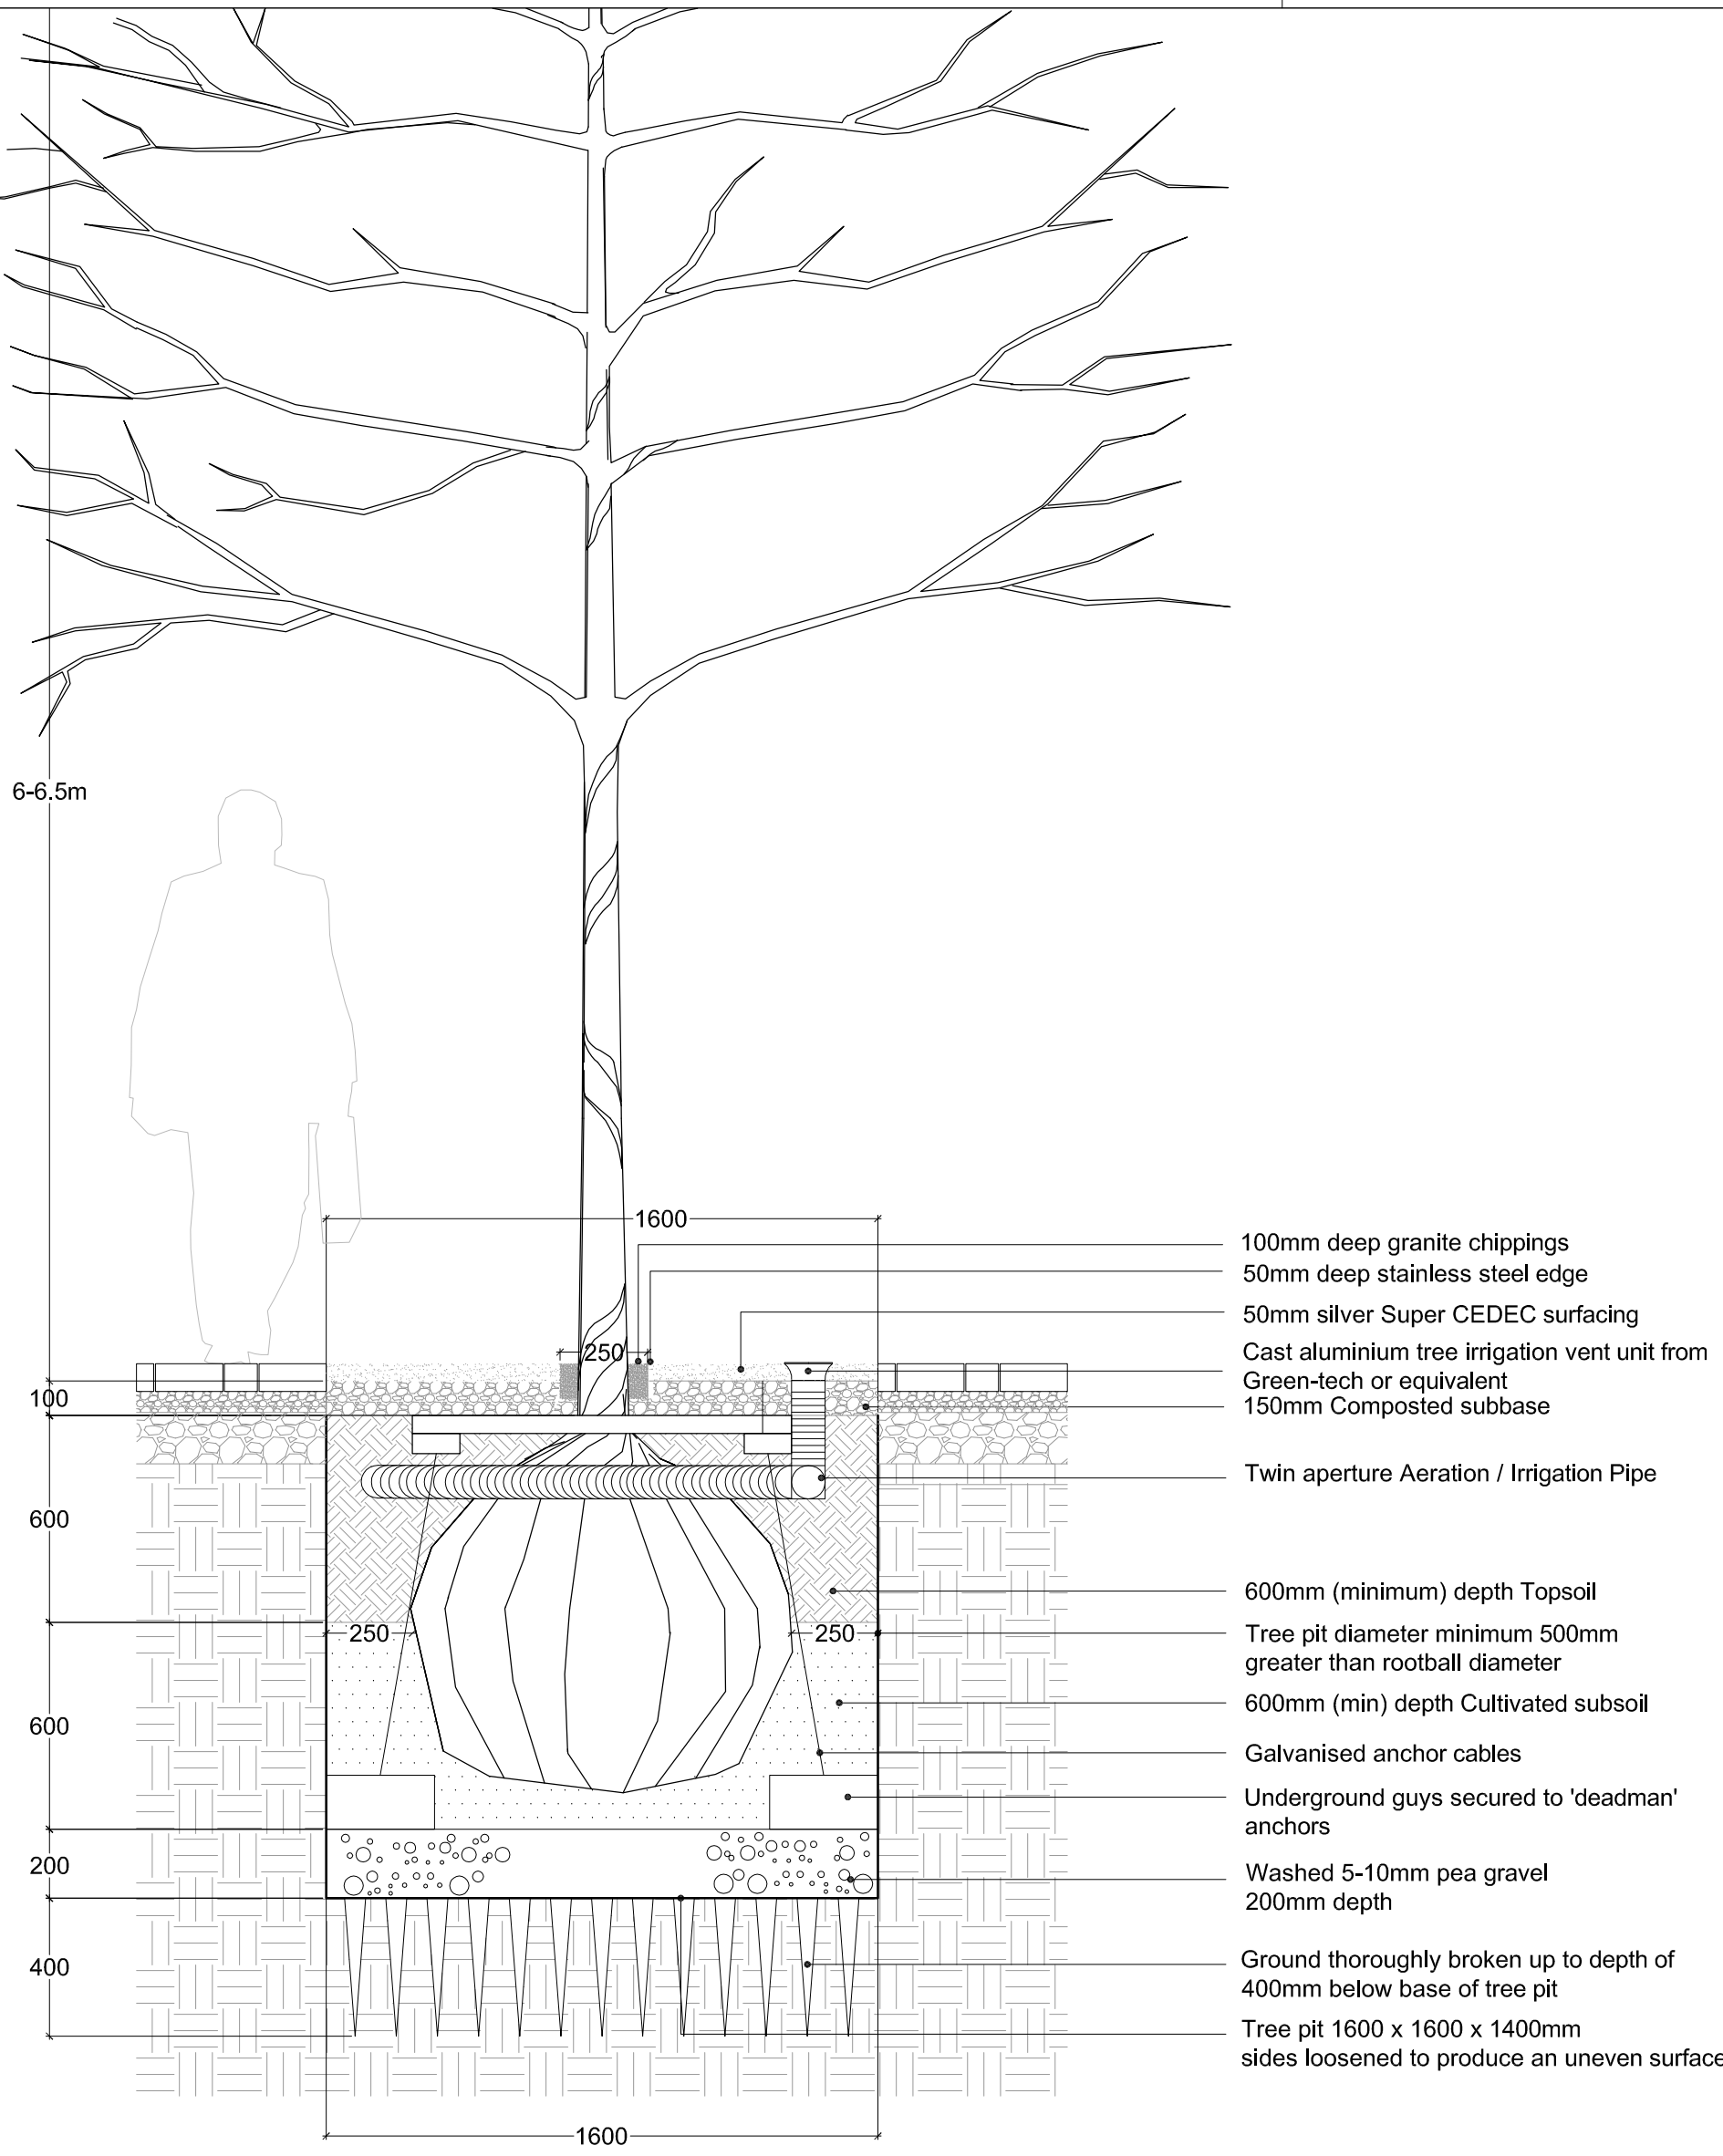


A Typical Semi Mature(35cm Girth) Tree Planting
Section 1:20@A1

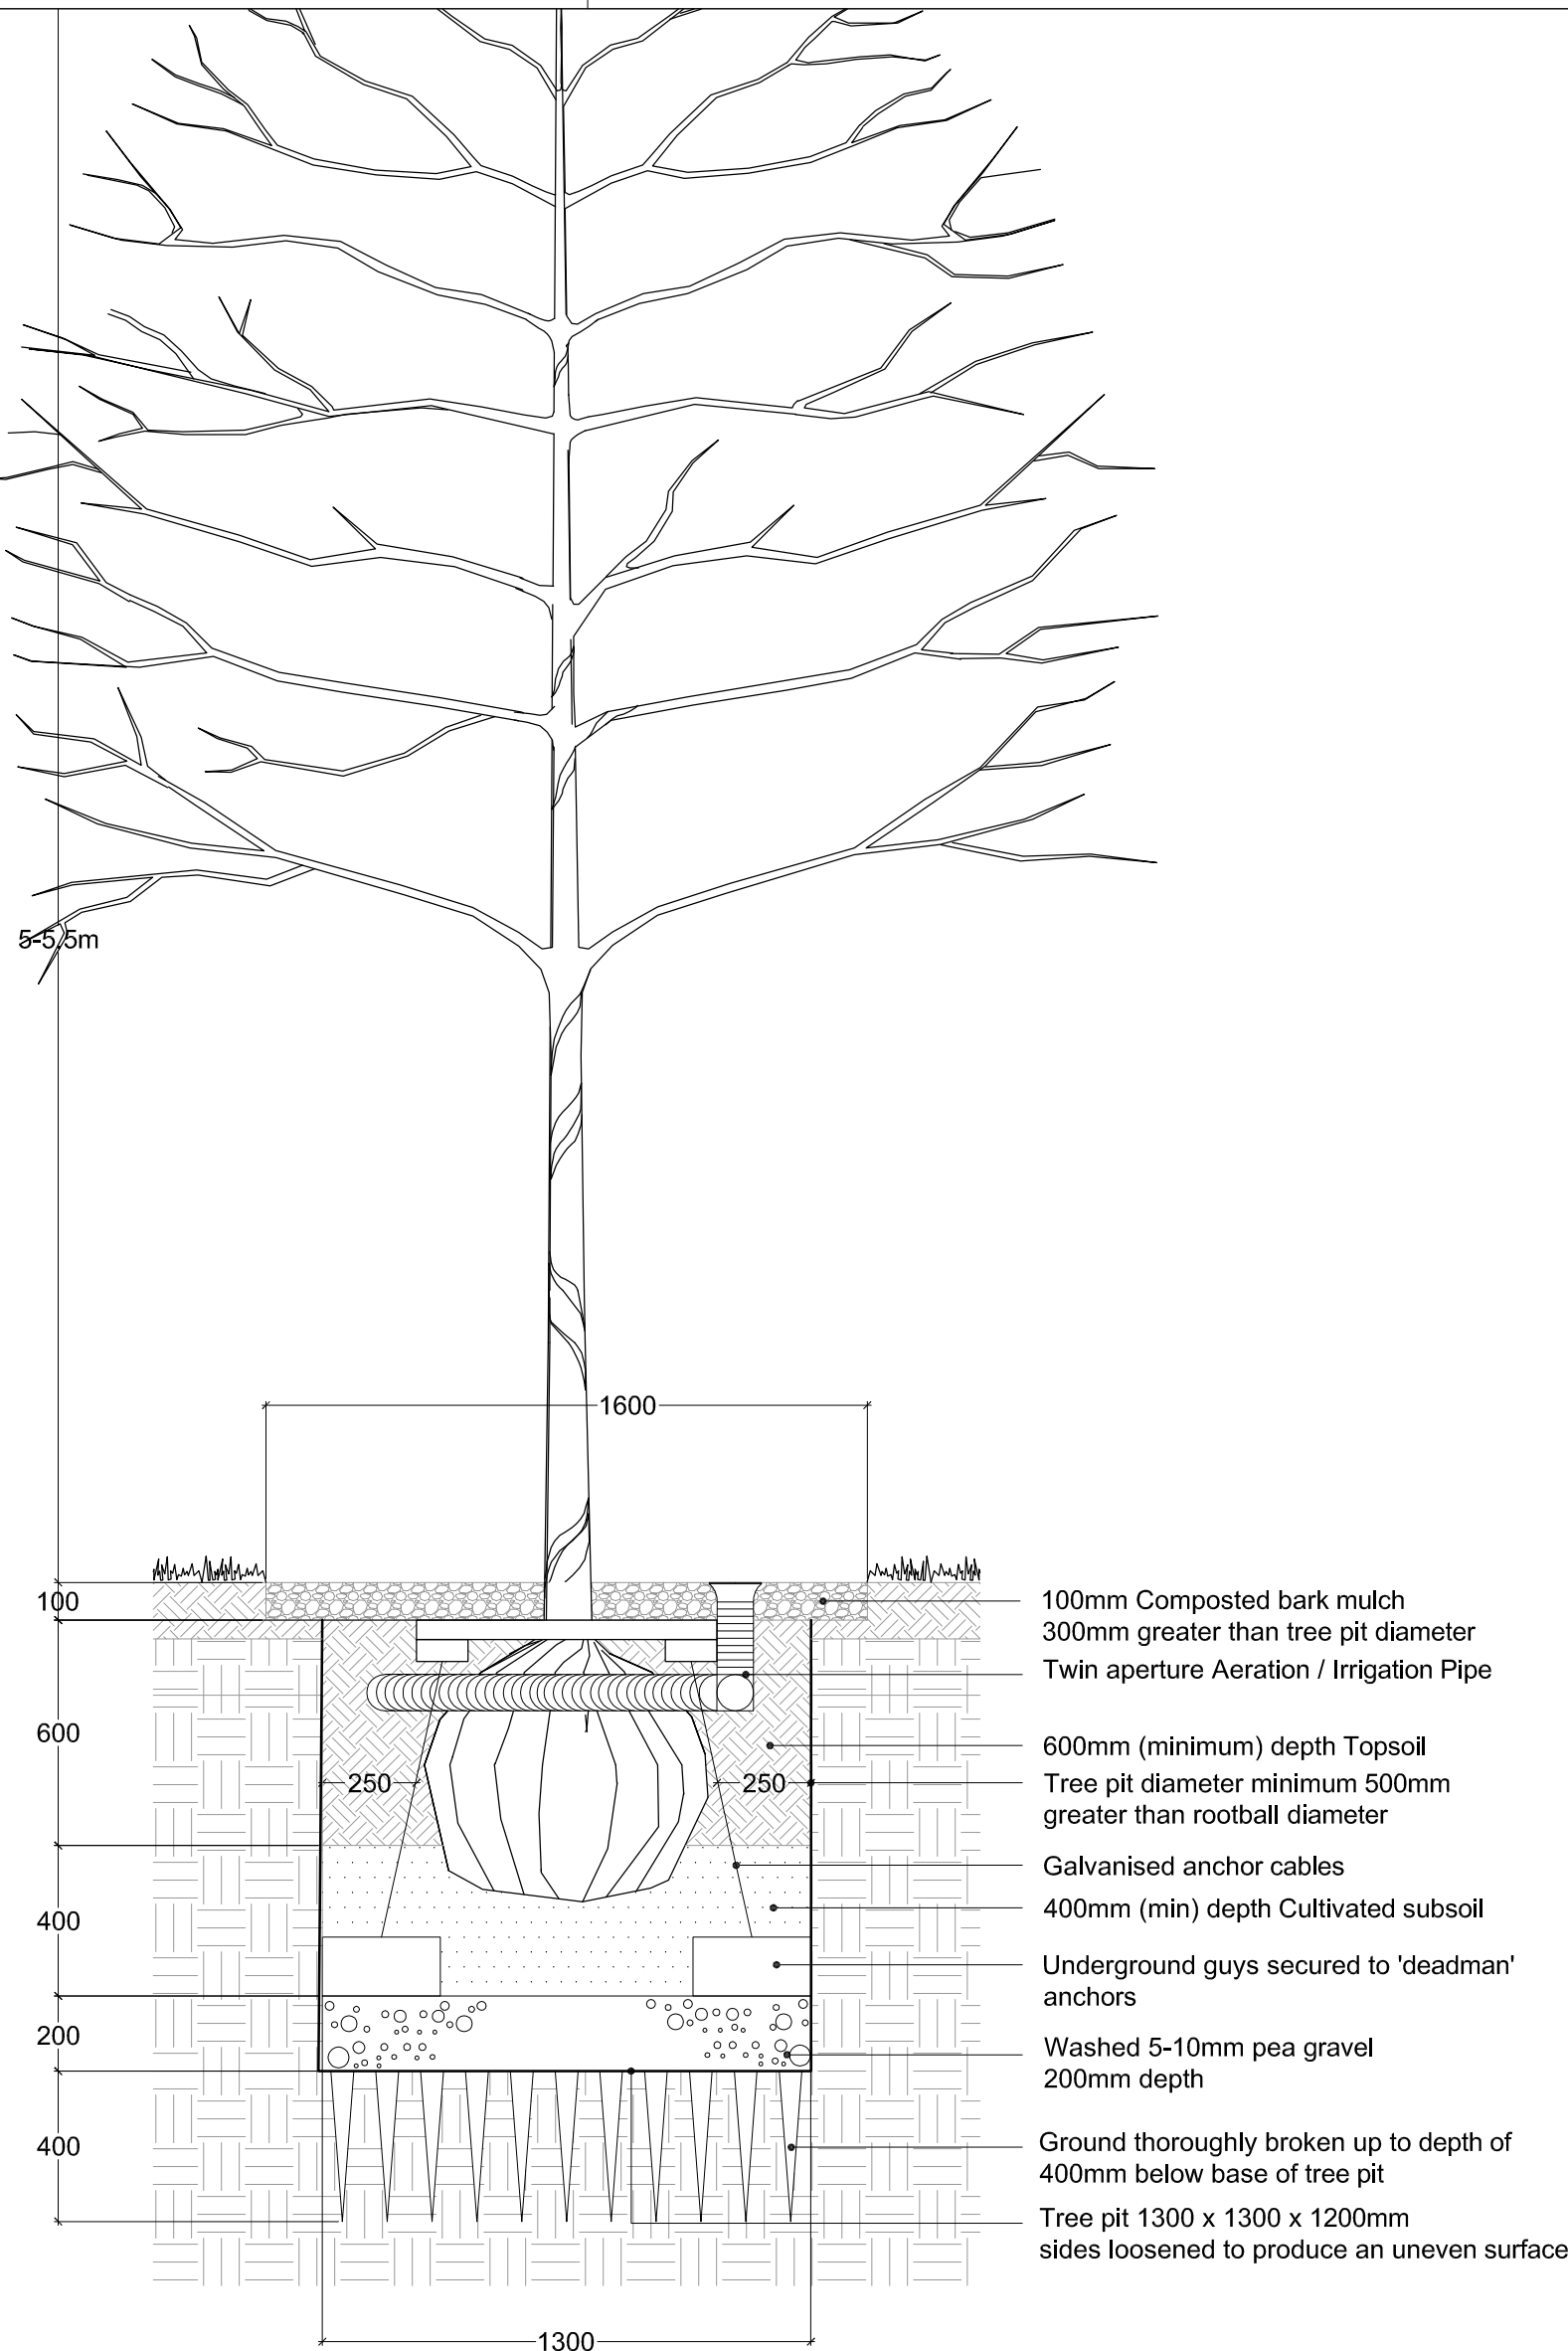


B Typical Semi Mature(20-25cm Girth) Tree Planting
Section 1:20@A1

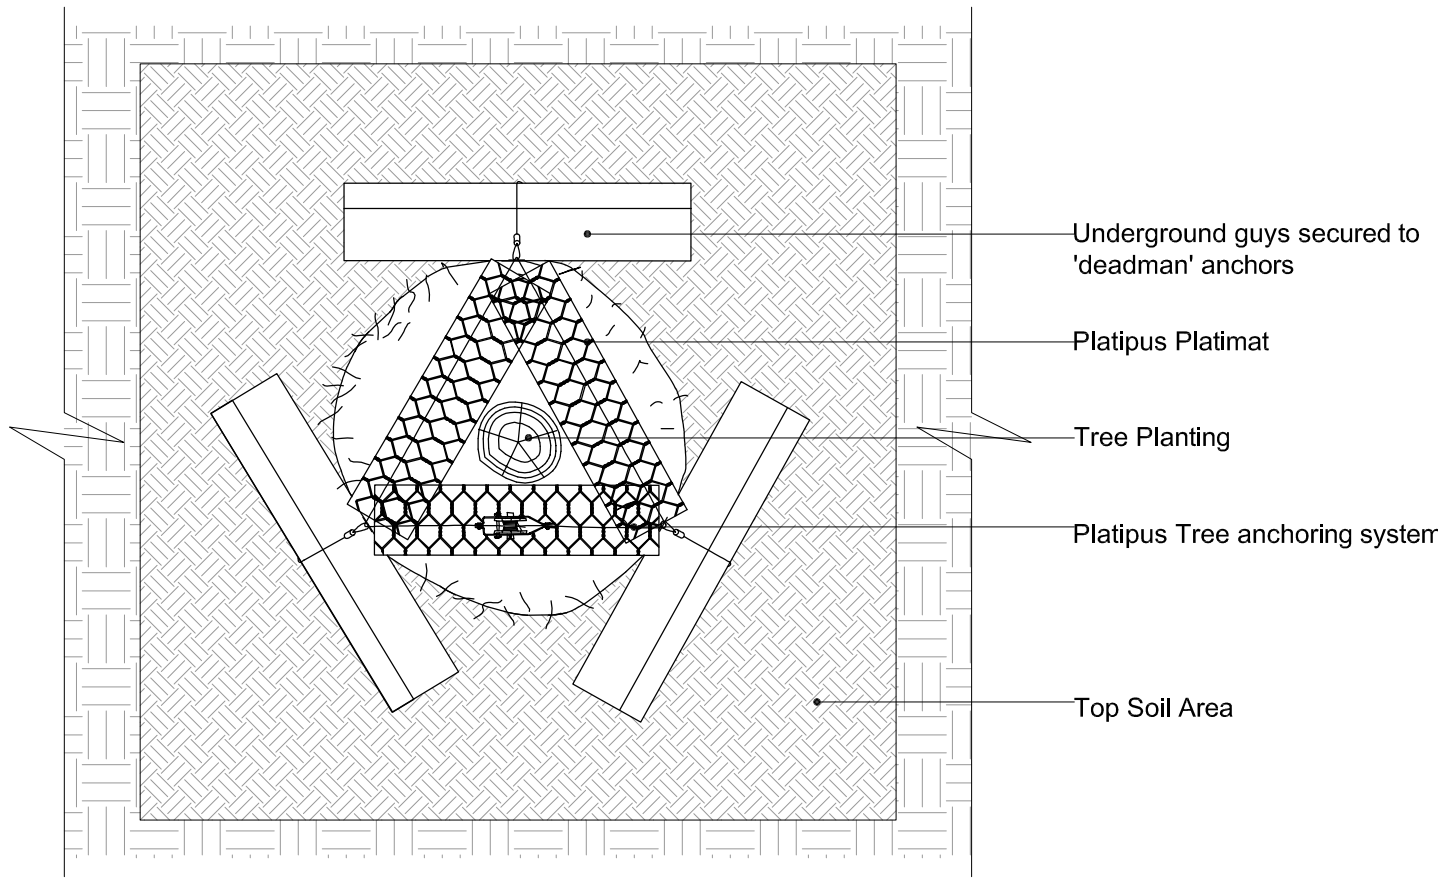


C Typical Tree Anchoring System
Plan 1:20@A1

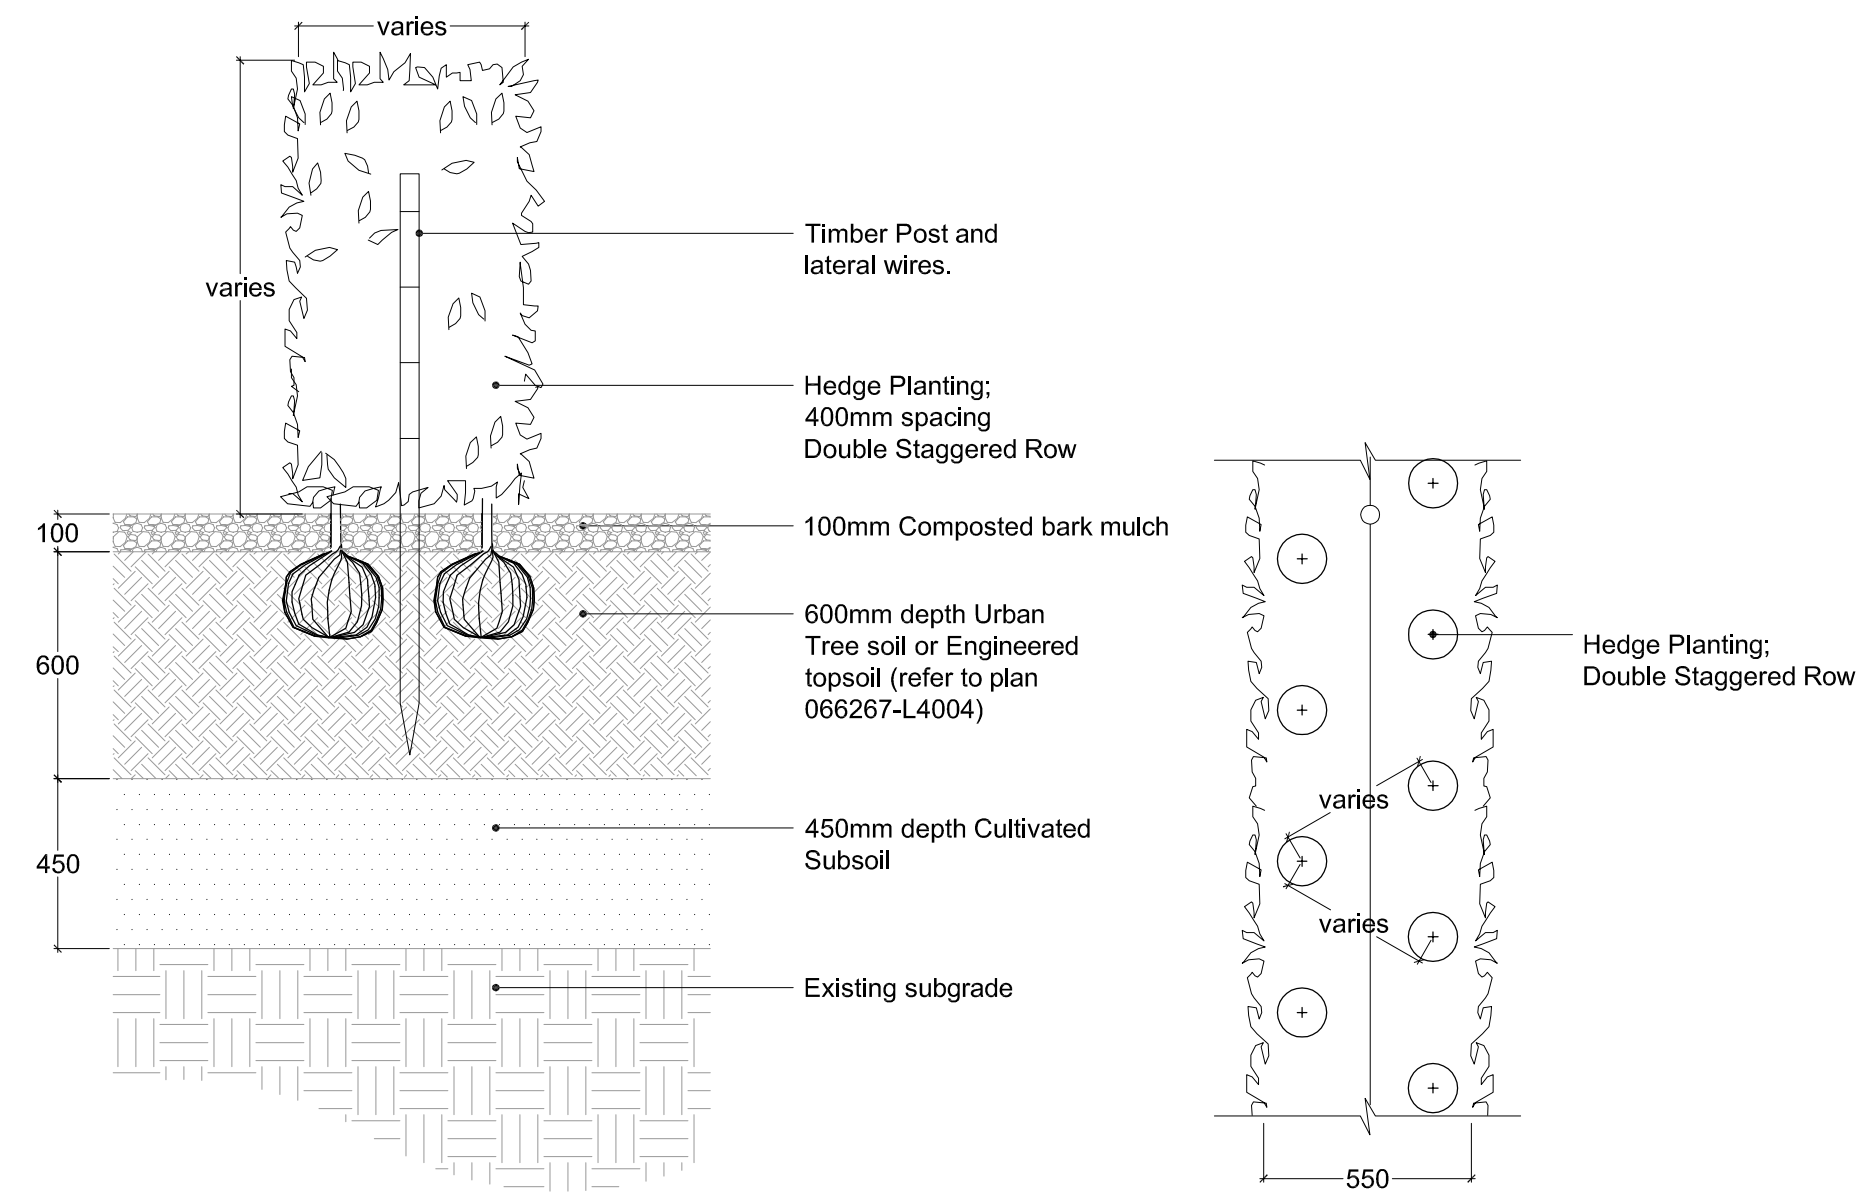

D Typical Hedge Planting
Section & Plan 1:20@A1

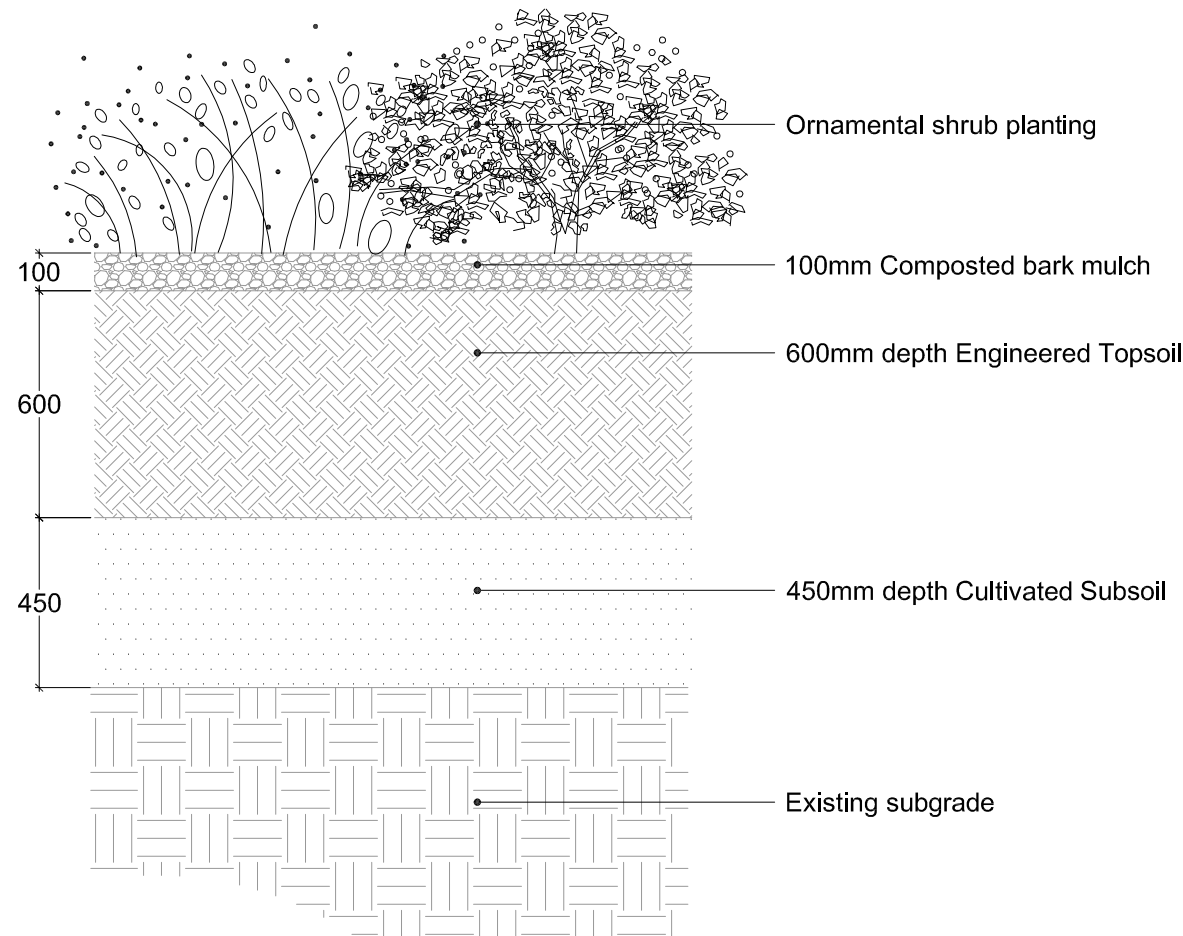

E Typical Shrub Planting Detail
Section 1:20@A1

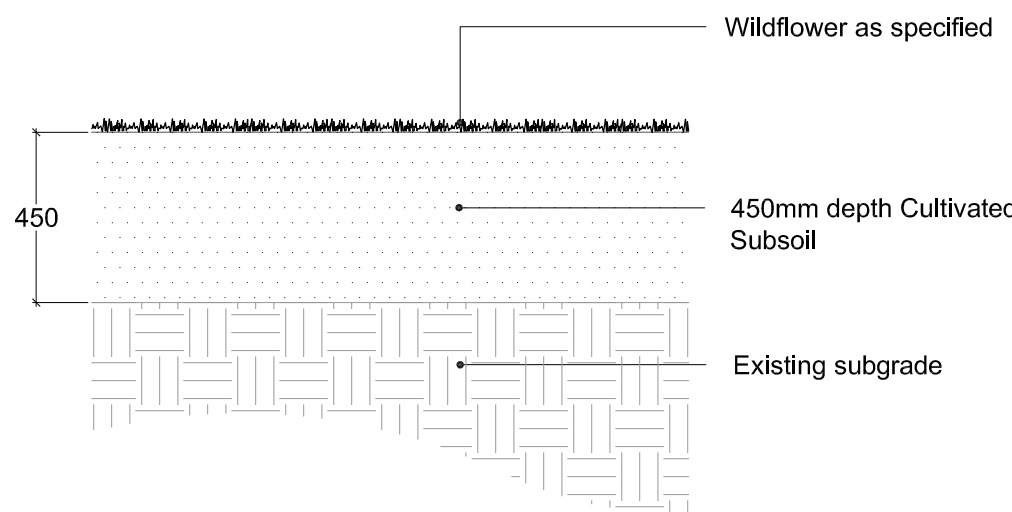

F Typical Wildflower Detail
Section 1:20@A1

A	24-02-16	DK	Construction drawing issue
-	12-11-15	DK	Construction drawing issue

Rev	Date	By	Notes
-----	------	----	-------

Client
SWIP Property Trust

Project
4 Roundwood Avenue
Stockley Park

Drawing Title
Typical Landscape Details

Purpose Of Issue
CONSTRUCTION

Scale
1:20 @ A1

Date
Sep '14

Drawn
KB

Checked
Oct '14

Approved
PA

Drawing No
066267-C5003

Rev
A

Property and infrastructure
Capita (ESA),
Castle House
75-76 Wells Street
London W1T3QH
Tel +44(0)20 7492 0200
Fax +44(0)20 7492 0201
www.capita.co.uk