



Notes:


- Timber to be hardwood timber, treated, FSC certified
- Lighting to be included, contractor to make allowance for bespoke lighting under timber
- Natural stone clad to have maximum two cuts on longest side, no cuts on ends
- Contractor to provide shop drawings and confirm specification of all elements prior to procuring any materials, for Landscape Architects approval
- Contractor to price for 4 no. benches for plaza, and 1no. 'mini' bench for smokers area (approximately 4m x 1m)
- Capita drawings to be read in conjunction with ESA external works drawings .
- Car parking layout and setting out, please refer to ESA drawings 900-00A and 900-00B
- For all external works setting out please refer to ESA drawings 900-10 and 900-11
- Capita Landscape drawings to be read in conjunction with Specification no 066267-C7002 Rev C

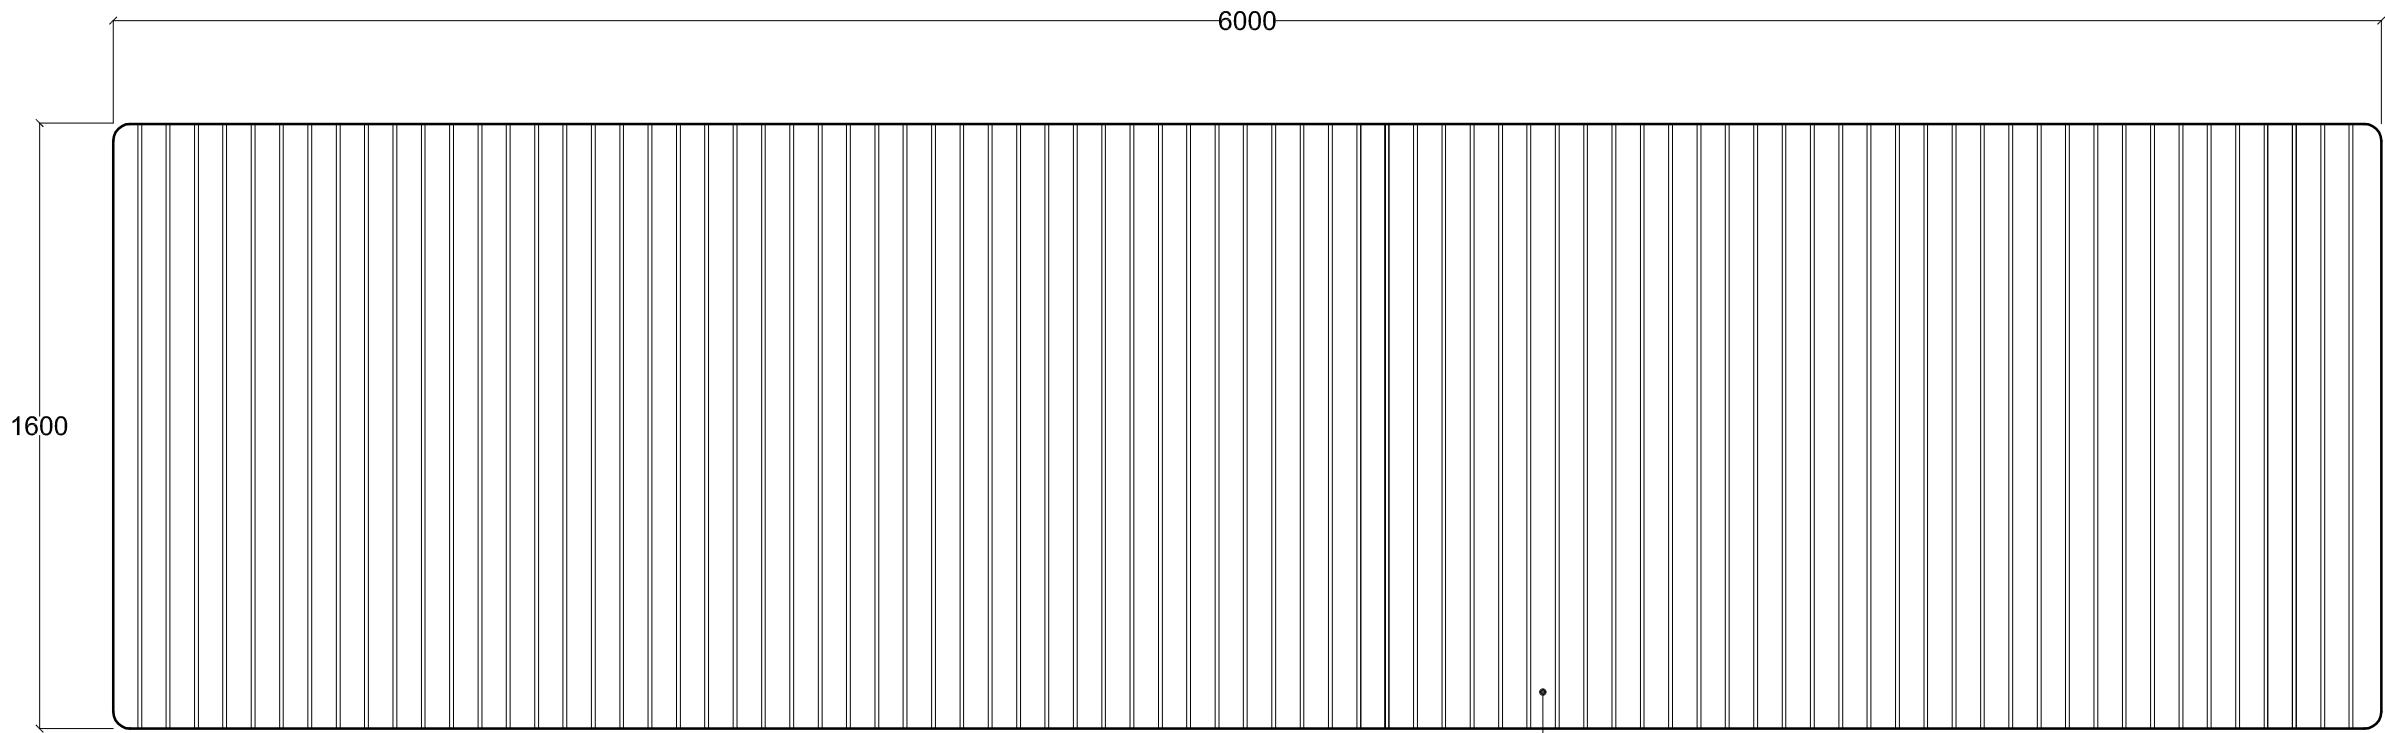


A Bespoke Bench Proposal
Plan 1:20@A1

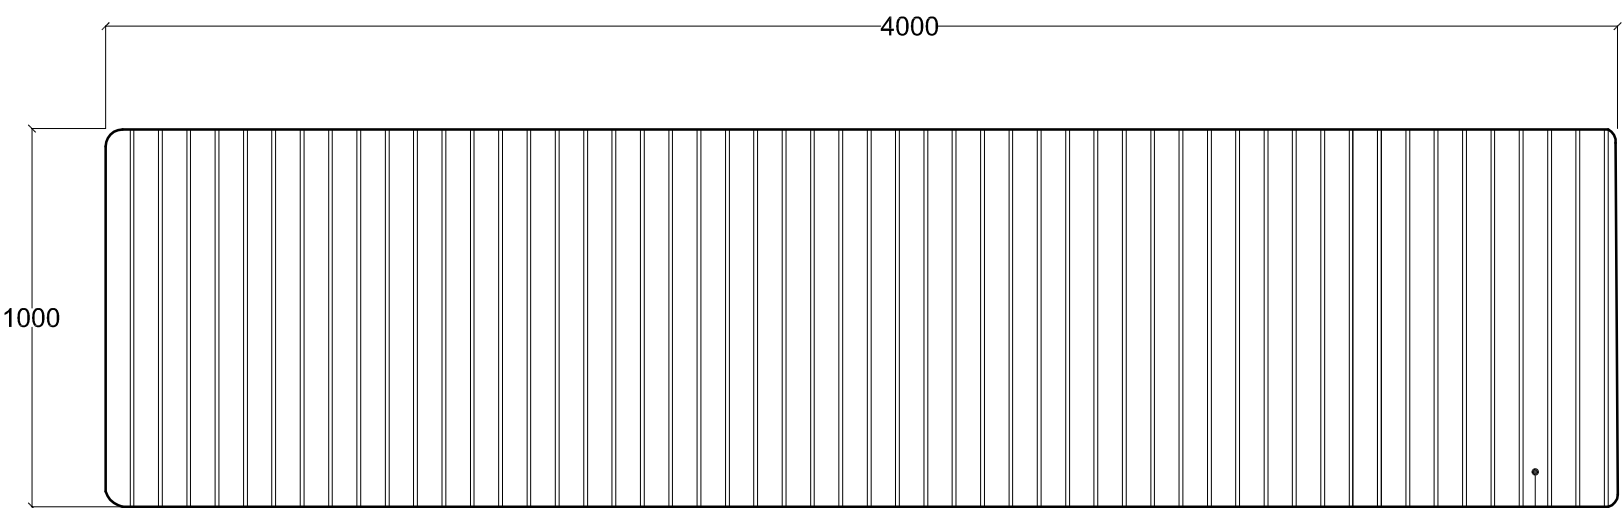


D Bespoke Small Bench Proposal
Plan 1:20@A1

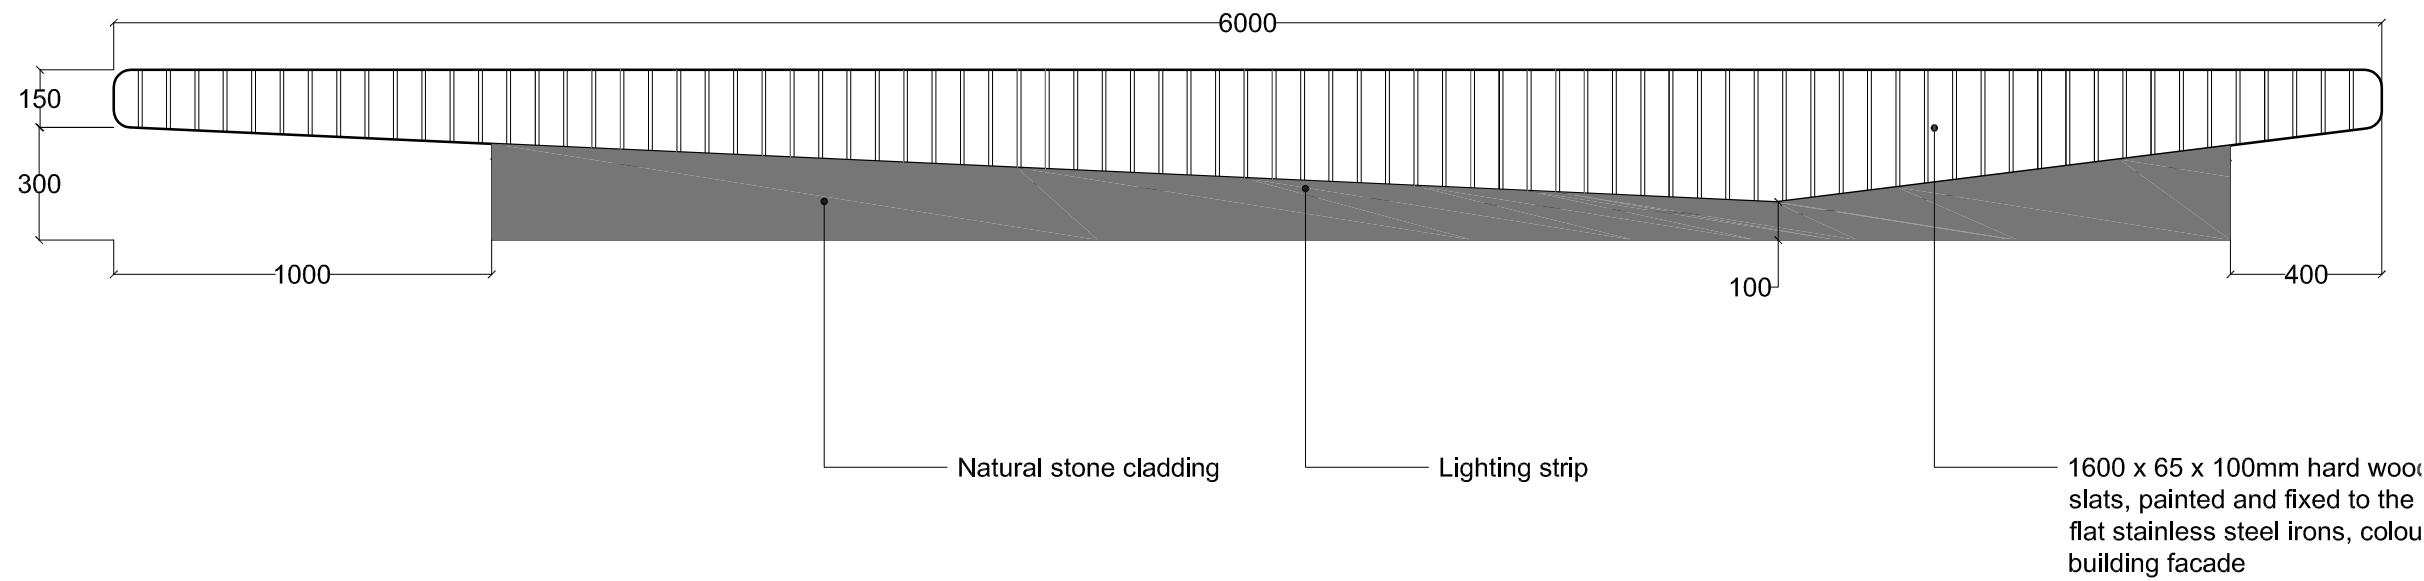


B Bespoke Bench Proposal
Elevation 1:20@A1

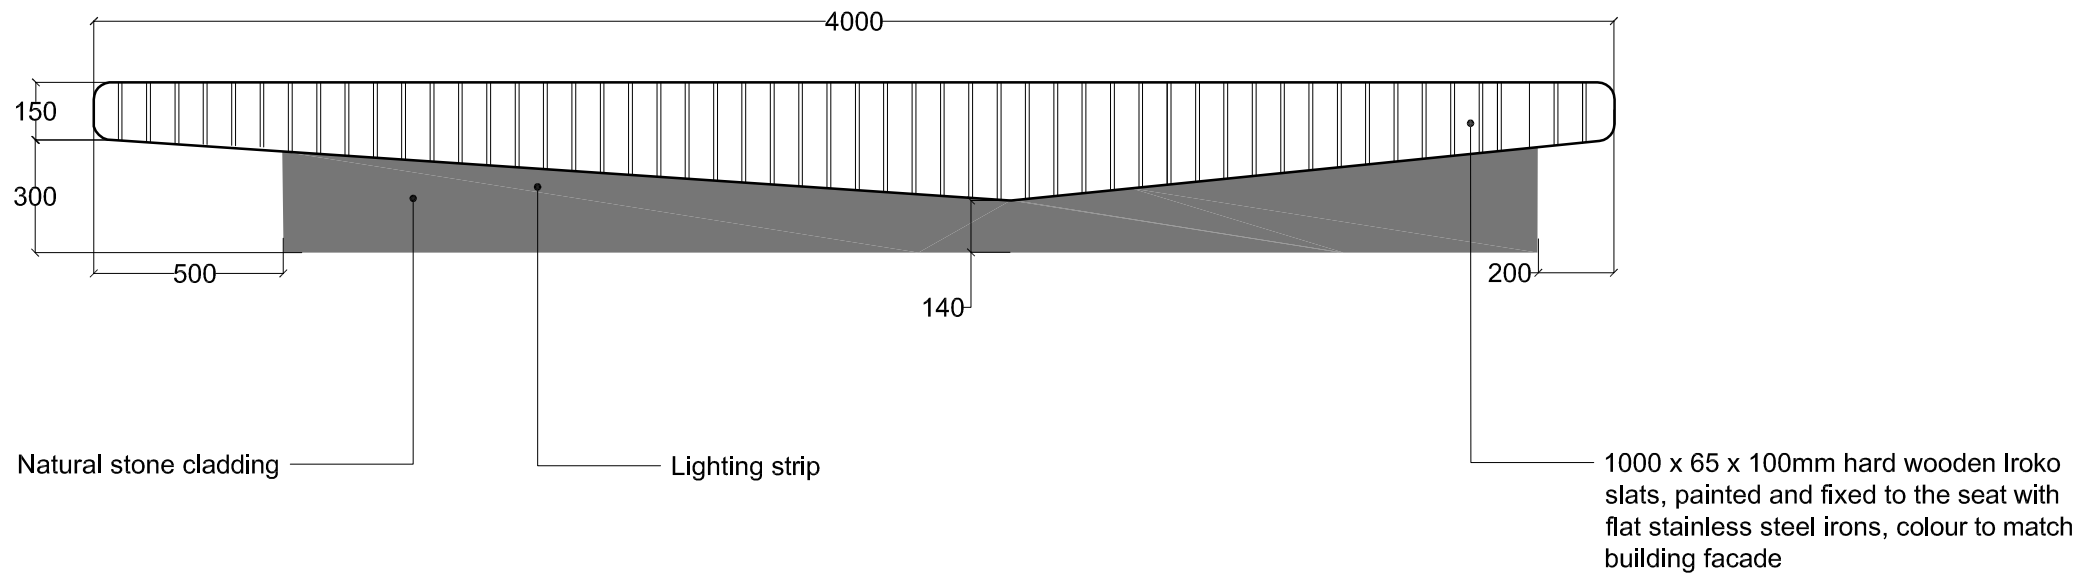

E Bespoke Small Bench Proposal
Elevation 1:20@A1

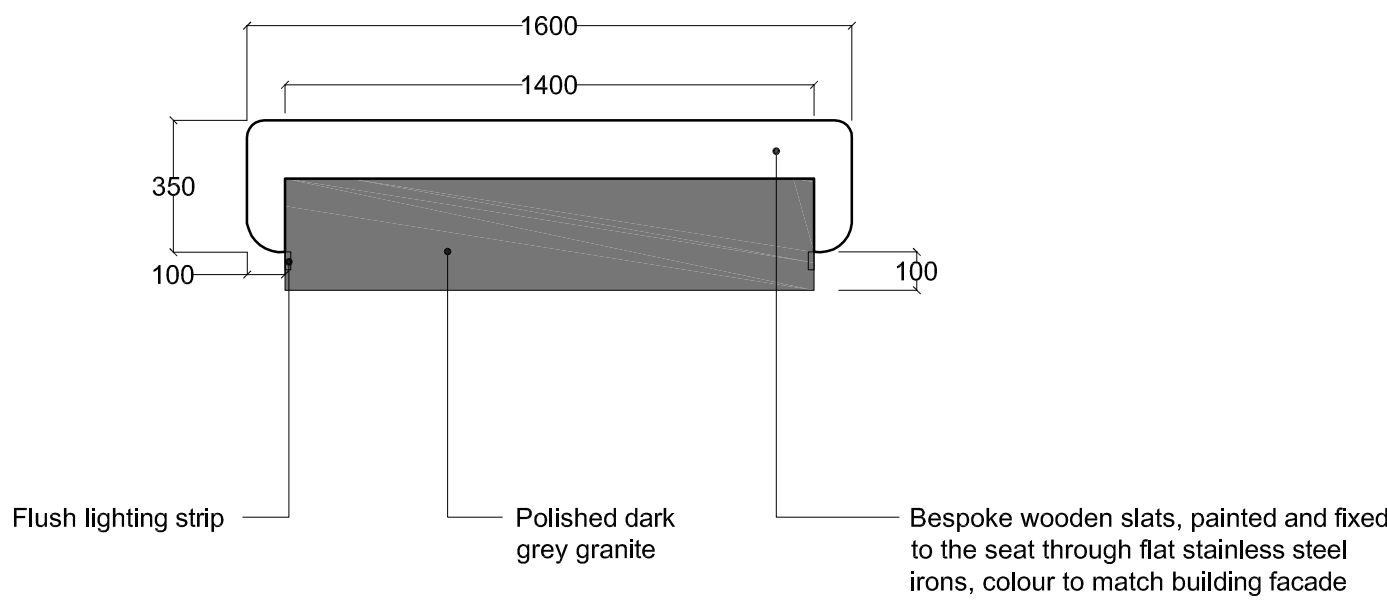

C Bespoke Bench Proposal
End Elevation 1:20@A1

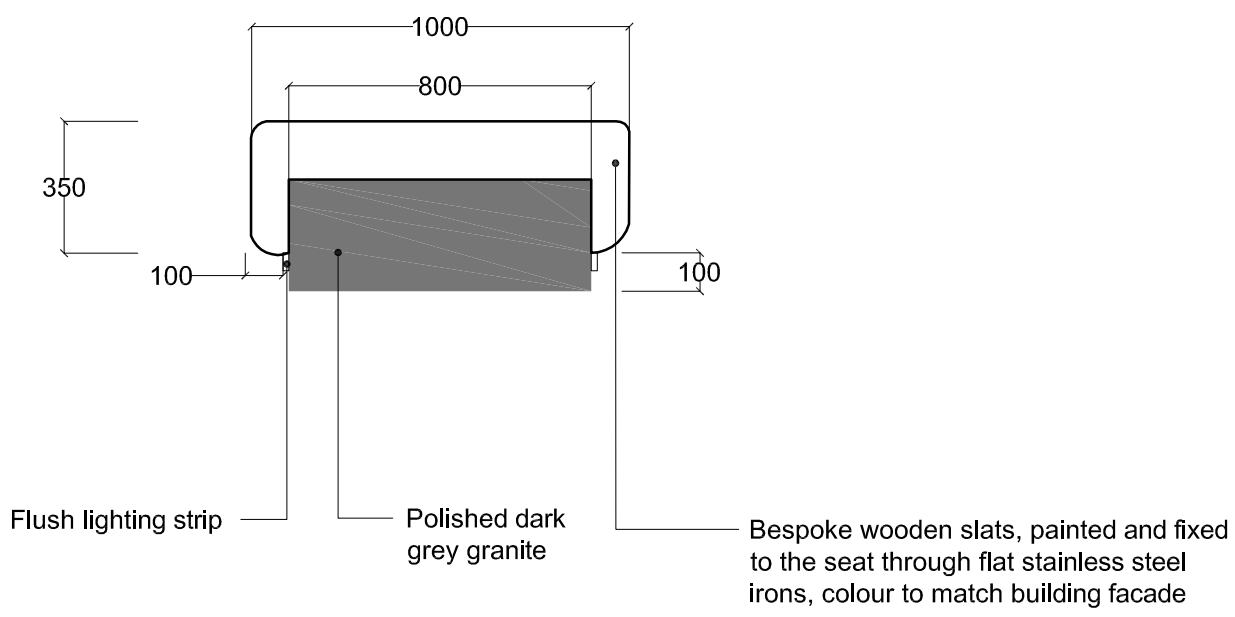

F Bespoke Small Bench Proposal
End Elevation 1:20@A1

-		24-02-16	DK	Construction drawing issue	
Rev	Date	By	Notes		
Client					
SWIP Property Trust					
Project					
4 Roundwood Avenue Stockley Park					
Drawing Title					
Street Furniture - Benches					
Purpose Of Issue					
CONSTRUCTION					
Scale		Date			
1:20 @ A1		Sep '14			
Drawn	Checked	Approved			
KB	Oct '14	PA			
Drawing No				Rev	
066267-C6001				-	
N:\c\066267-03 4 Roundwood Avenue Stockley Park\B_Work_Tasks\CAD\Construction\066267-C6001 Street Furniture - Benches.dwg					
CAPITA					
Property and infrastructure					
Capita (ESA), Castle House 75-76 Wells Street London W1T3QH					
Tel +44(0)20 7492 0200 Fax +44(0)20 7492 0201 www.capita.co.uk					