


Notes:

- Capita drawings to be read in conjunction with ESA external works drawings .
- Car parking layout and setting out, please refer to ESA drawings 900-00A and 900-00B
- For all external works setting out please refer to ESA drawings 900-10 and 900-11
- Capita Landscape drawings to be read in conjunction with Specification no 066267-C7002 Rev C

Notes:

- Material - Grade 316 Stainless Steel - Bead blasted body
- Machined top cap
- Foundation masses are shown for indicative information only and should be checked by the site engineer
- Buried flange

A Bollard
Elevation 1:15@A1

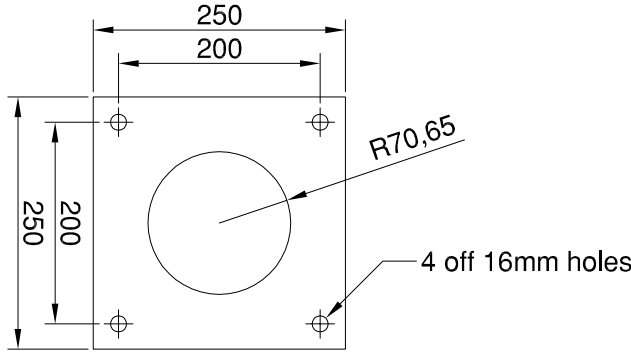


Buried Flange Plate Detail at
200mm below finished ground level
NTS

Notes:

- Material - Grade 316 Stainless Steel - Bead blasted body
- Machined top cap
- Foundation masses are shown for indicative information only and should be checked by the site engineer

B Lighting Bollard
Elevation 1:15@A1

C Lighting Column
Elevation 1:15@A1

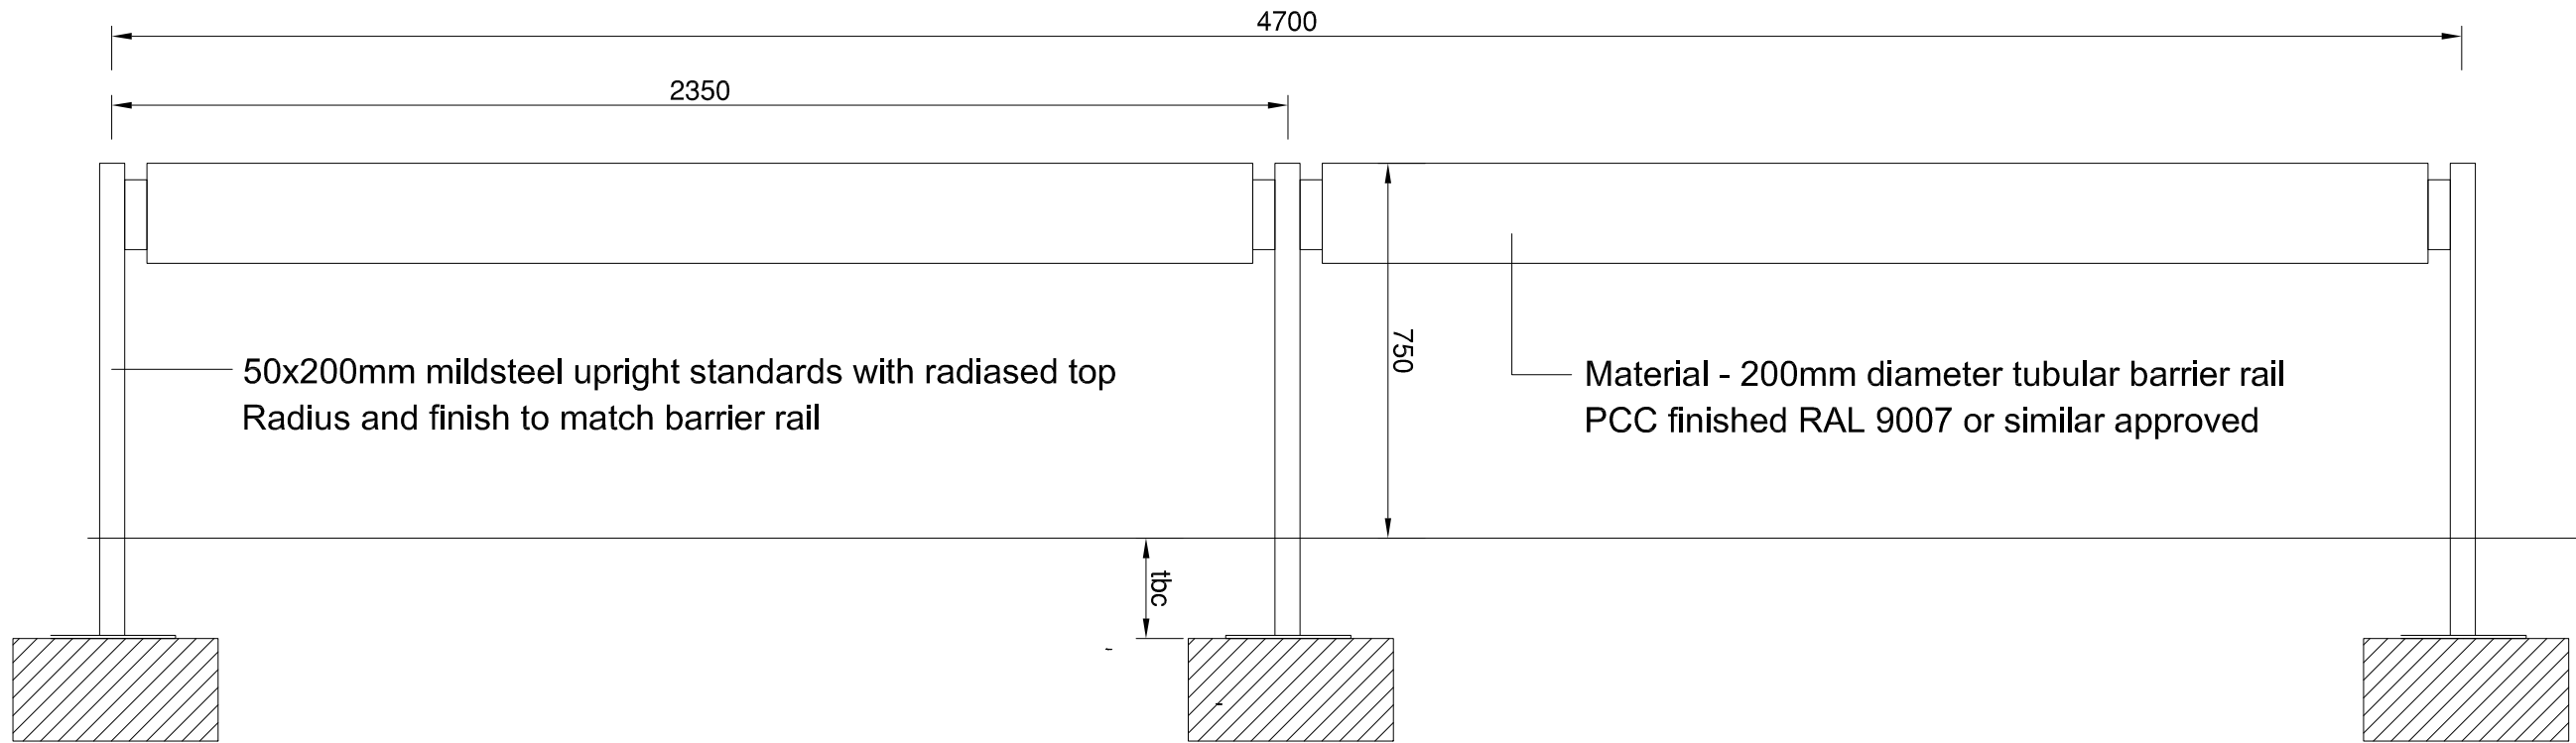

D Low Level Rail
Elevation 1:15@A1

ISOMETRIC VIEW
NTS

316 GRADE
STAINLESS STEEL
CLADDING

FGL

GALVANISED &
PAINTED MILD STEEL
COLUMN

-	24-02-16	DK	Construction Drawing Issue
Rev	Date	By	Notes

Client

SWIP Property Trust

Project
4 Roundwood Avenue
Stockley Park

Drawing Title

Street Furniture - Bollards

Purpose Of Issue
CONSTRUCTION

Scale	Date
1:15 @ A1	Sept '15

Drawn	Checked	Approved
KB	Sept '15	PA

Drawing No	Rev
066267-C6003	-

N:\c\066267-03 4 Roundwood Avenue Stockley
Park\B_Work_Tasks\CAD\Construction\066267-C6003 Street Furniture - Bollards.dwg

CAPITA

Property and infrastructure

Capita (ESA),
Castle House
75-76 Wells Street
London W1T3QH

Tel +44(0)20 7492 0200
Fax +44(0)20 7492 0201
www.capita.co.uk