PROPOSED HIGH STREET / SOUTHWEST ELEVATION -
1:25@A1, 1:50@A3

0 0.5 1 1.5 2m

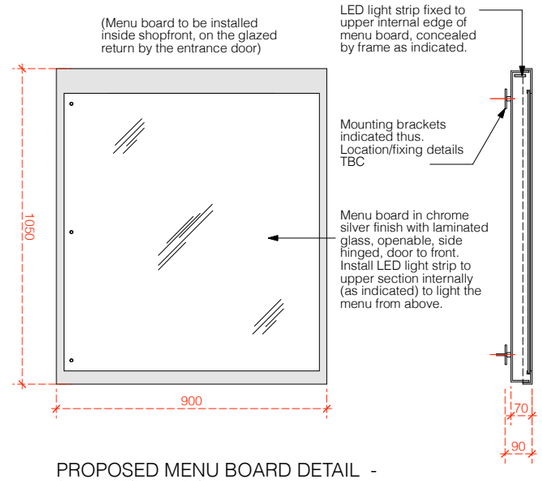

PROPOSED MENU BOARD DETAIL -
Scale 1:10@A1, 1:20@A3

0 0.5 1m

Image of proposed thin metal lettering for 'CAFÉ BAR'

Images of proposed 'Kit Kat' pink and mini black mosaic tiles for the fascia and stall riser respectively

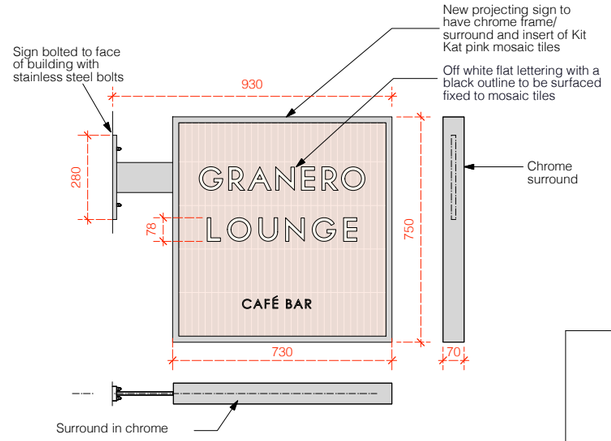

PROPOSED PROJECTING SIGN DETAIL
1:10@A1, 1:20@A3

0 0.5 1m

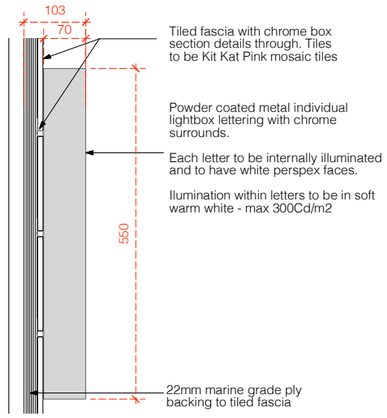

PROPOSED LETTERING DETAILS
Scale 1:5@A1, 1:10@A3

0 0.5m

Rev	Date	Initials	Details
D	01-04-22	DR	Shopfront fenestration amended
B	15-02-22	FW	Annotation re lobby floor added
A	14-02-22	FW	Name changed and general revision

Purpose of Issue
ADVERTISEMENT CONSENT APPLICATION

RICHARD PEDLAR ARCHITECTS
ARCHITECTURE • CONSERVATION • URBAN DESIGN
RPCA 4 Grove Road Redland
Bristol BS6 6UJ • 0117 974 2612
www.rpca.co.uk • info@rpca.co.uk

Project: **GRANERO LOUNGE** at 81-83 High Street Ruislip

Client: Loungers UK Limited

Title: Proposed Signage and Elevation

Drawing No. **LNG4535.06D**

Scale: 1:25@A1, 1:50@A3

Date: FEB 2022

Responsibility is not accepted for errors made by others in scaling from this drawing. All construction information to be taken from figured dimensions only.

A1