


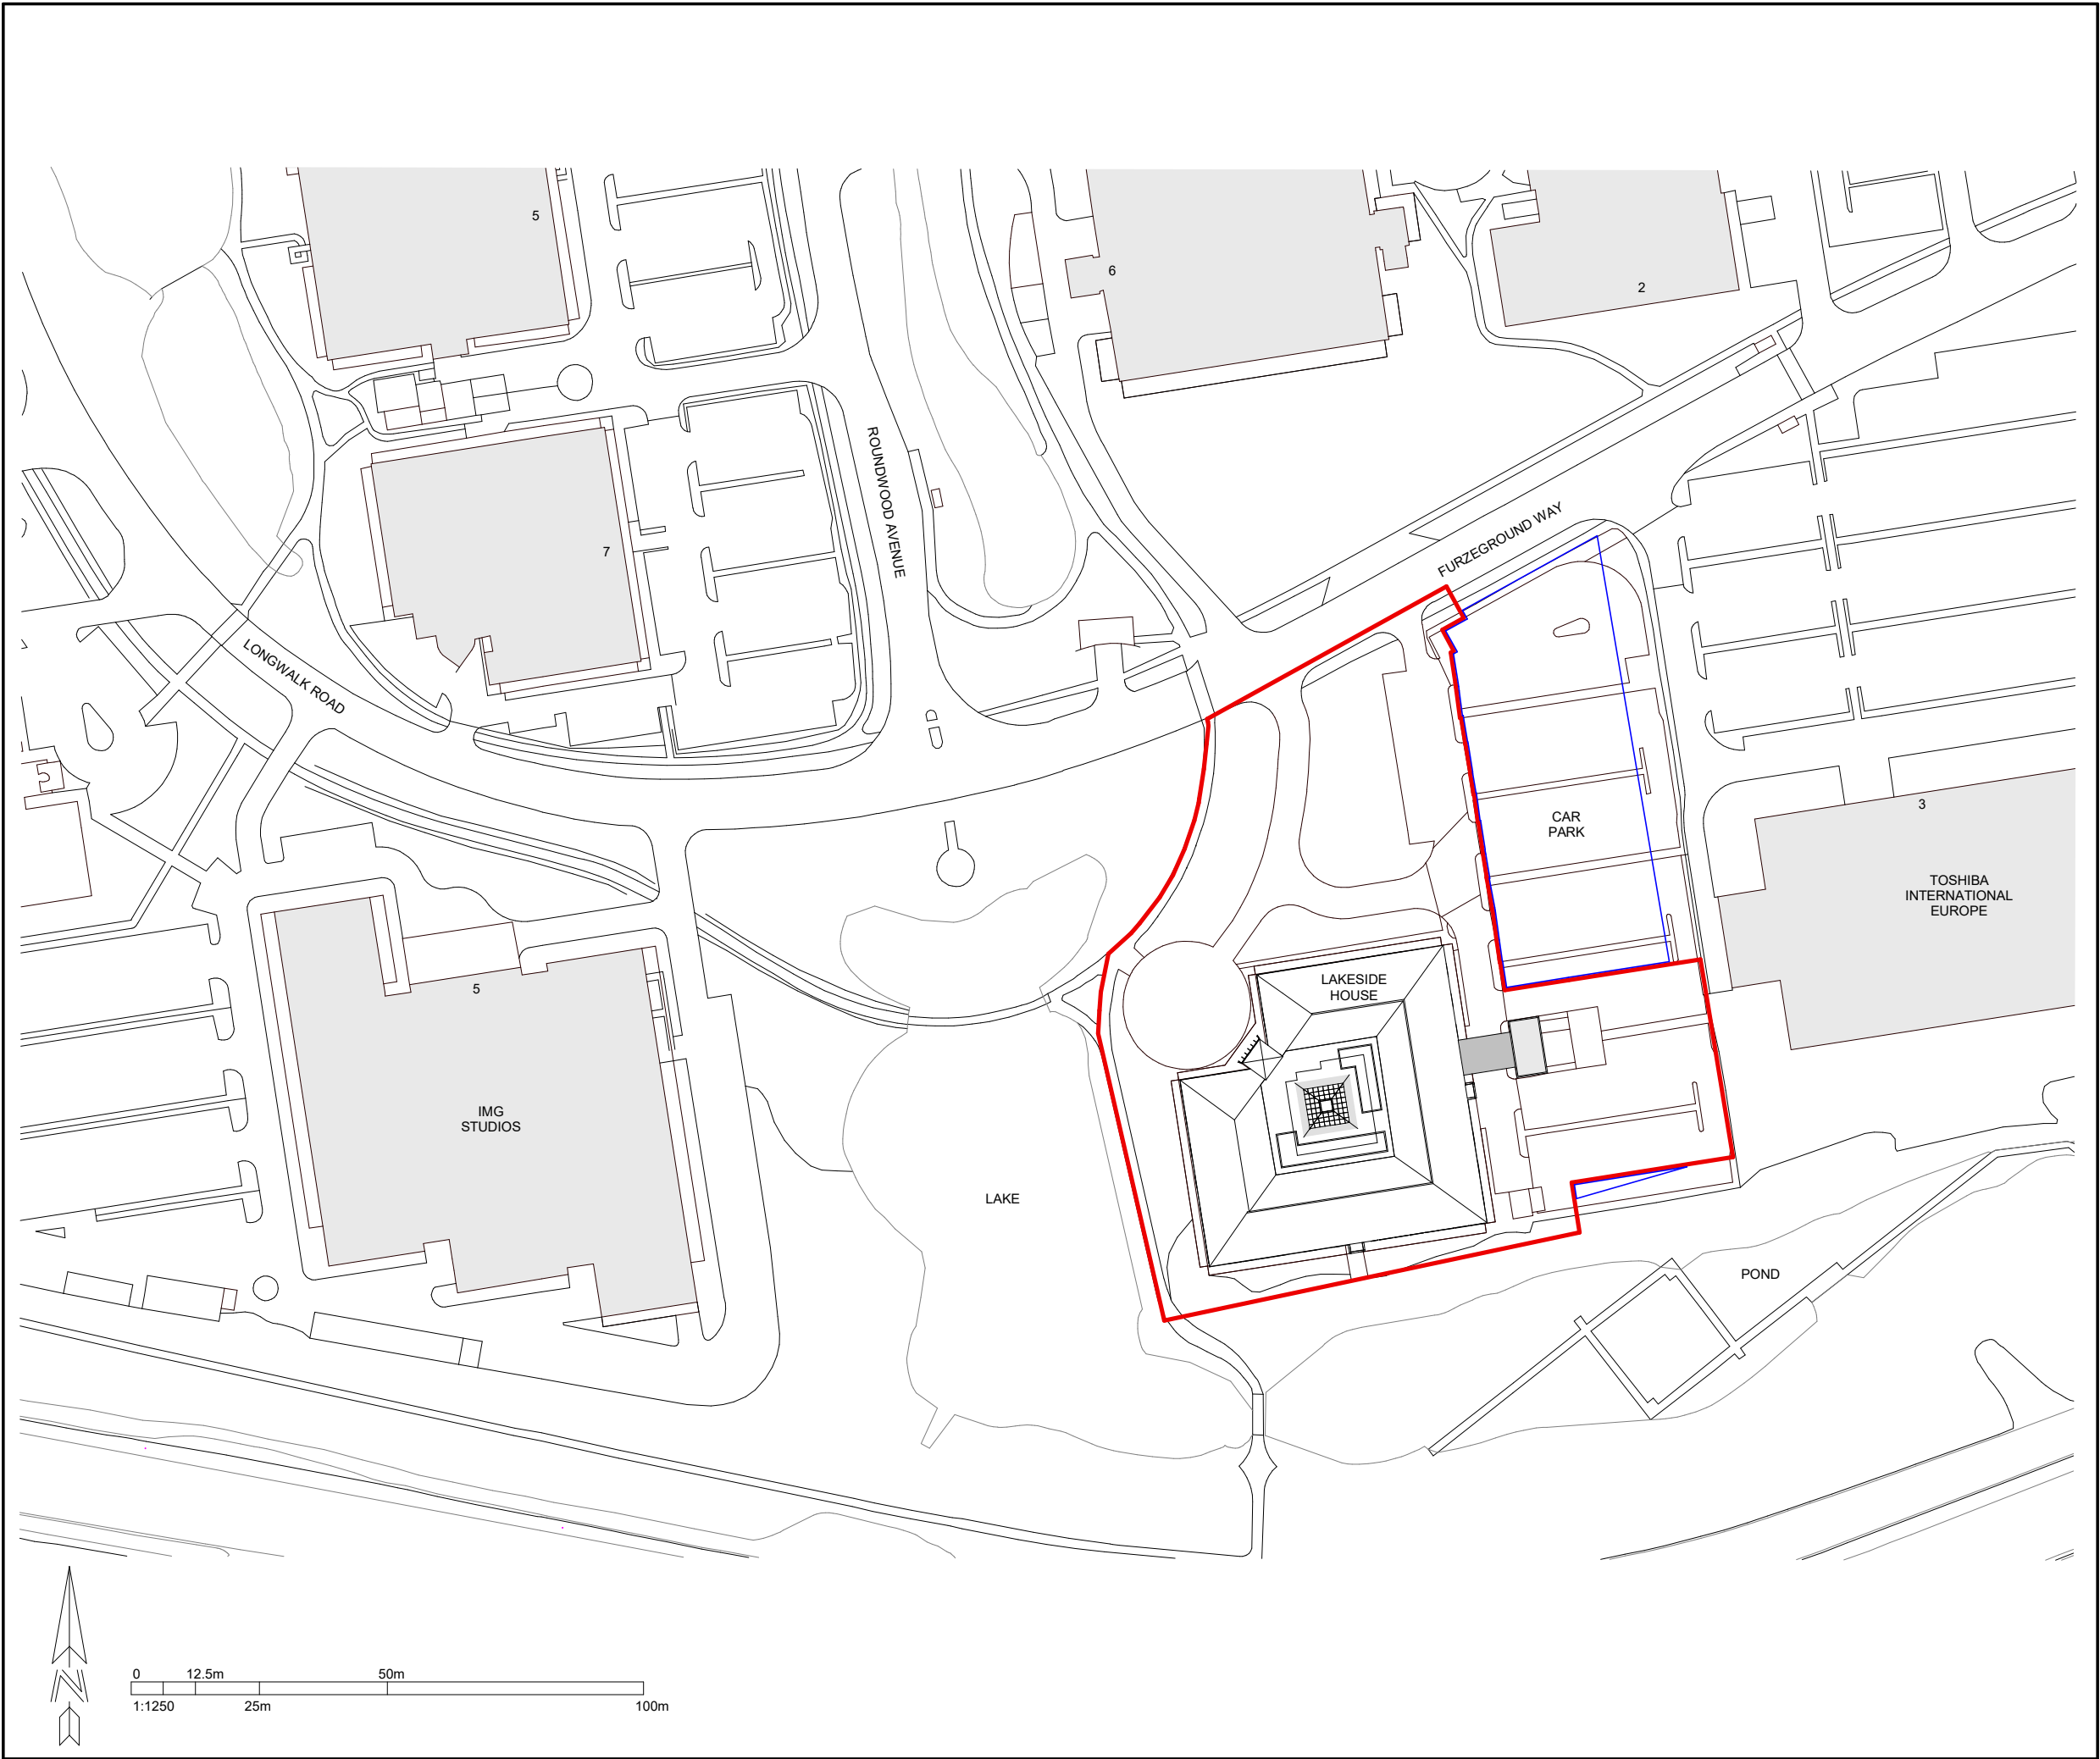

NOTES:

DO NOT SCALE. FIGURED DIMENSIONS ONLY TO BE TAKEN FROM THIS DRAWING. CHECK DIMENSIONS ON SITE AND REPORT DISCREPANCIES TO THE ARCHITECT.

THIS DRAWING IS PROTECTED BY COPYRIGHT.

ALL AREAS HAVE BEEN MEASURED FROM CURRENT DRAWINGS. THEY MAY VARY BECAUSE OF (EG) SURVEY, DESIGN DEVELOPMENT, CONSTRUCTION TOLERANCES, STATUTORY REQUIREMENTS OR RE-DEFINITION OF THE AREAS TO BE MEASURED.

LEGEND:

— SITE BOUNDARY OF PLANNING SUBMISSION - 9956m<sup>2</sup>

— SITE BOUNDARY OF APPLICANT OWNERSHIP OUTSIDE OF PLANNING SUBMISSION SITE BOUNDARY

|     |            |                                              |       |      |
|-----|------------|----------------------------------------------|-------|------|
| P5  | 05-11-2019 | BLUE LINE UPDATED                            | HG    | NS   |
| P4  | 31-10-2019 | SITE BOUNDARY OF PLANNING SUBMISSION UPDATED | DK    | HG   |
| P3  | 24-10-2019 | NOTES UPDATED                                | HG    | NS   |
| P2  | 18-10-2019 | OWERNSHIP BOUNDARY INCLUDED                  | CH    | NS   |
| P1  | 20-09-2019 | ISSUED FOR PLANNING                          | DK    | HG   |
| No. | Date       | Comments                                     | Drawn | Chkd |

Issue Status

Planning

**tp bennett**  
architecture  
interiors  
planning

One America Street London SE1 0NE UK +44 (0) 20 7208 2000 www.tpbenett.com

Project

Lakeside House  
Stockley Business Park  
Uxbridge UB11 1BD

Drawing Title

Site Location Plan

|                        |            |            |             |      |
|------------------------|------------|------------|-------------|------|
| Drawn                  | Date       | Scale @ A3 | Alt. Ref.   |      |
|                        | 01/08/2019 | 1:1250     |             |      |
| tp bennett Project No. | Series     | Zone       | Drawing No. | Rev. |
| A11633                 | D          | 0          | 001         | P5   |