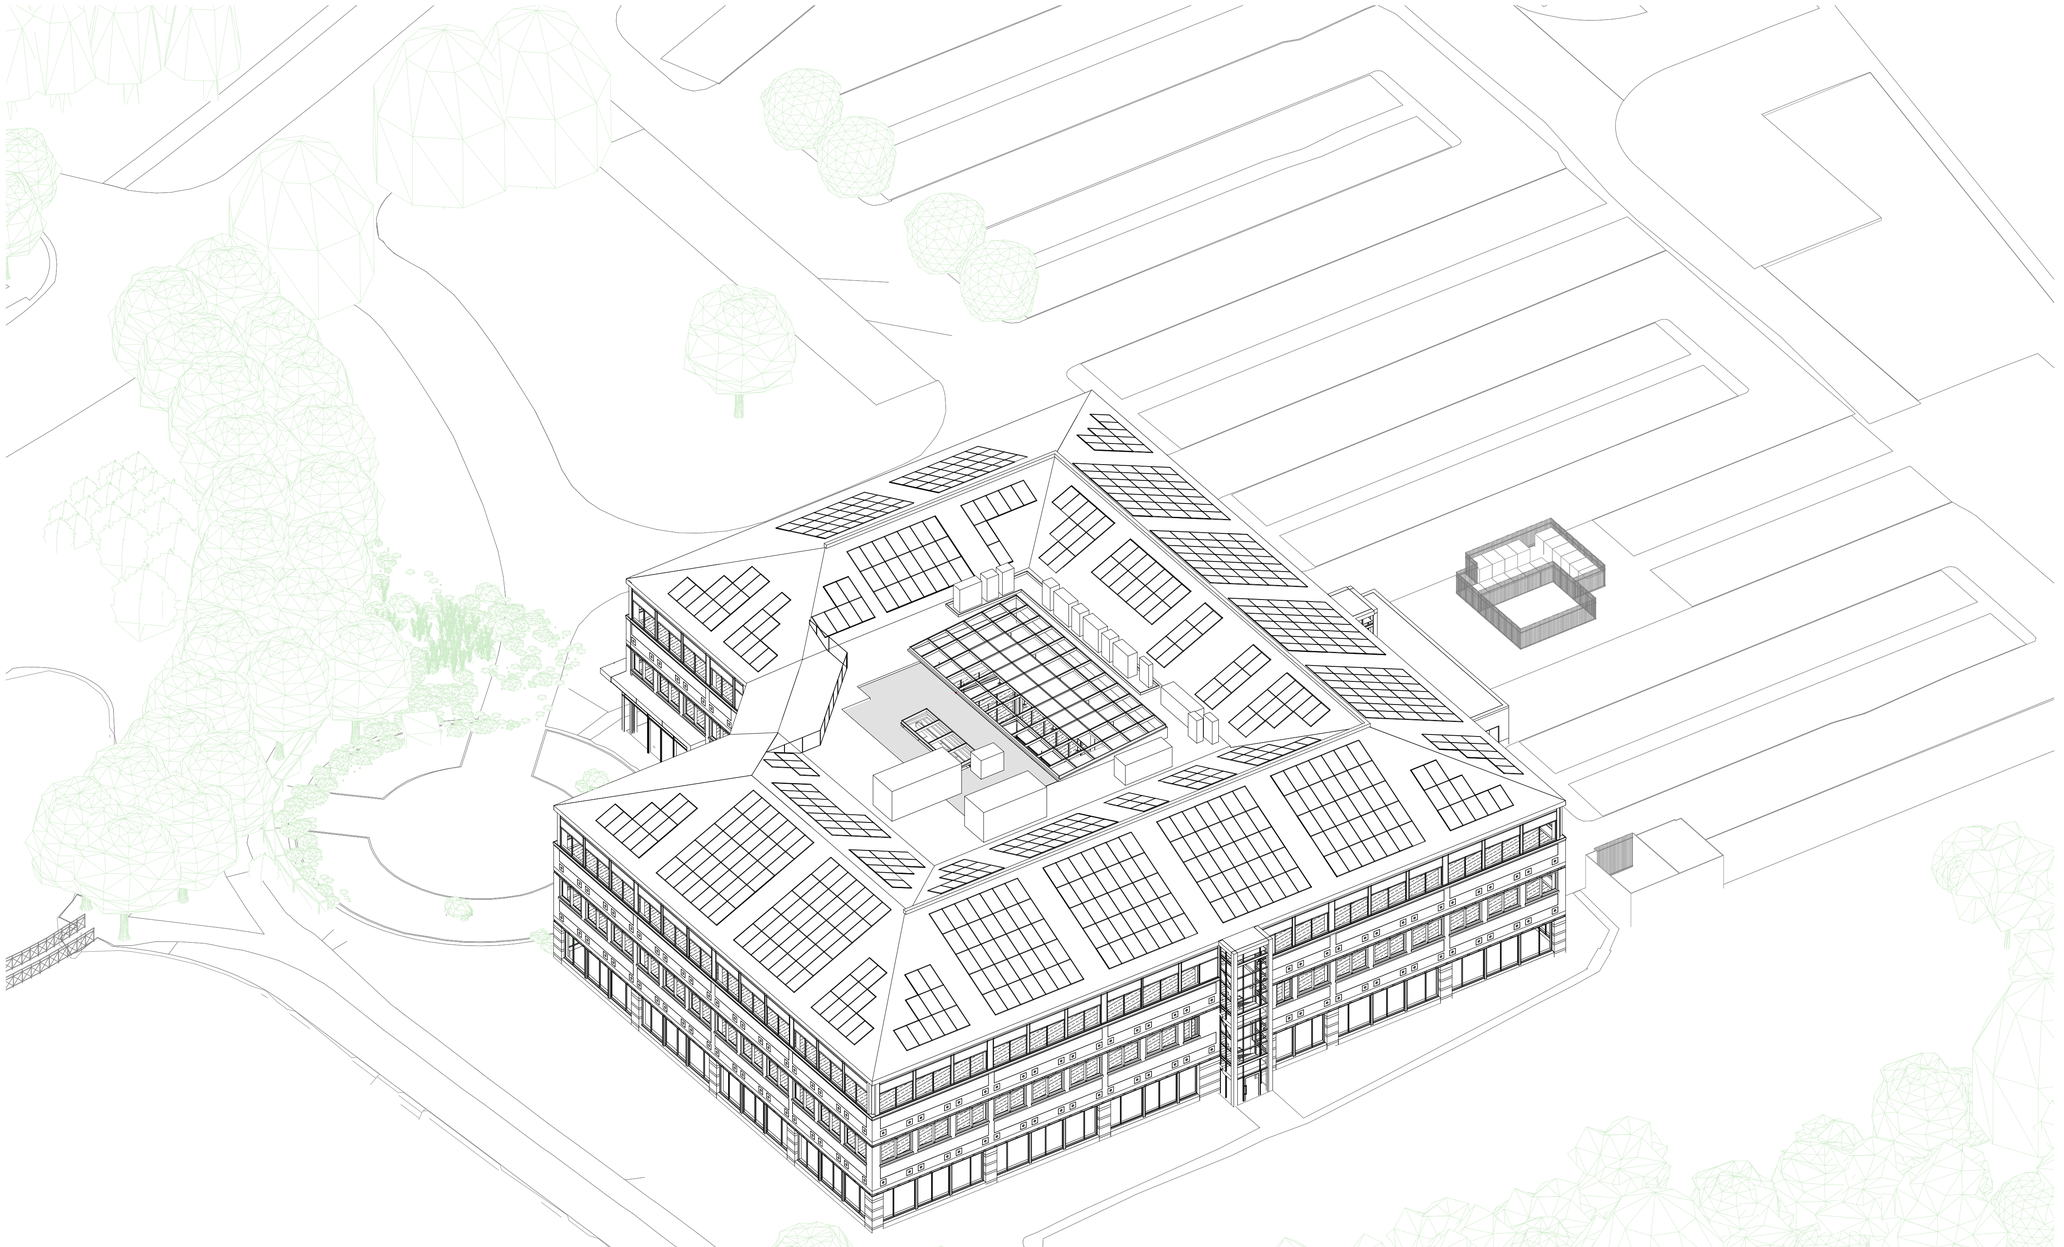

CLIENT

STRUCTURAL ENGINEER

SERVICES ENGINEER

CONSULTANT

KEY PLAN

NOTES:

DO NOT SCALE. FIGURED DIMENSIONS ONLY TO BE TAKEN FROM THIS DRAWING. CHECK DIMENSIONS ON SITE AND REPORT DISCREPANCIES TO THE ARCHITECT.

THIS DRAWING IS PROTECTED BY COPYRIGHT.

ALL AREAS HAVE BEEN MEASURED FROM CURRENT DRAWINGS. THEY MAY VARY BECUASE OF (EG) SURVEY, DESIGN DEVELOPMENT, CONSTRUCTION TOLERANCES, STATUTORY REQUIREMENTS OR RE-DEFINITION OF THE AREAS TO BE MEASURED.

No.	Date	Comments	Drawn	Checked
P1	27-07-2020	Issue for Planning	CH	NS

Revisions

Issue Status

Planning

tp bennett
architecture
interiors
planning

One America Street London SE1 0NE UK +44 (0) 20 7208 2000 www.tpbennett.com

Project

Lakeside House
Stockley Business Park
Uxbridge UB11 1BD

Drawing Title

Isometric View
Proposed PV Cells on Roof

Drawn	Date	Scale @ A1	Alt. Ref.
CH	24/07/2020		

tp bennett Project No.	Series	Zone	Drawing Number	Rev.
A11633	D	2	500	P1

BIM Model Ref: A11633-TPR-ZZ-ZZ-M3-A-0001-S0-P02

©

27/07/2020 12:04:28