


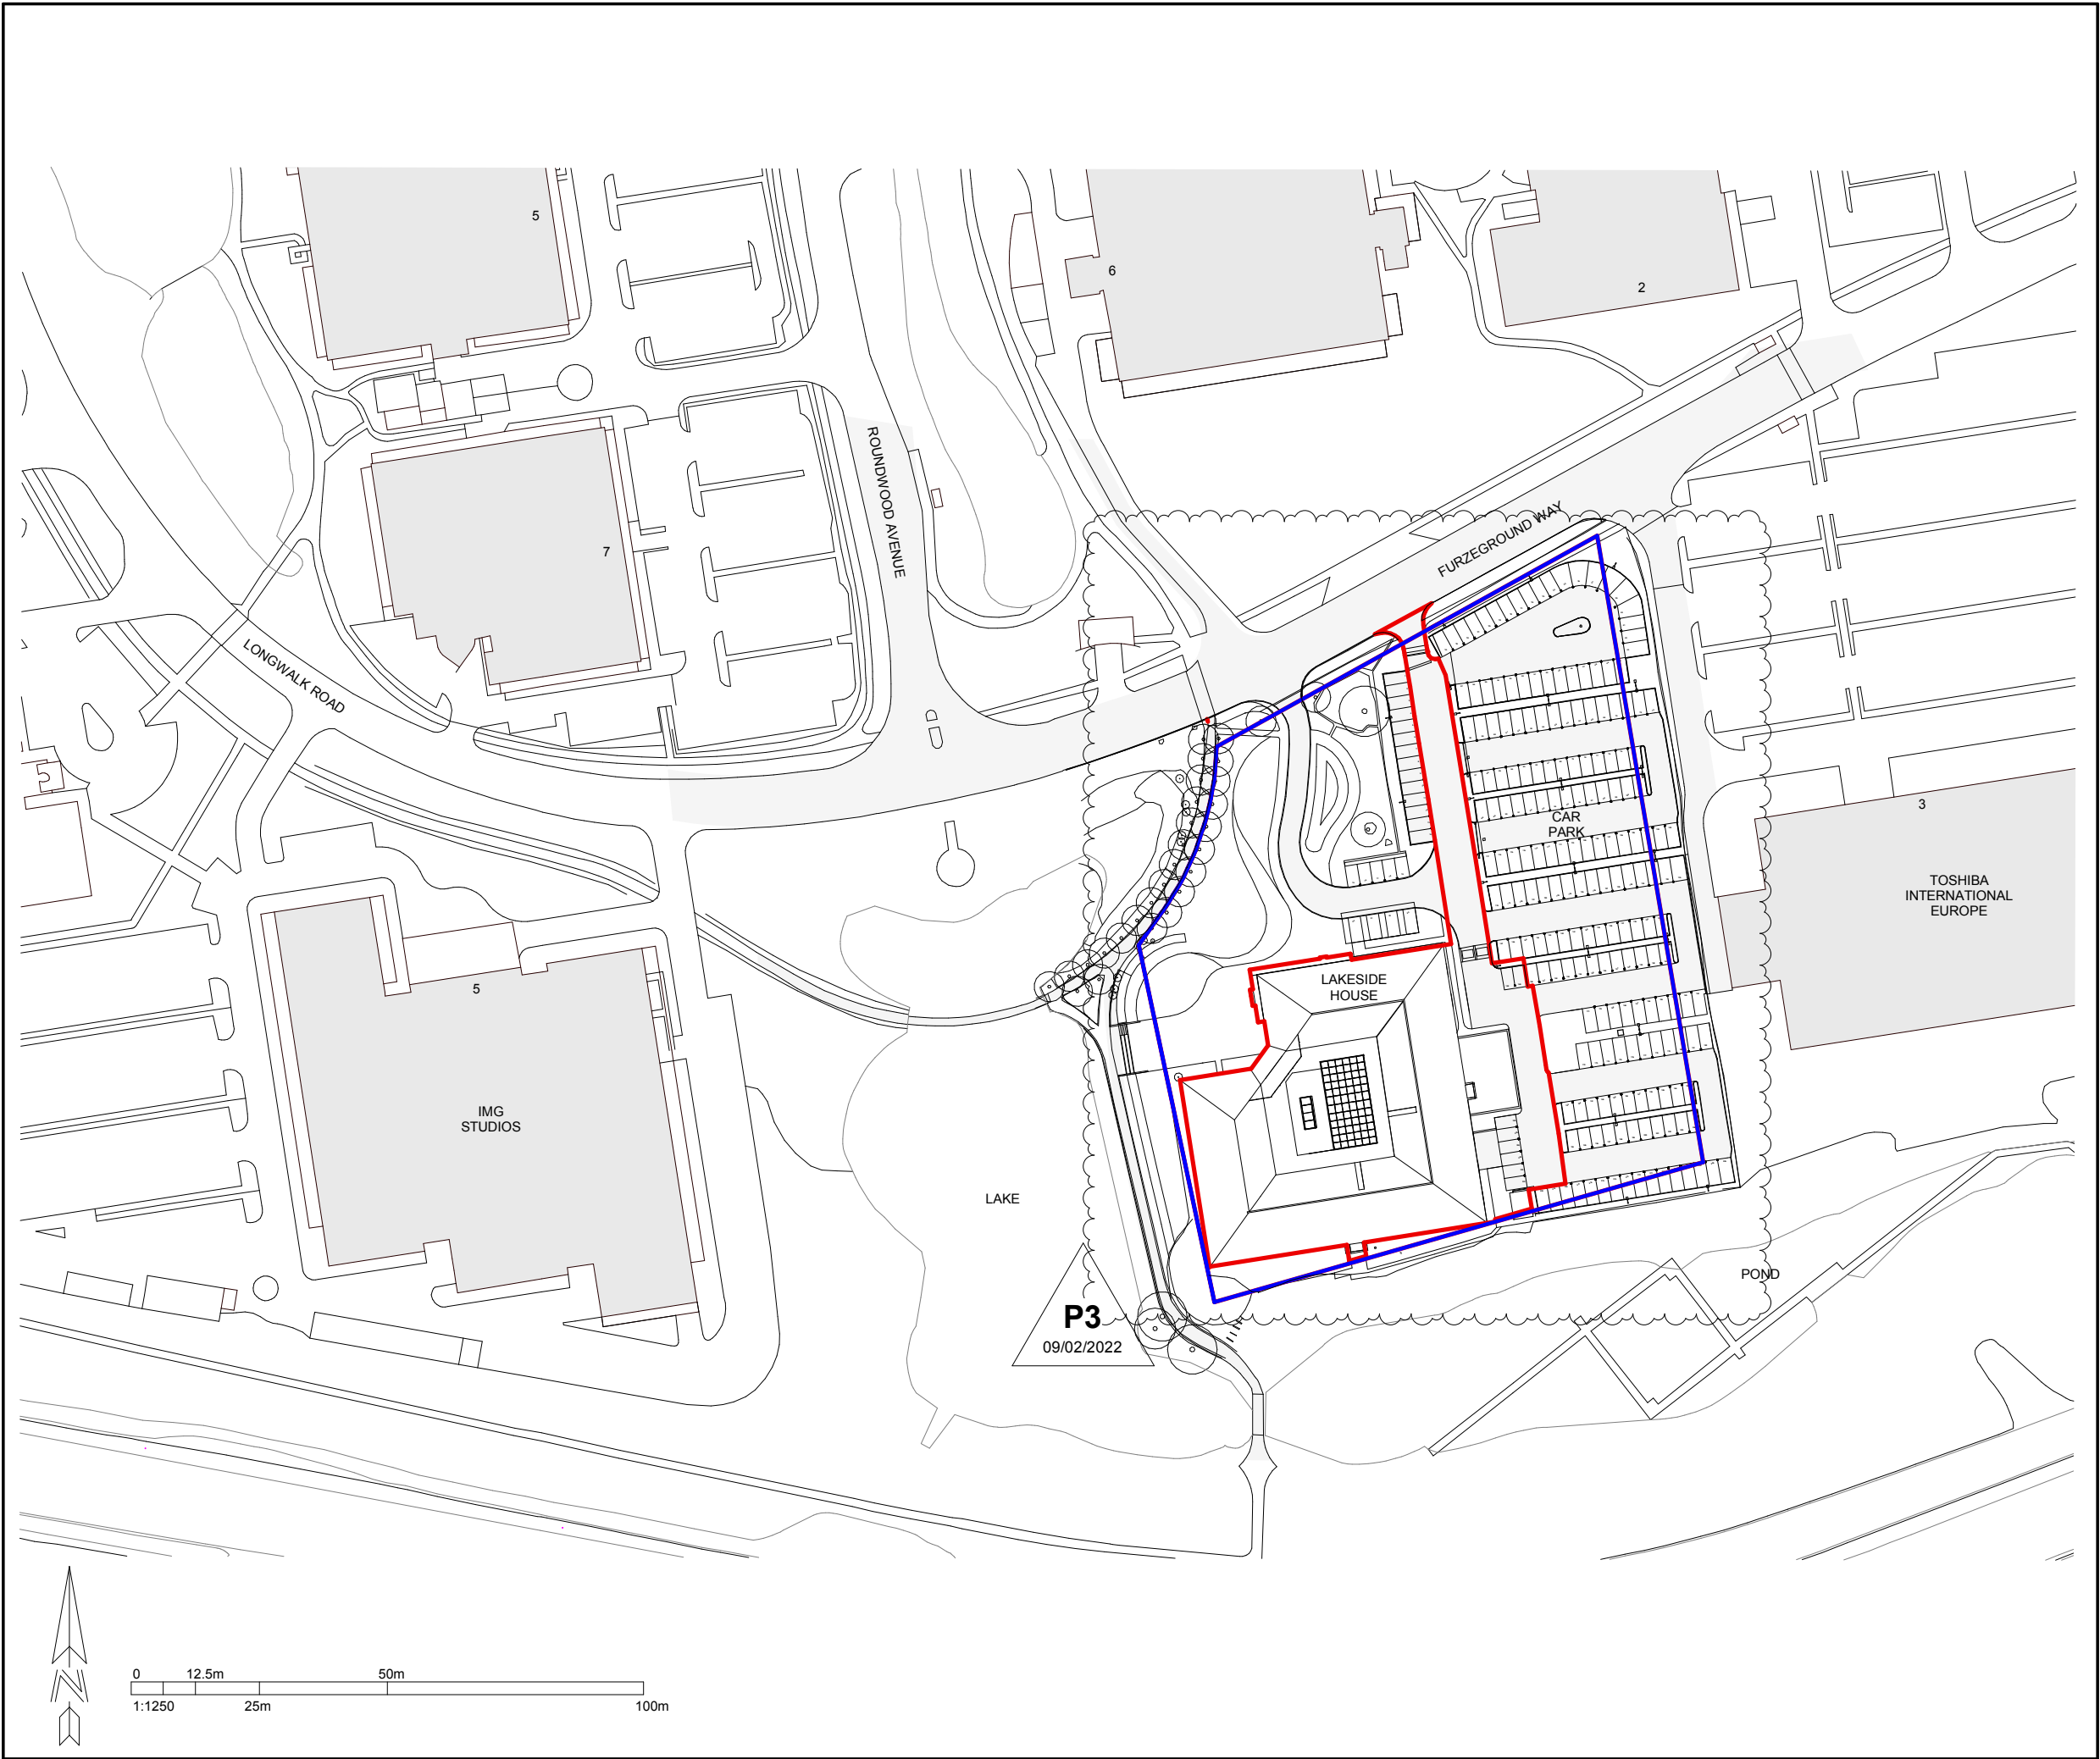

NOTES:

DO NOT SCALE. FIGURED DIMENSIONS ONLY TO BE TAKEN FROM THIS DRAWING. CHECK DIMENSIONS ON SITE AND REPORT DISCREPANCIES TO THE ARCHITECT.

THIS DRAWING IS PROTECTED BY COPYRIGHT.

ALL AREAS HAVE BEEN MEASURED FROM CURRENT DRAWINGS. THEY MAY VARY BECAUSE OF (EG) SURVEY, DESIGN DEVELOPMENT, CONSTRUCTION TOLERANCES, STATUTORY REQUIREMENTS OR RE-DEFINITION OF THE AREAS TO BE MEASURED.

LEGEND:

— SITE BOUNDARY OF PLANNING SUBMISSION 3994m²

— SITE BOUNDARY OF CLIENT OWNERSHIP

P3	09-02-2022	Redline boundary updated	HG	NS
P2	27-09-2021	Redline boundary updated	HG	NS
P1	13-09-2021	Issue for Planning	DK	HG
No.	Date	Comments	Drawn	Chkd

Revisions

Issue Status

Planning

tp bennett
architecture
interiors
planning

One America Street London SE1 0NE UK +44 (0) 20 7208 2000 www.tpbenntt.com

Project

Lakeside House
Stockley Business Park
Uxbridge UB11 1BD

Drawing Title

Site Location Plan

Drawn	Date	Scale @ A3	Alt. Ref.	
DK	10/09/2021	1:1250		
tp bennett Project No.	Series	Zone	Drawing No.	Rev.
A11633	D	2	001	P3