
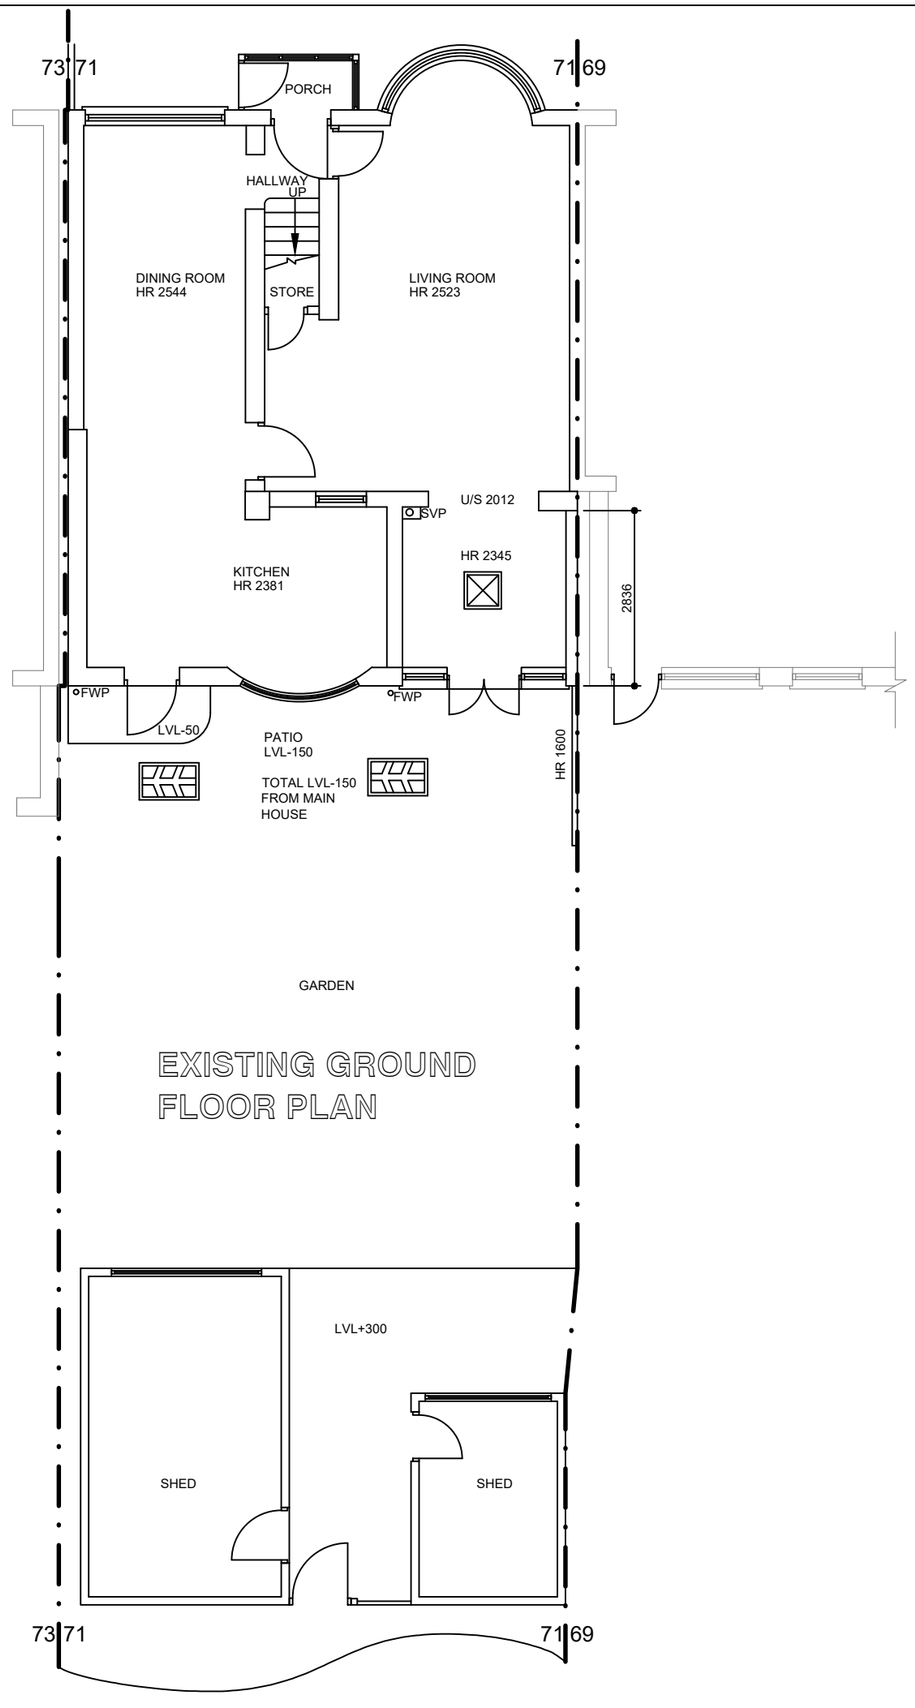


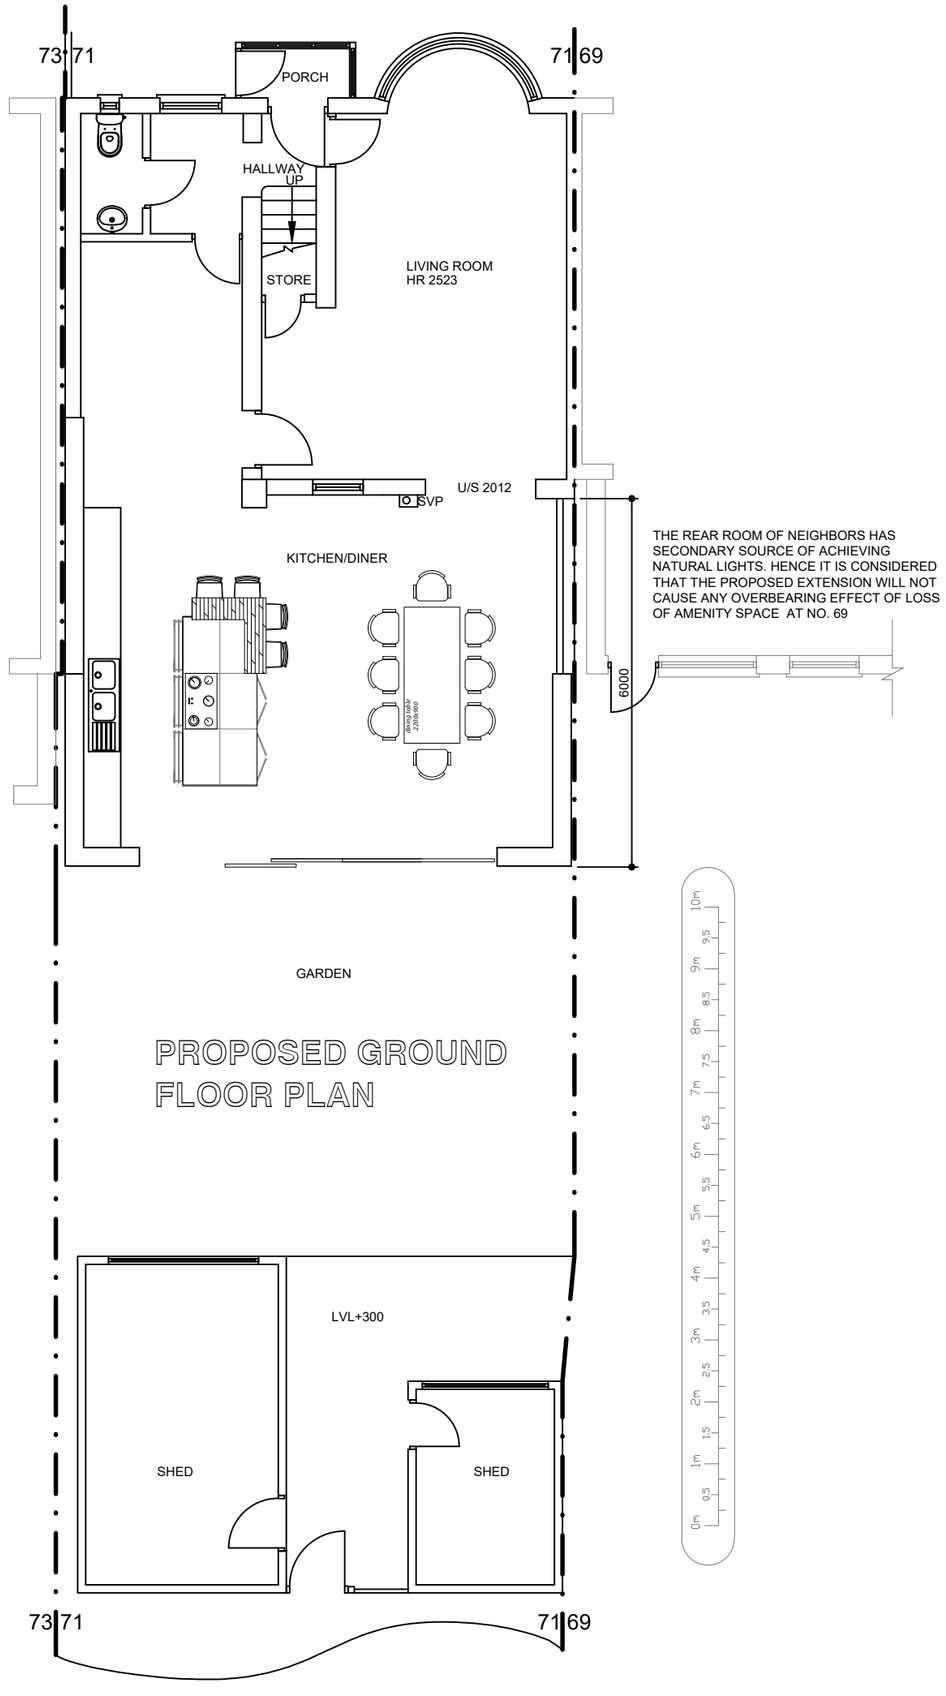

PROJECT/TITLE

SINGLE STOREY REAR EXTENSION AND ASSOCIATED INTERNAL ALTERATIONS AT 71 WHITBY ROAD, RUISLIP, HA4 9DU

SCALE: 1:100@A3

DRG NO : 71WHITBYROAD-001

CLIENT

MR. JASON FERNANDES
71 WHITBY ROAD
RUISLIP
HA4 9DU

REV	DATES	COMMENTS
A	20.02.20	FOR CLIENT'S REVIEW

© ICREATE
DESIGN LIMITED
Planning & Designing of All Types of Building Works
13 ROBB ROAD, STANMORE, HA7 3SQ
Tel: 07886759400 ; EM: ikreated@gmail.com