INFORMATION CONTAINED IN THIS DRAWNG IS THE SOLE COPYRIGHT OF METASHAPE ARCHITECTS LTD AND IS NOT TO BE REPRODUCED WITHOUT PERMISSION

DO NOT SCALE, REFER TO FIGURED DIMENSIONS ONLY

REVISIONS

P01	Planning Issue	29/06/26

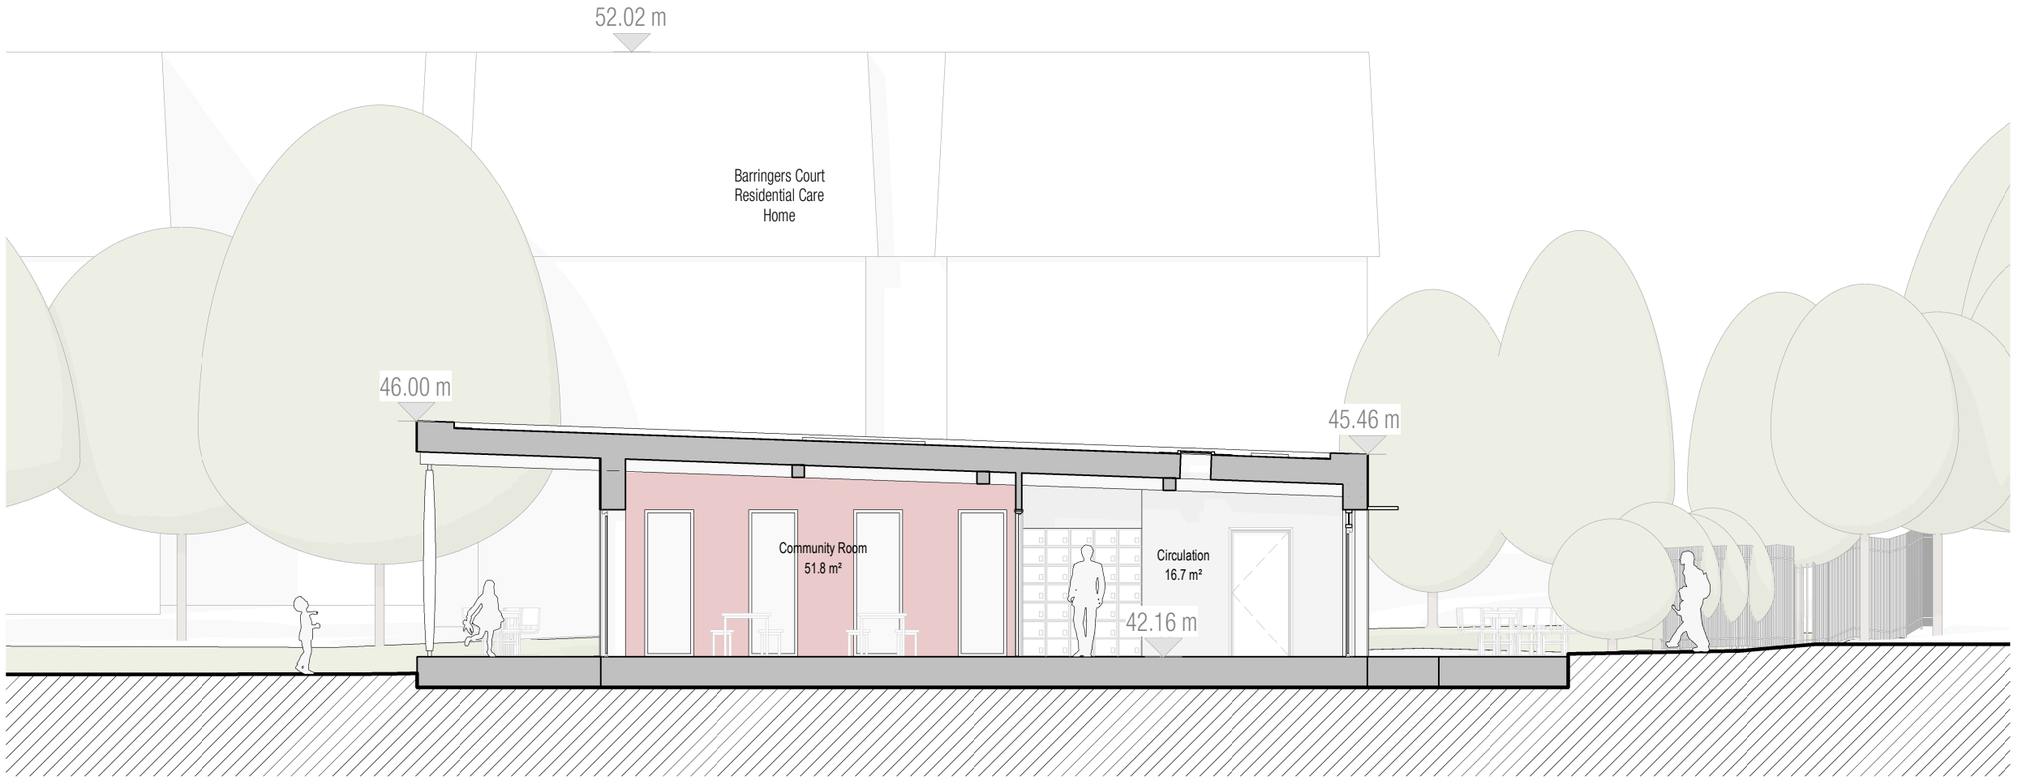

BWI COMMUNITY SPORTS PAVILION SECTION AA

1 : 100

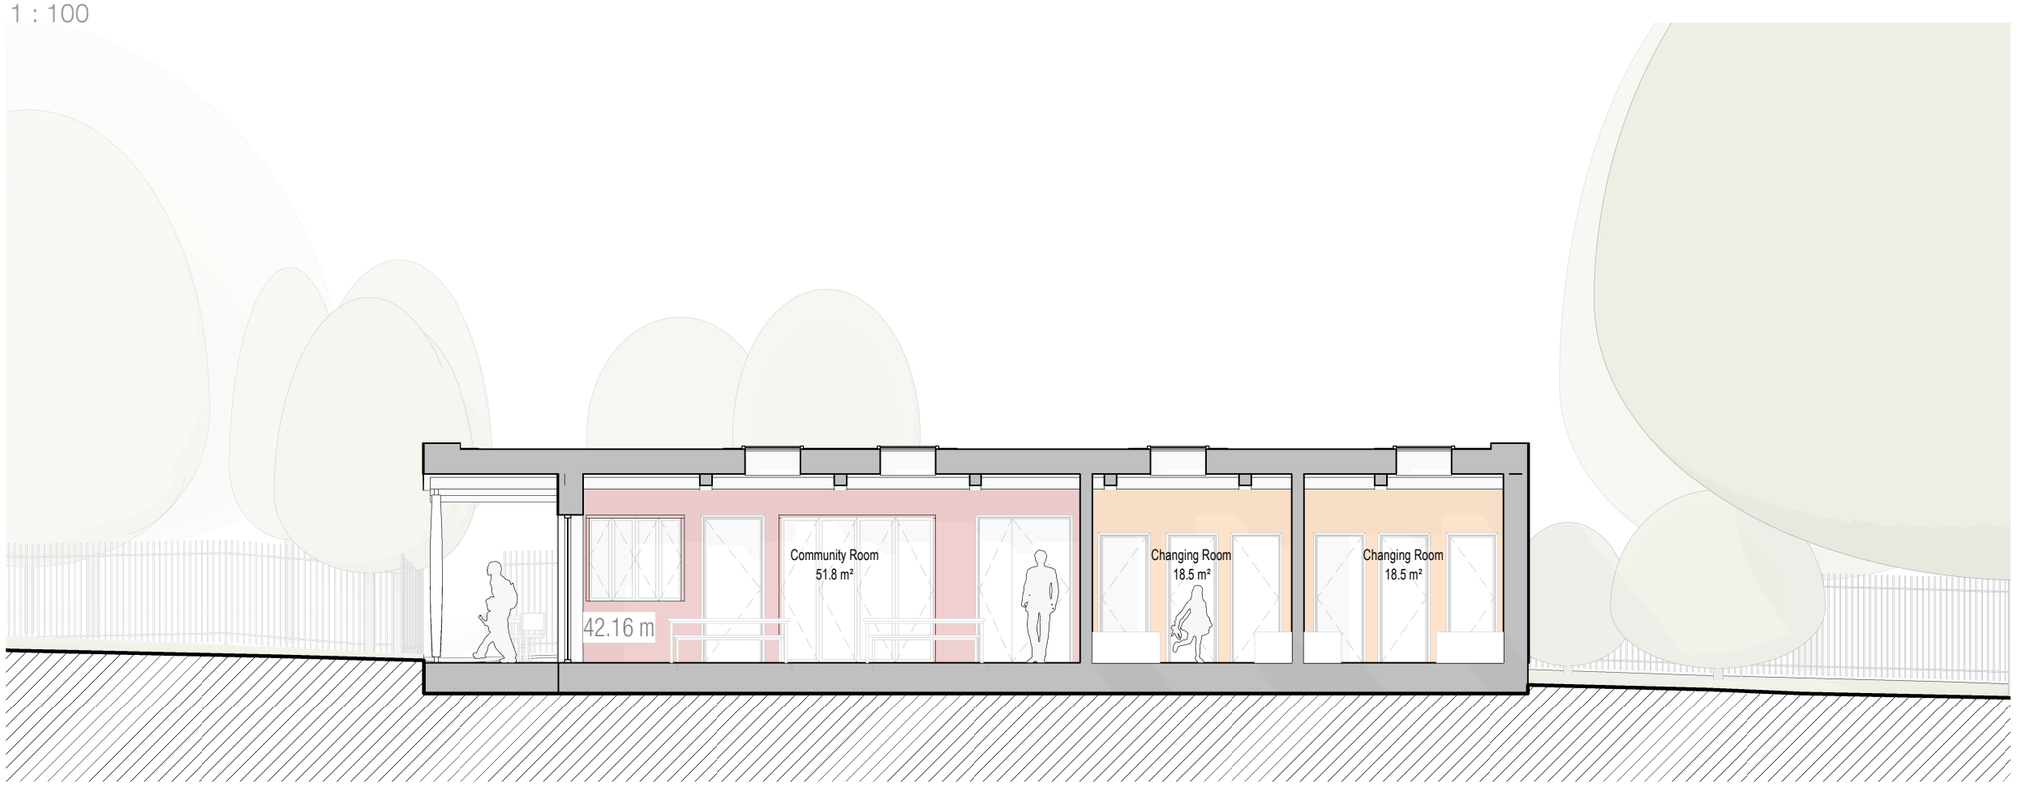

BWI COMMUNITY SPORTS PAVILION SECTION BB

1 : 100

0 1 2 5 10 m

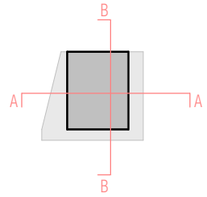

METASHAPE
ARCHITECTS

PROJECT
BWI Community Sports Pavilion
Southcote Rise, Ruislip

TITLE
Sections
BWI Community Sports Pavilion

SCALE	DATE
As indicated @ A3	18/03/26

DRAWN	REVIEWED
LL	IL

METASHAPE REF	NUMBER	REVISION
2025-012	220	P01

DOCUMENT PURPOSE
Planning