


THE SITE

EXISTING SHED TO BE REMOVED

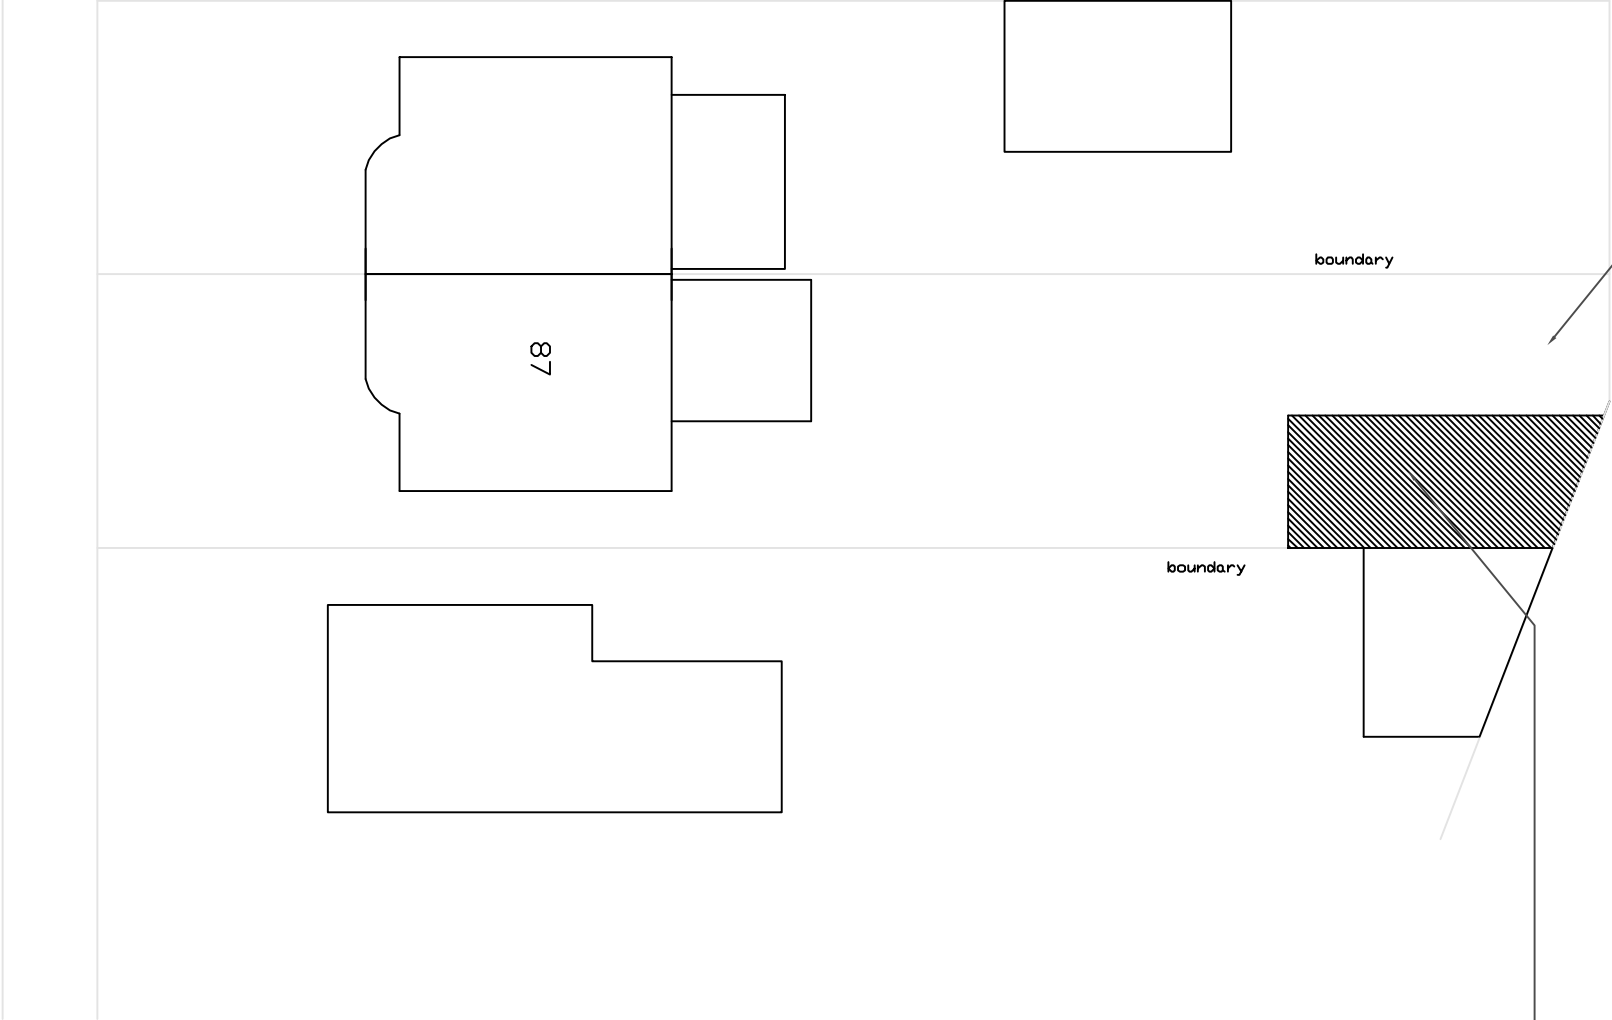

FRAGMORE AVENUE



- NOTES:
1. This drawing is to be read in conjunction with all relevant Architects and Engineers drawings
 2. Only figured dimensions are to be used for construction
 3. All dimensions are to be verified on site prior to work commencing
 4. All temporary works are the responsibility of the contractor

Copyright ©



J.B. BALASINGAM

CHARTERED BUILDING ENGINEER

TEL: 07500043858

E-MAIL: jebgetheeban@yahoo.com

PROJECT :

87 Fragmore Avenue
Hoyes
UB4 8AR.

CLIENT :
MR. JEVARAJ

TITLE :
PROPOSED SINGLE STOREY
OUT BUILDING

DRAWN BY : B.J

DESIGNED BY : B.J

REVISION :

DRAWING NO : BJ/2022/005/03
DATE : 24/01/2022

SCALE : 1:200
ORG.SIZE : A3

EXISTING SITE BLOCK PLAN