



THE SITE

PROPOSED OUTBUILDING

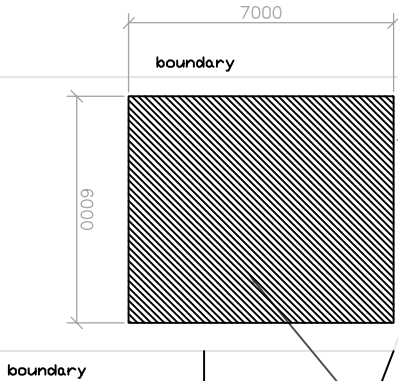

FRAGMORE AVENUE

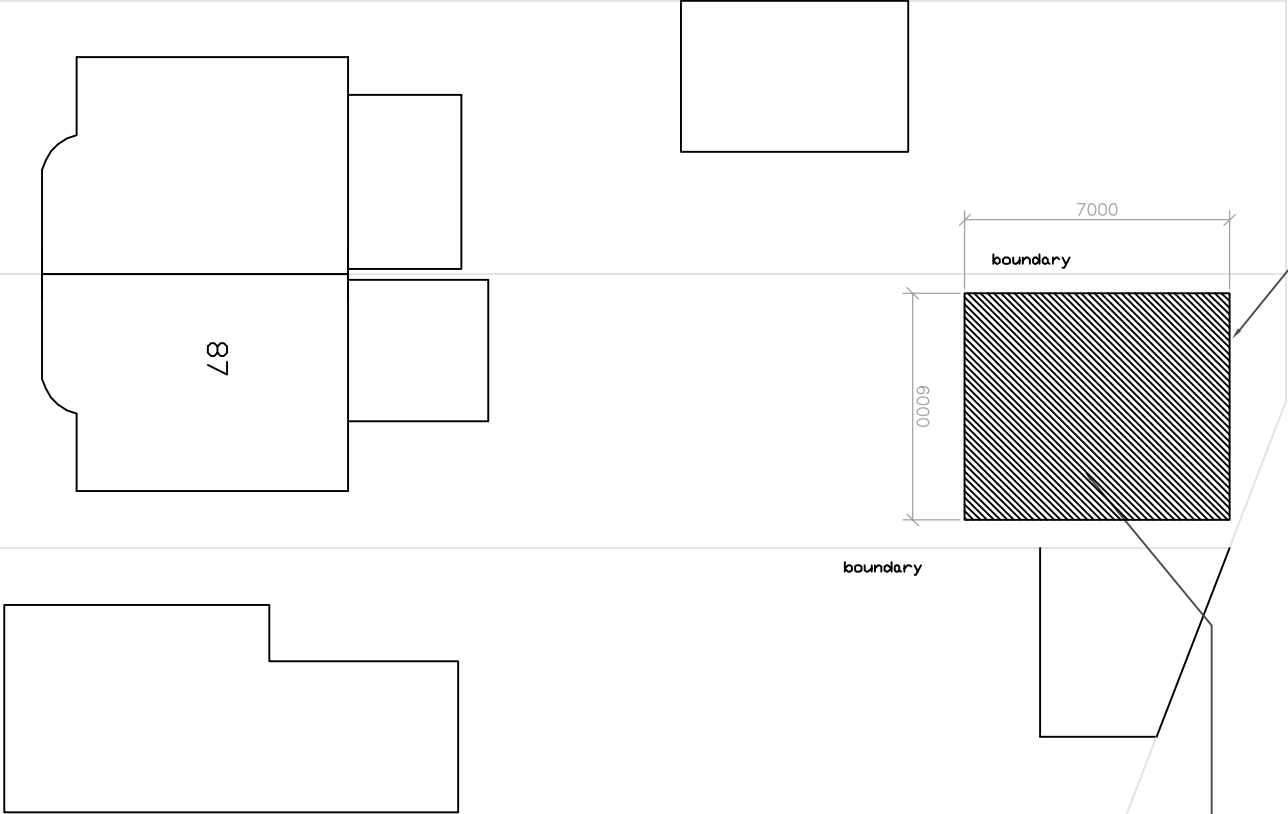

NOTES:

1. This drawing is to be read in conjunction with all relevant Architects and Engineers drawings
2. Only figured dimensions are to be used for construction
3. All dimensions are to be verified on site prior to work commencing
4. All temporary works are the responsibility of the contractor



PROPOSED SITE BLOCK PLAN

J.BALASINGAM CHARTERED BUILDING ENGINEER TEL: 07500043858 E-MAIL: jegaatheebanb@yahoo.com PROJECT : 87 Fragmore Avenue Hoyes UB4 8AR.	CLIENT : MR. JEVARAJ	DRAWN BY : B.J DESIGNED BY : B.J	REVISION :
	TITLE : PROPOSED SINGLE STOREY OUT BUILDING	DRAWING NO : BJ/2022/005/04 DATE : 24/01/2022	SCALE : 1:200 ORG.SIZE : A3