


Copyright of this drawing is the property of Urban Edge Architecture Limited. It must not be reproduced or amended nor used in the execution of any works whether in conjunction with the proposed works for which it is prepared or otherwise without the express consent in writing of Urban Edge Architecture Limited.


UrbanEdge Architecture Limited
One Scotgate Mews, Scotgate,
Stamford, Lincolnshire, PE9 2FX.

Tel. ++44 (0)1780 755665
Fax. ++44 (0)1780 755360

For information only DO NOT SCALE

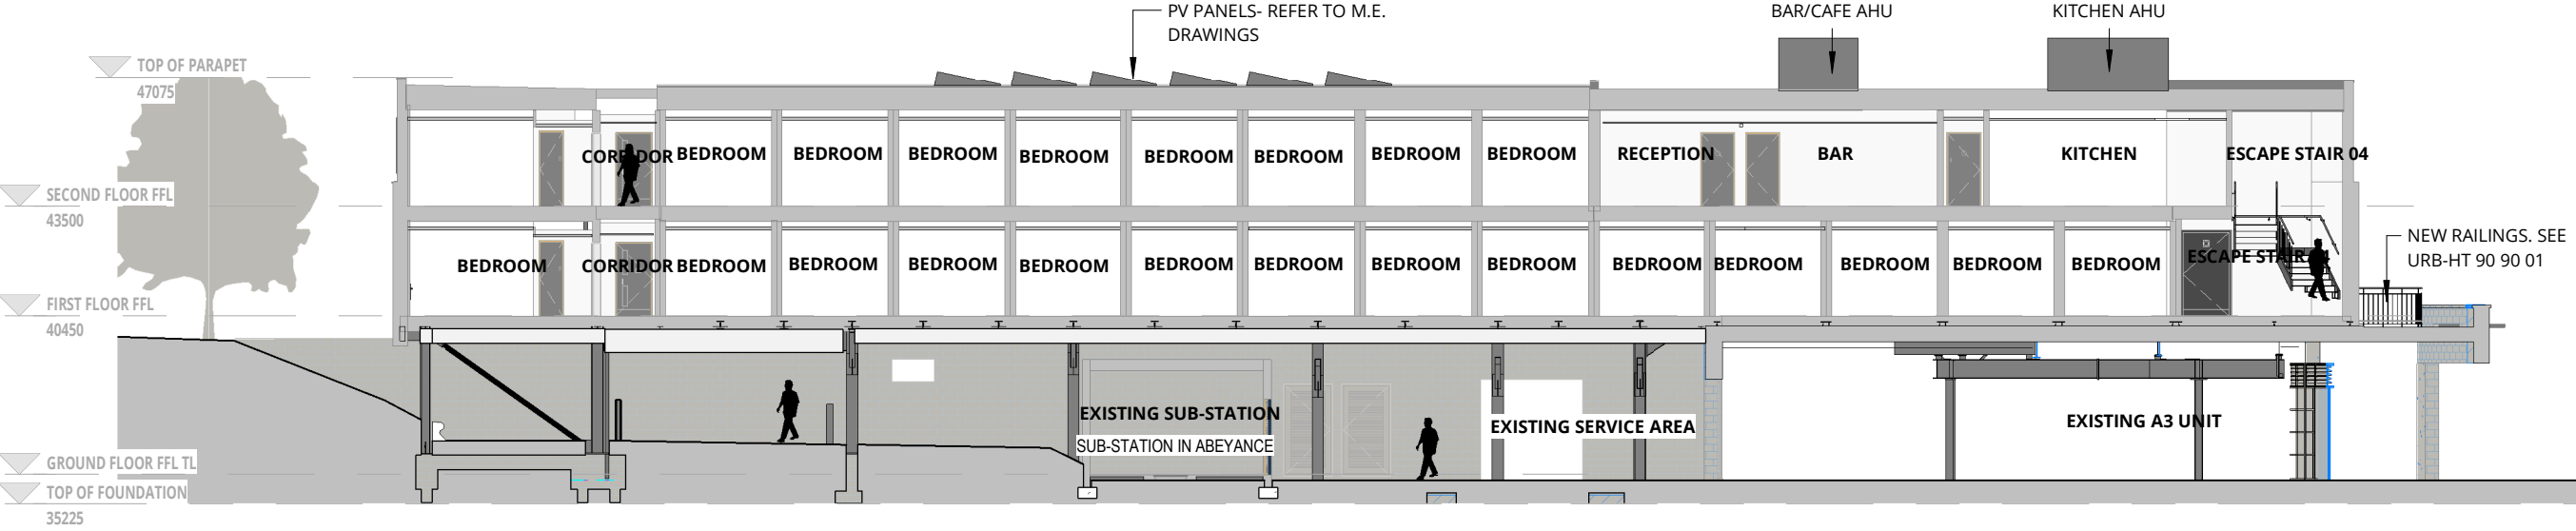

SECTION C-C
1 : 200

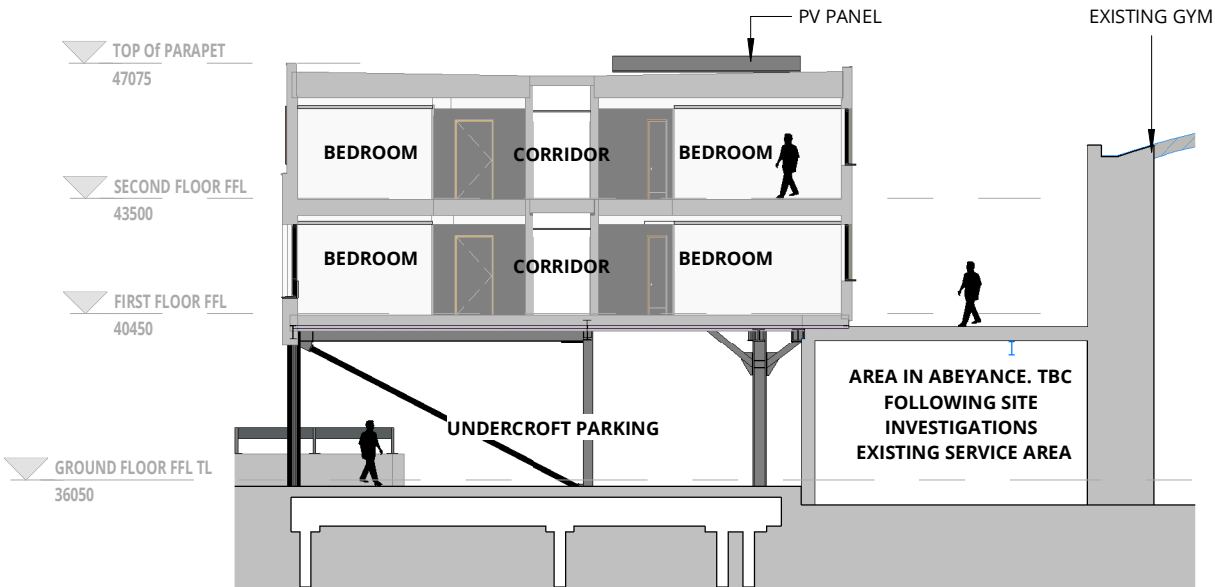

SECTION A-A
1 : 200

D00	ISSUED FOR PLANNING	26/11/2019
Revision	Description	By Date

URBANEDGE
architecture / landscape / masterplanning

Client **BBC PENSION TRUST LIMITED**

Project **TRAVELODGE STOCKLEY PARK UXBRIDGE**

Drawing **SECTIONS AS PROPOSED**

Scale	1:200 @ A3	Drawn	MB
Date	NOV 19		

Project No. Drawing No. Revision
1609 URB TL [08] 80 02 D00

PLANNING