

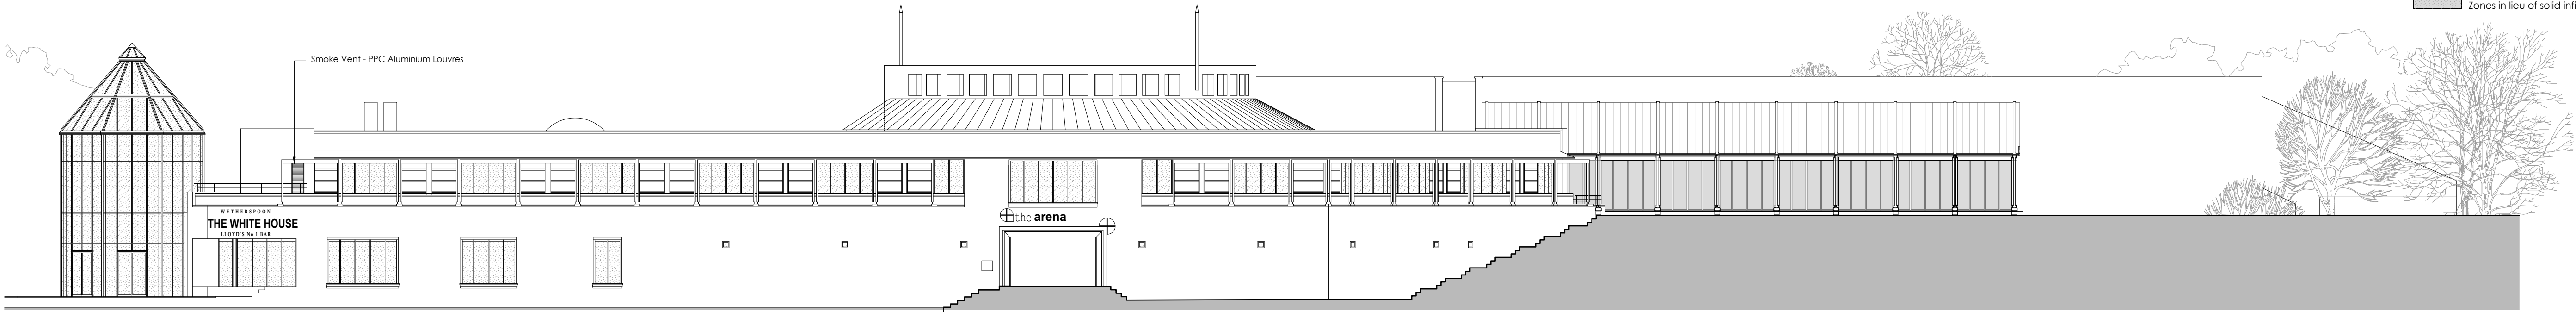



- NOTES:**
1. Do not scale dimensions from this drawing (except for the purposes of planning applications).
 2. No unauthorised copying of this drawing without the prior written authority of Trinder Architectural Ltd.
 3. All boundaries, dimensions and levels are to be checked/verified on site before construction and any discrepancies are to be reported to Trinder Architectural Ltd prior to building on site.
 4. Partial Service: Any discrepancies with site or other information is to be advised to Trinder Architectural Ltd and direction or approval is to be sought before the implementation of the detail.
 5. For the purpose of coordination, all relevant parties must check this information prior to implementation and report any discrepancies to Trinder Architectural Ltd.

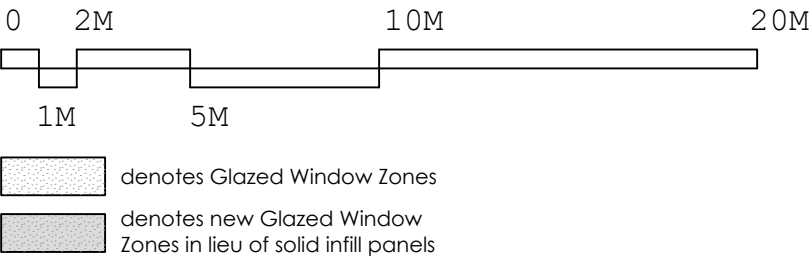

Datum: 30.000m
Elevation 7
Proposed Elevations - South
Scale 1:200

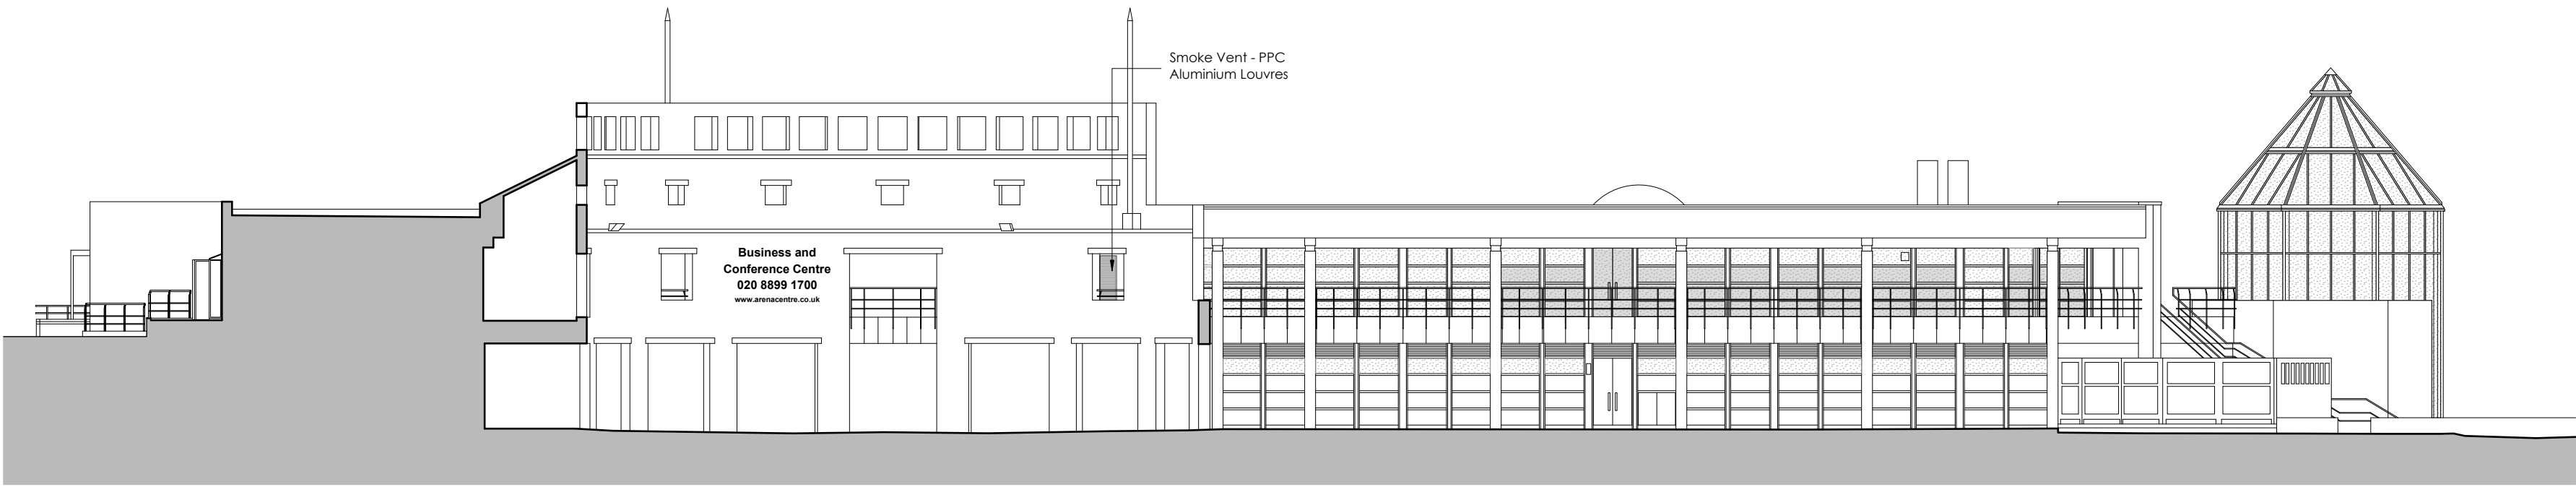

Datum: 30.000m
Elevation 9
Proposed Elevations - North
Scale 1:200

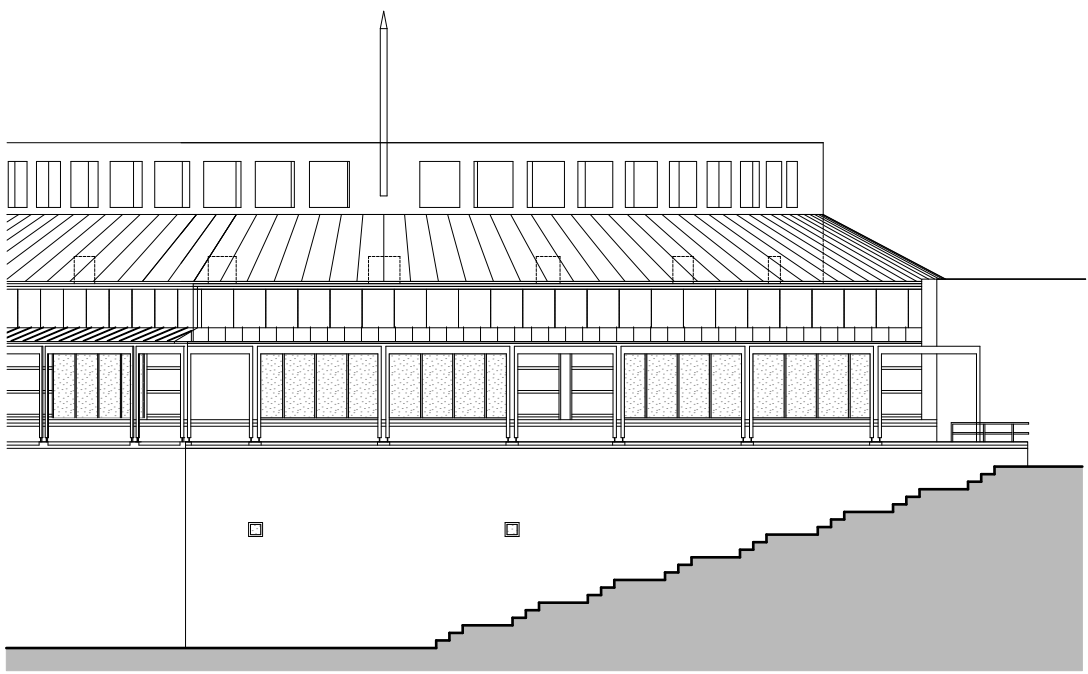


Datum: 30.000m
Elevation 8
Proposed Elevations - South East
Scale 1:200



Datum: 30.000m
Elevation 7
Proposed Elevations - West
Scale 1:200

FOR INFORMATION		
Rev No.	Description.	Date.

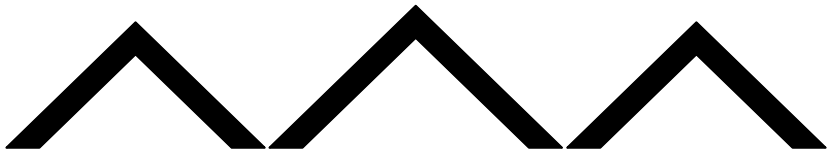

TRINDER
ARCHITECTURAL LIMITED

No. 2 Ardington Courtyard, Roke Lane, Witley Nr. Godalming, Surrey, GU8 5NF.
Tel: 01428 685 829. Fax: 01428 681 912. E-Mail: trinderarchitec@btconnect.com

Title:
ELEVATIONS: SOUTH, NORTH, WEST, SOUTH EAST
PROPOSED EXTERNAL ALTERATIONS

Address:
ARENA BUILDING
Stockley Park, Uxbridge

Client:
BBC PENSION TRUST Ltd.

Scale: 1:200	Disk Ref: ---	No: 1069/075	Rev: --
Date: Feb 2021	Paper Size: A1		

FOR INFORMATION