



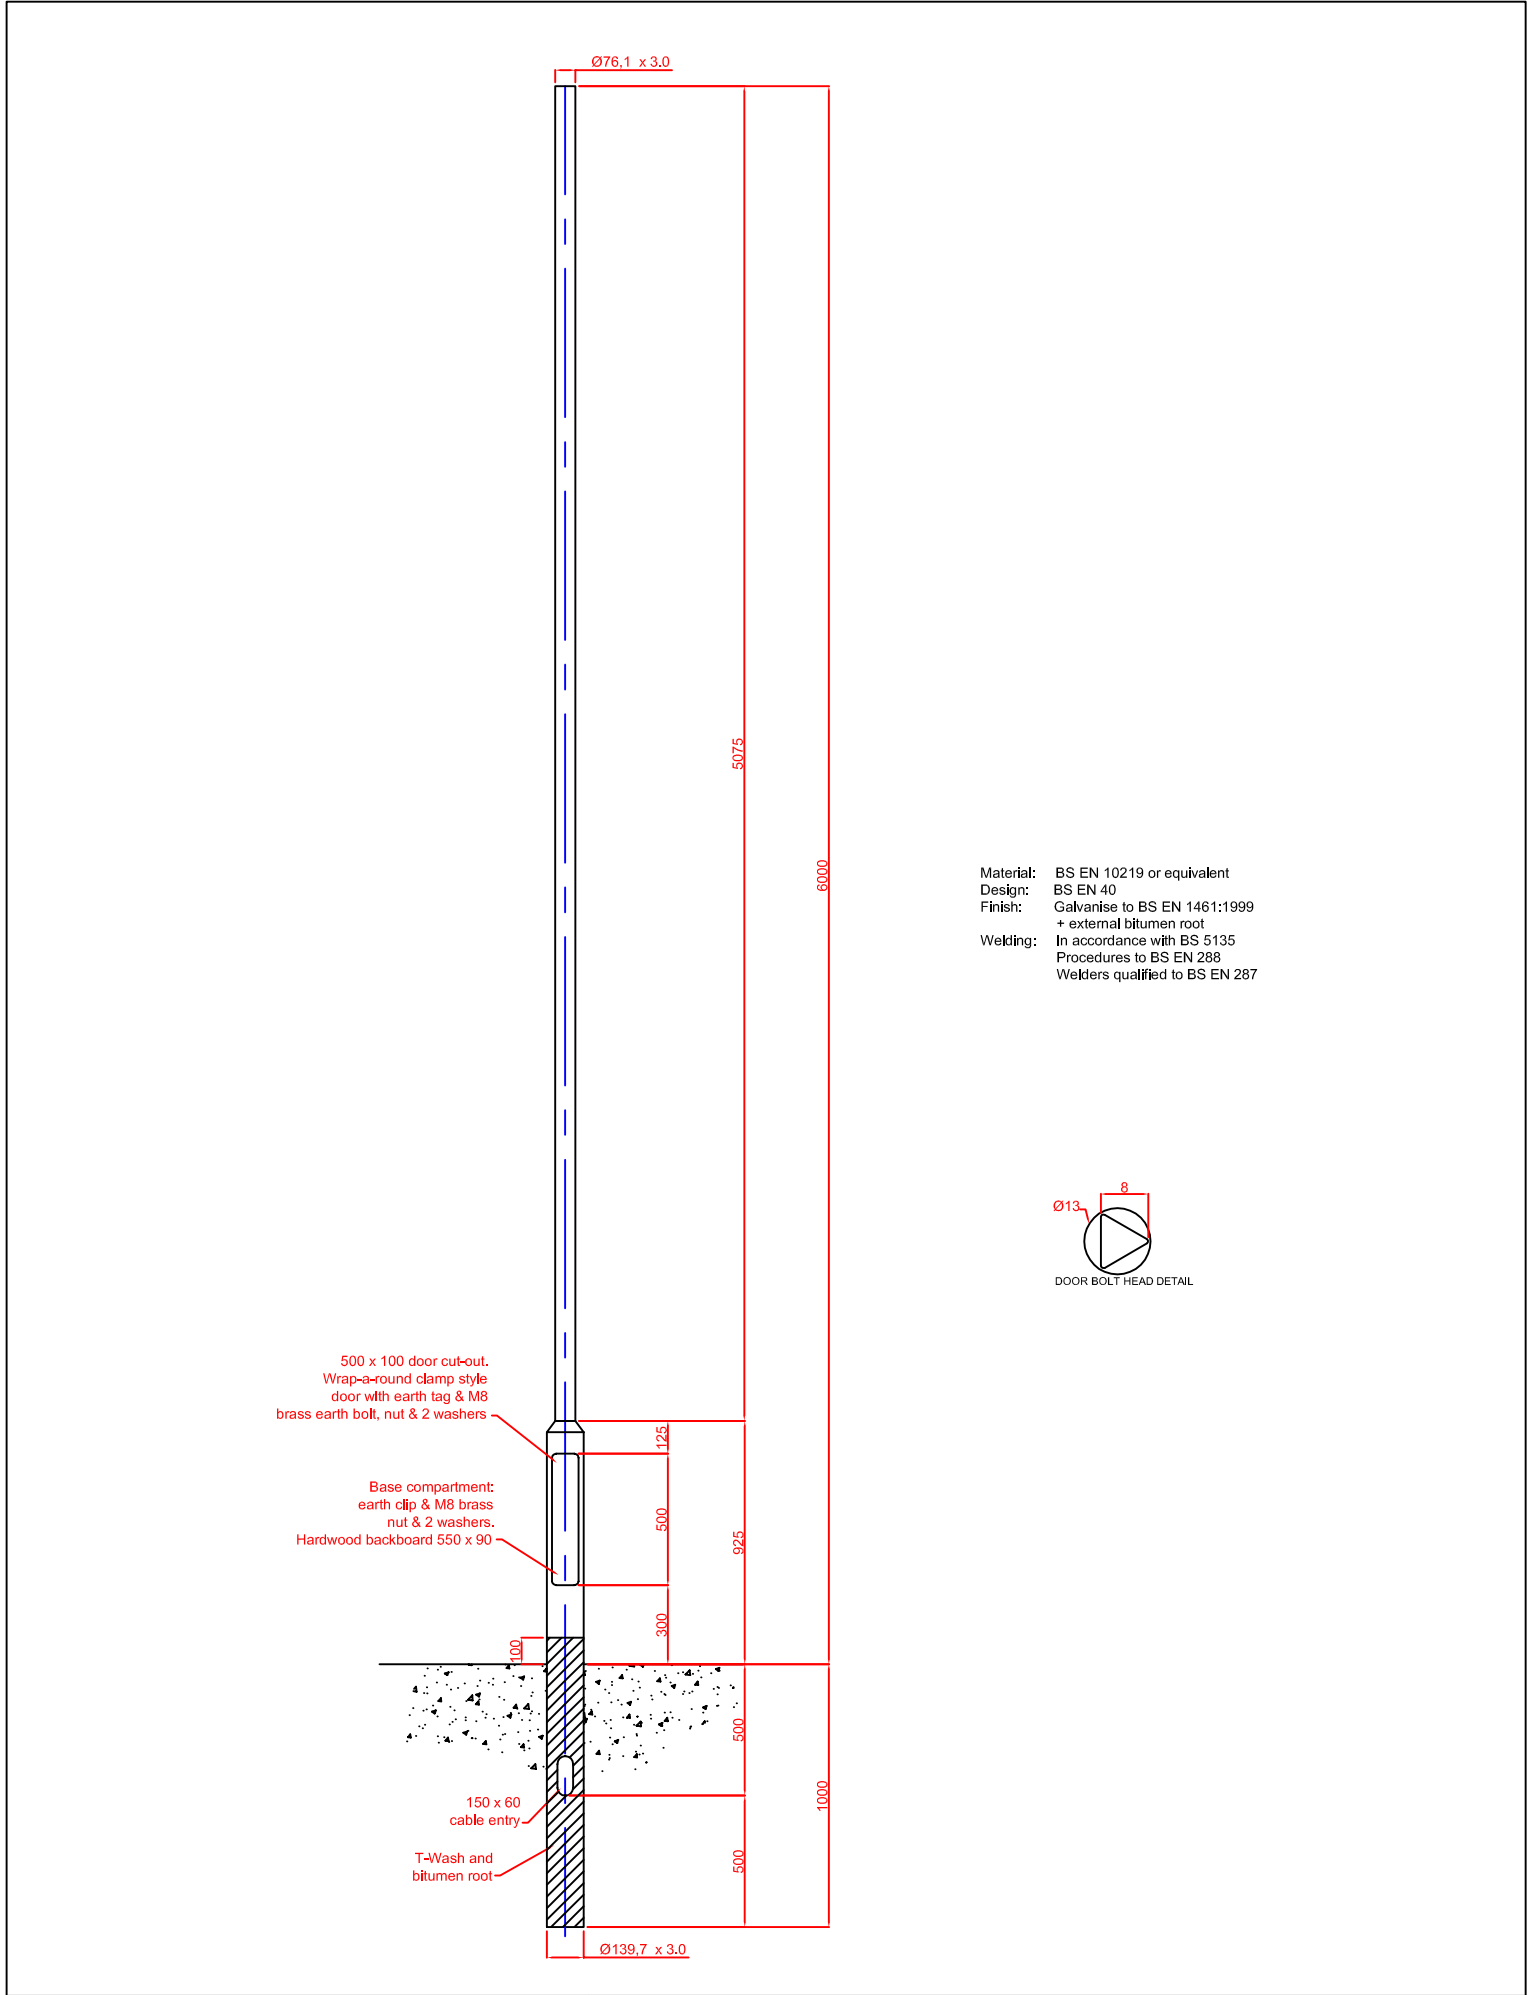

Material: BS EN 10219 or equivalent
Design: BS EN 40
Finish: Galvanise to BS EN 1461:1999
+ external bitumen root
Welding: In accordance with BS 5135
Procedures to BS EN 288
Welders qualified to BS EN 287

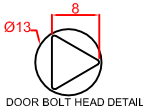

Detail of change:	 KINGFISHER LIGHTING LTD RATCHER WAY CROWN FARM INDUSTRIAL PARK MANSFIELD NOTTINGHAMSHIRE NG19 6FS	Title: 6CT76 Lighting Column	
Detail of change: B 6000 was 5700, 5075 was 4775 30-03-2010 RH		Drawn: RJH	Drawing No: KL 3173
Detail of change: Updated template RH 30/01/07		Date: 30/01/2007	Issue: C
© ALL RIGHTS RESERVED KINGFISHER LIGHTING LTD 2007		Material: BS EN 10219 or equivalent	
		All dimensions in mm(unless otherwise stated)	