
Site Location Plan -Former Rainbow and Kirby Industrial Estate, Trout Road, West Drayton, UB7 7RT

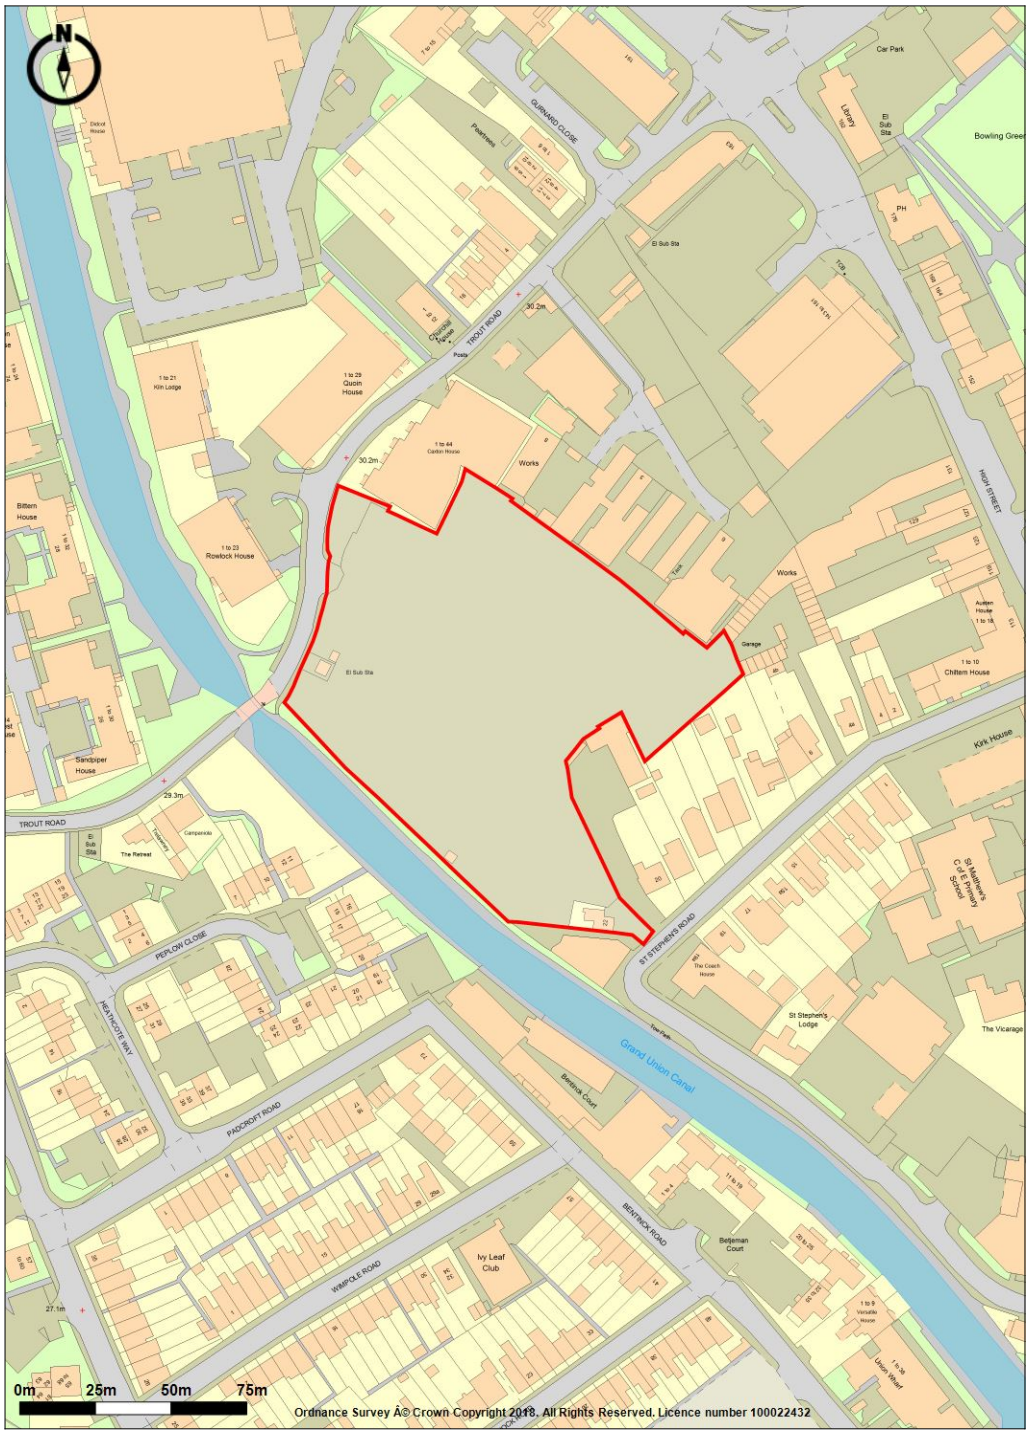

Promap V2
LANDMARK INFORMATION

Ordnance Survey Â© Crown Copyright 2018. All Rights Reserved.
Licence number 100022432
Plotted Scale - **1:2500**. Paper Size - **A4**