


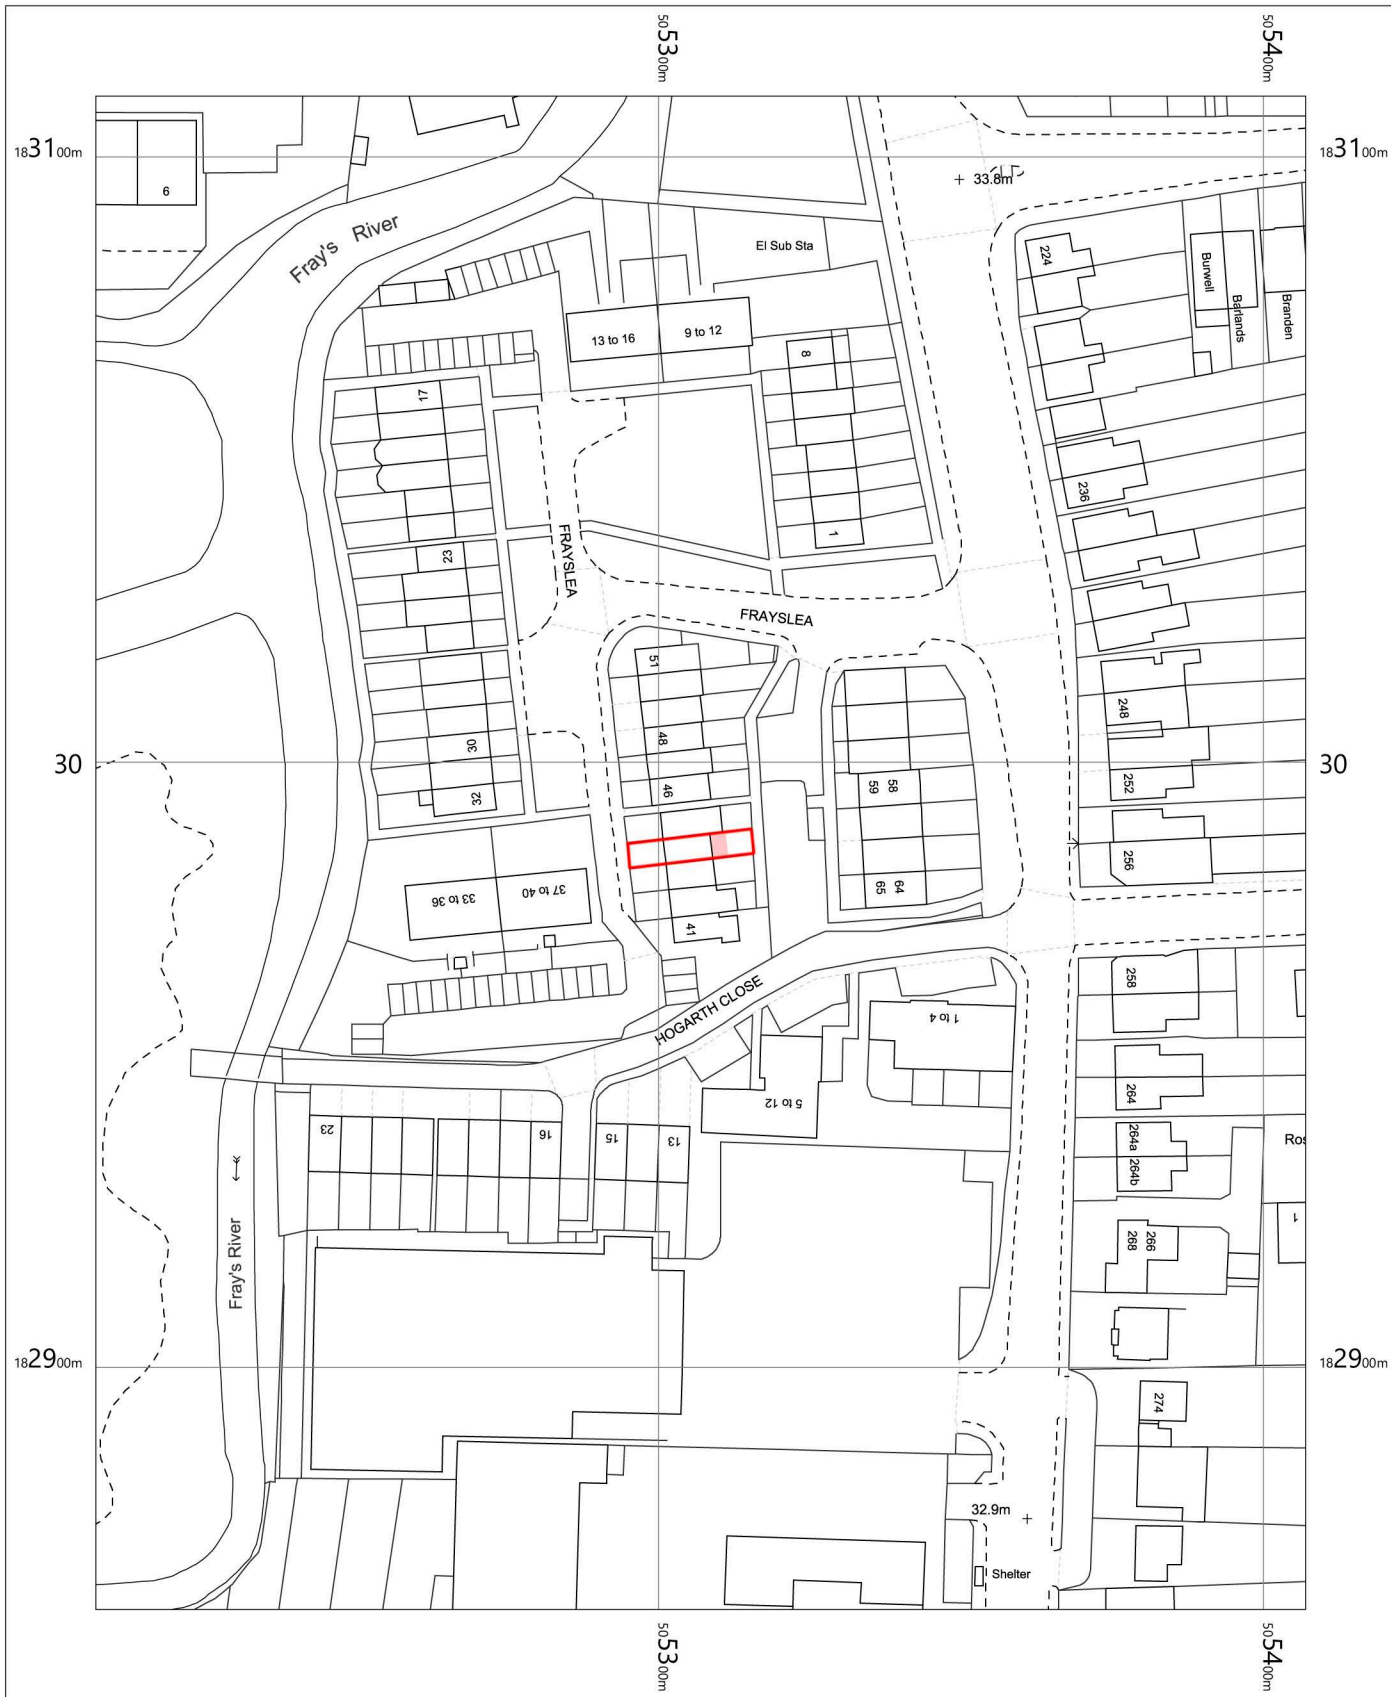

44 Frayslea
 Uxbridge
 Hillingdon
 UB8 2AT

OS MasterMap 1250/2500/10000 scale

1:1250 scale print at A4, Centre: 505307 E, 182985 N

©Crown Copyright Ordnance Survey. Licence no. 100057546

