

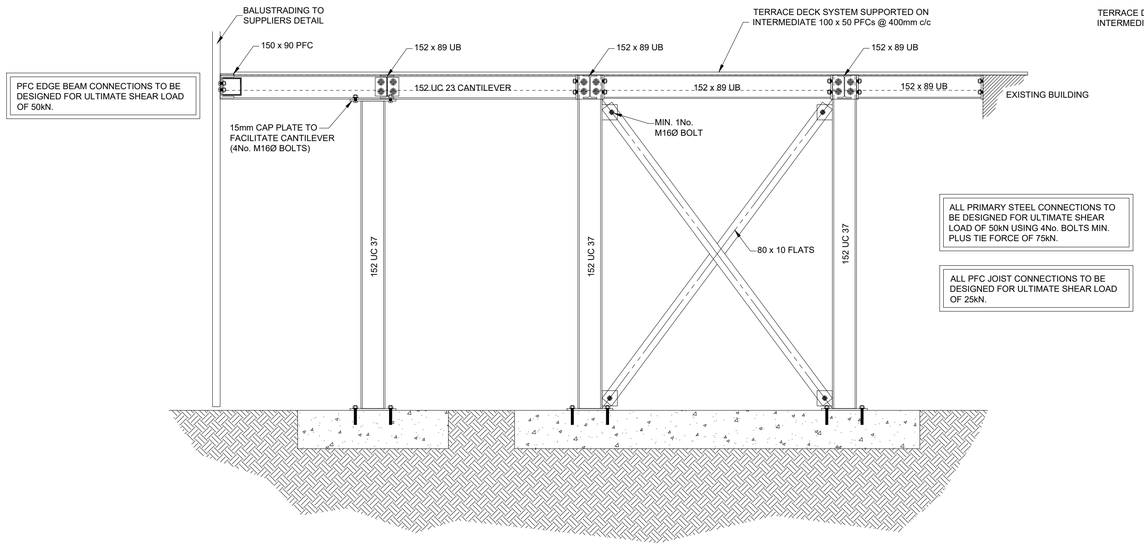



SECTION A-A
(SCALE 1:20)

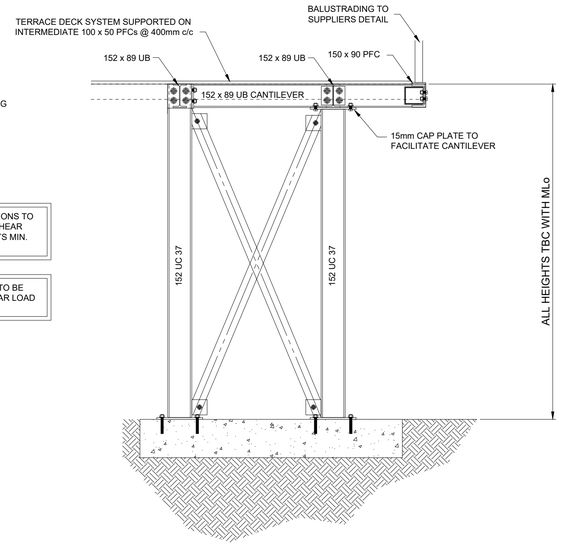


SECTION B-B
(SCALE 1:20)

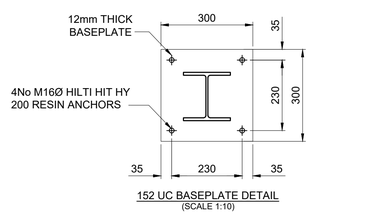


152 UC BASEPLATE DETAIL
(SCALE 1:10)

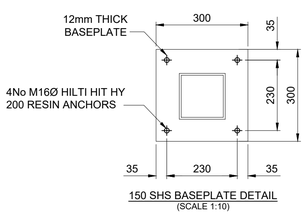


150 SHS BASEPLATE DETAIL
(SCALE 1:10)

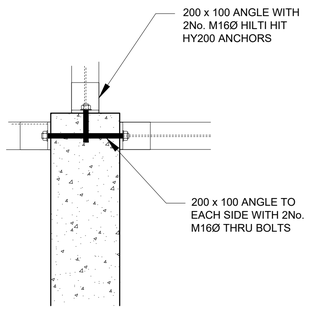

PLAN ON END CONNECTIONS TO RC WALL
(SCALE 1:10)

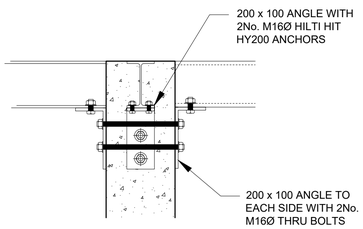

ELEVATION
(SCALE 1:10

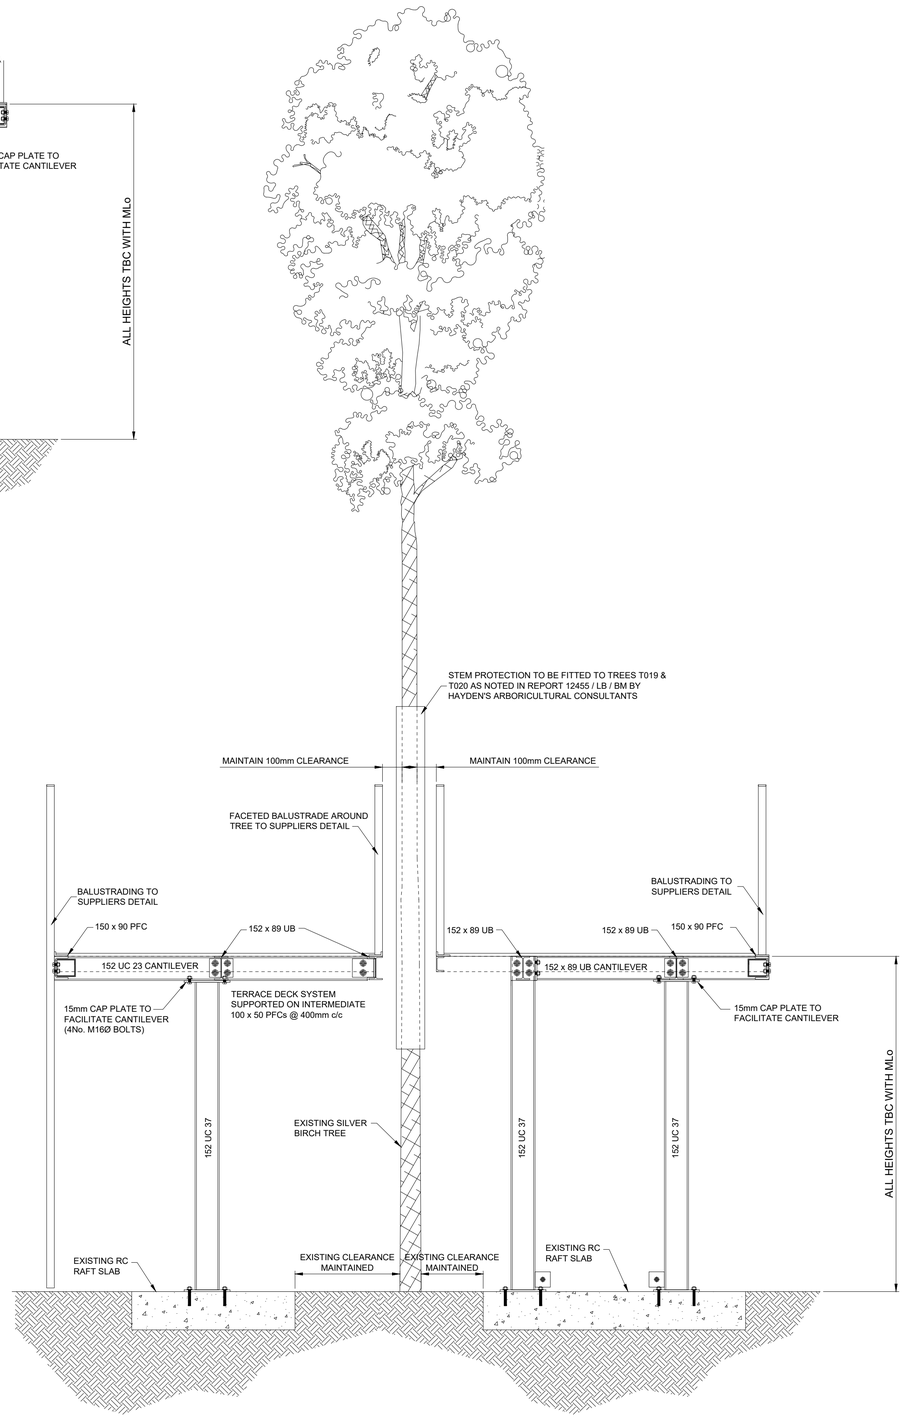

TYPICAL SECTION THROUGH EXISTING TREE
(SCALE 1:20)

- DIMENSIONS ARE NOT TO BE SCALED FROM THIS DRAWING
- ALL DIMENSIONS ARE TO BE CHECKED ON SITE PRIOR TO COMMENCEMENT OF ANY WORKS ANY DISCREPANCIES REPORTED IMMEDIATELY TO THE ENGINEER
- THIS DRAWING IS TO BE READ IN CONJUNCTION WITH ALL DESIGN TEAM DETAILS & SPECIFICATIONS
- FIRE PROTECTION SPECIFICATION TO STRUCTURAL ELEMENTS TO ARCHITECT OR SPECIALIST DETAIL & BUILDING CONTROL APPROVAL
- ALL STRUCTURAL WORKS TO BE COMPLETED TO THE APPROVAL OF BUILDING CONTROL
- ALL TEMPORARY WORKS (INCLUDING DESIGN) TO BE THE RESPONSIBILITY OF THE CONTRACTOR
- STABILITY OF THE BUILDING & NEIGHBORING BUILDINGS TO BE THE RESPONSIBILITY OF THE CONTRACTOR FOR THE DURATION OF THE CONSTRUCTION PERIOD. METHOD STATEMENTS & SEQUENCE OF WORKS MAY BE REQUIRED FROM THE CONTRACTOR BEFORE WORK COMMENCES

REV	BY	CHKD	DATE	NOTES
P2	GT	GT	01.10.26	SECTION THROUGH TREE LOCATION ADDED
P1	GT	GT	22.09.26	PRELIMINARY ISSUE FOR INFORMATION

BY: GT
CHKD: GT
SCALE @ A1: AS SHOWN
DATE: SEPT 26
DRAWING TITLE: REAR TERRACE - DETAILS
DRAWING NO: 21558-TAK-D-GA004
DRAWING STATUS: PRELIMINARY
REV: P2
CLIENT: MORGAN LOVELL
PROJECT: NFU MUTUAL UXBRIDGE
PROJECT REF: 21558

TAK STRUCTURES
SUITE 1, 10 KENNINGTON PARK PLACE LONDON SE11 4AS
www.takstructures.co.uk
T: 020 4530 8000