


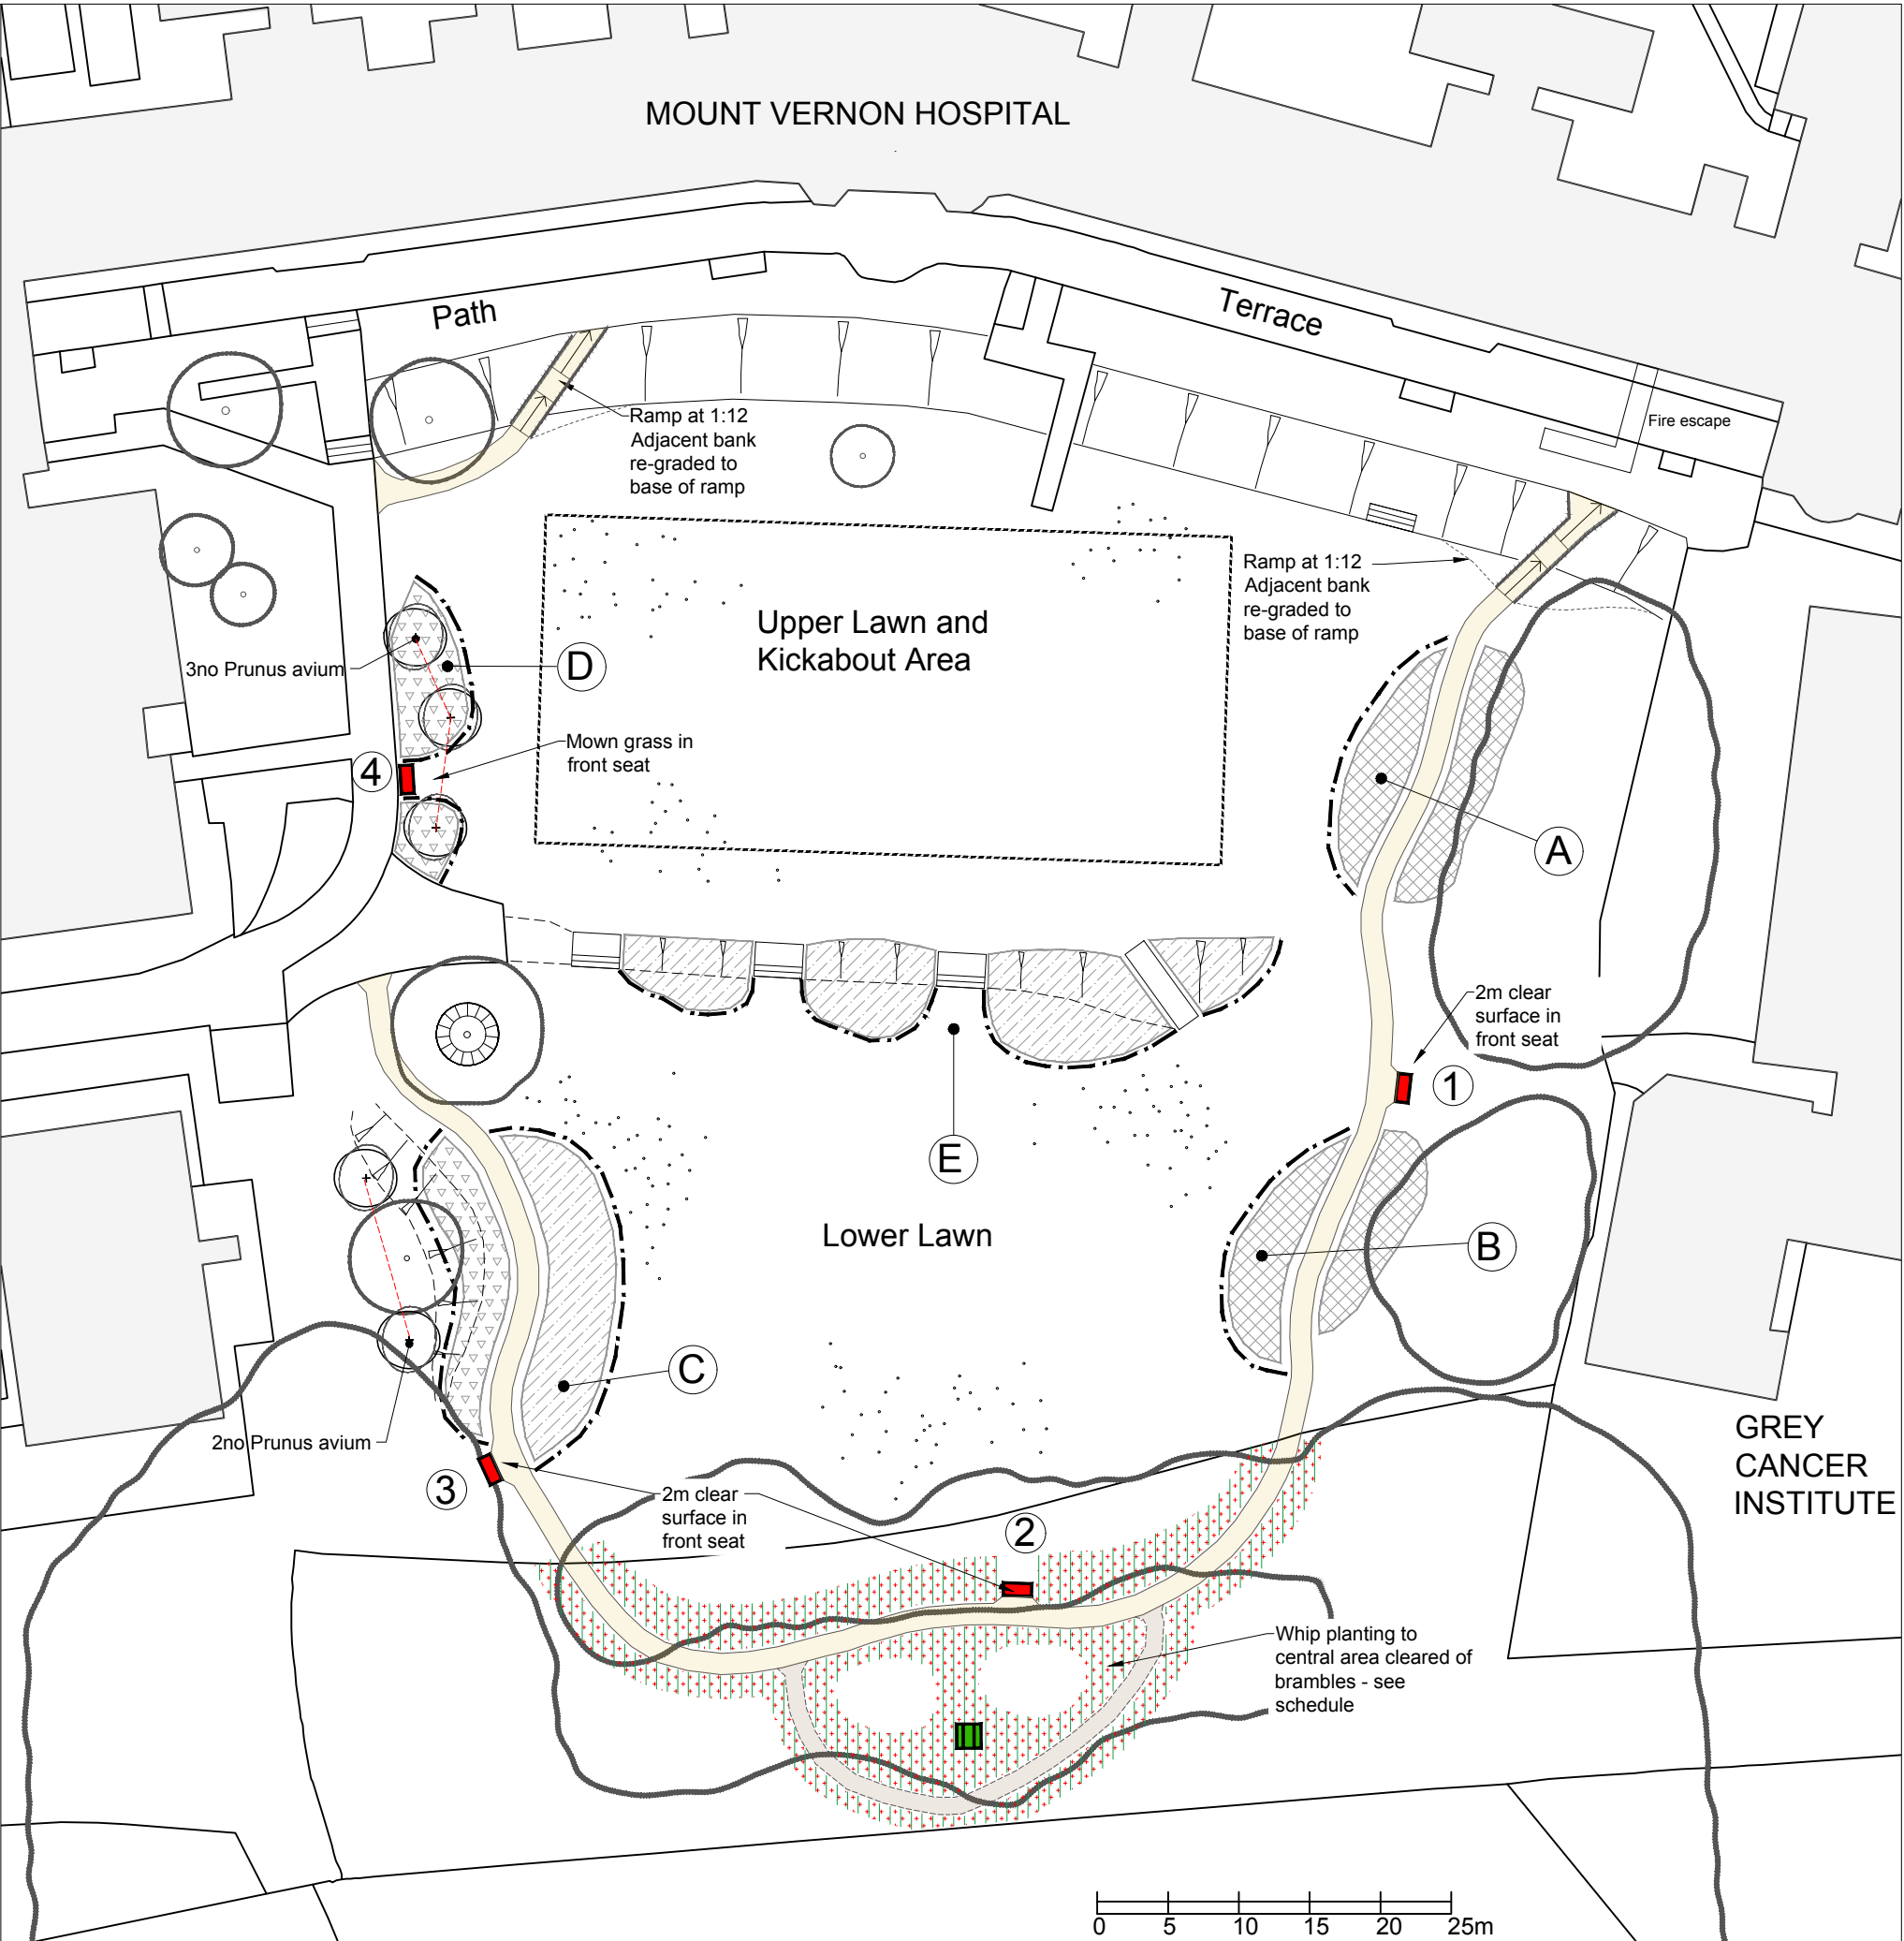

KEY

Existing trees

Bramble clearance - area for whip planting

Sunny meadow, native mix

Shady meadow, woodland edge native mix

Bulbs in grass

Rope on peg edging to demarcate areas

New large tree

New woodland planting (native species)

Self binding gravel path: 1.5m wide, 150mm depth

Ramped section to path with handrail

Rough woodchip path: 1.2m wide

Seat (arms and back). Set back from path

Picnic table

Distance marker

Notes

Refer to schedule for item descriptions A to E

PLANTING SCHEDULE					
Woodland Planting					
Species	Common Name	Size	Age	Root / Form	Number
Acer campestre	Field Maple	80-100cm	1+1	Bare root / Transplant	15
Crataegus monogyna	Hawthorn	80-100cm	1+1	Bare root / Transplant	15
Corylus avellana	Hazel	80-100cm	1+1	Bare root / Transplant	15
Euonymus europaeus	Spindle	80-100cm	1+1	Bare root / Transplant	15
Trees					
Species	Common Name	Height	Girth	Root / Form	Number
Prunus avium	Wild Cherry	3-4m	14-16cm/	Rootball / EH Standard	5

D Ramp and seat amendments	14/01/2021
C Red line amended	09/12/2020
B Bramble clearance, species, distance markers	03/12/2020
A Red line added, layout amendments	03/11/2020
Revisions	Date



146 West Bay Road, Bridport, Dorset DT6 4AZ
T: 01308 424 077
E: aileen@asa-landscape.com
W: www.asa-landscape.com

Project: Mount Vernon Hospital
Woodland Walk

Drawing title: Proposed Layout

Drawing nr: 273W-01 **Revision:** D

Scale: 1:500@A3 **Date:** Aug 2020